


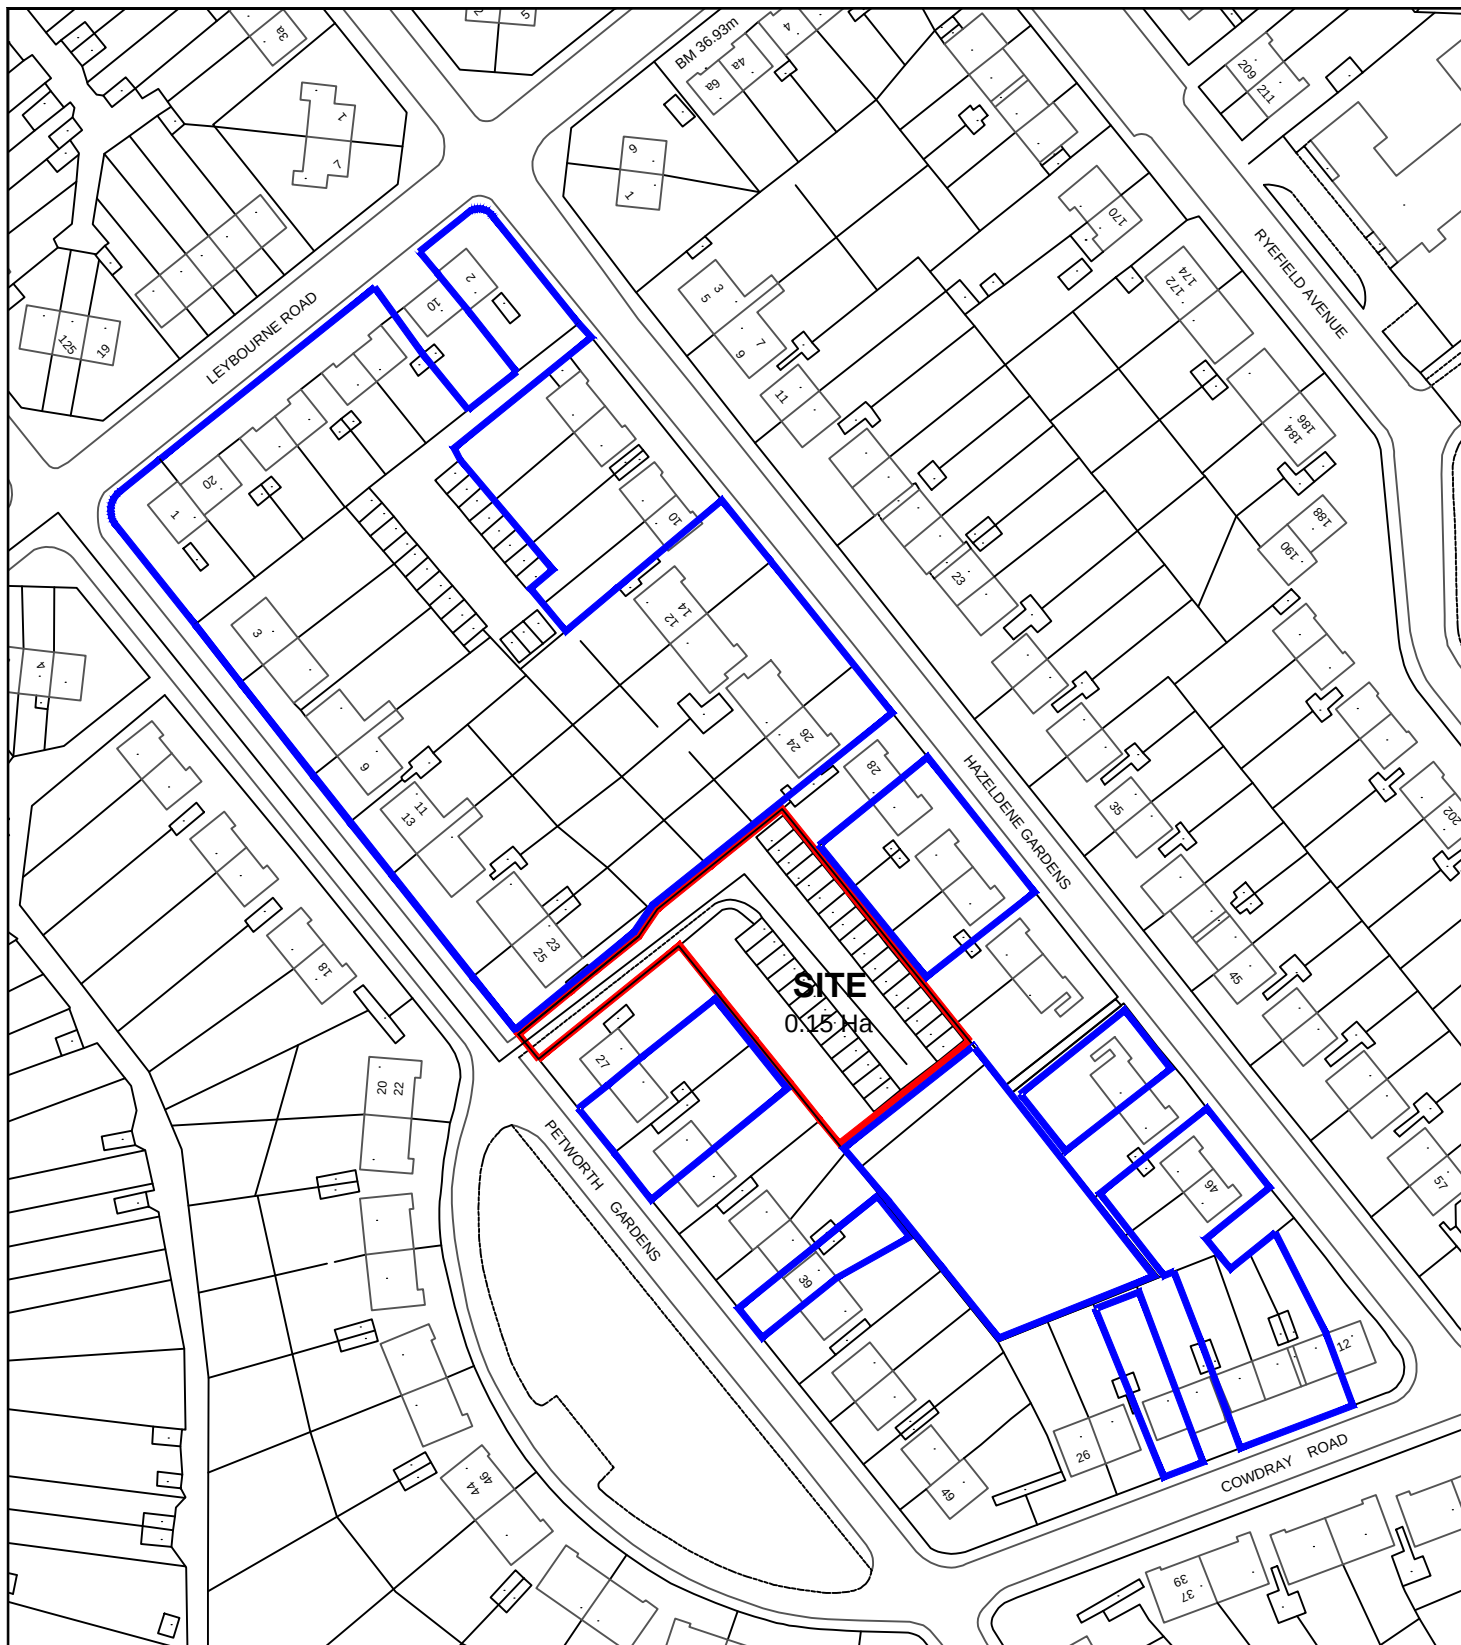

0 25 50 75 100 125m
Scale 1:1250



HILLINGDON
LONDON

RESIDENTS SERVICES
CAPITAL PROGRAMME & WORKS
2E/10, CIVIC CENTRE, UXBRIDGE, MIDDLESEX, UB8 1UW
Tel: 01895 250 111 Fax: 01895 277 224

Rev	Revision notes	Initials	Date
Project FORMER GARAGE SITE, REAR OF 27-45 PETWORTH GARDENS, UXBRIDGE, UB10 9HQ		Drawn by MY	
Description SITE LOCATION PLAN		Date SEPT 2021	Checked by SV
Drawing No. 2021/D/282/P/01			Rev.