



ELEVATION A

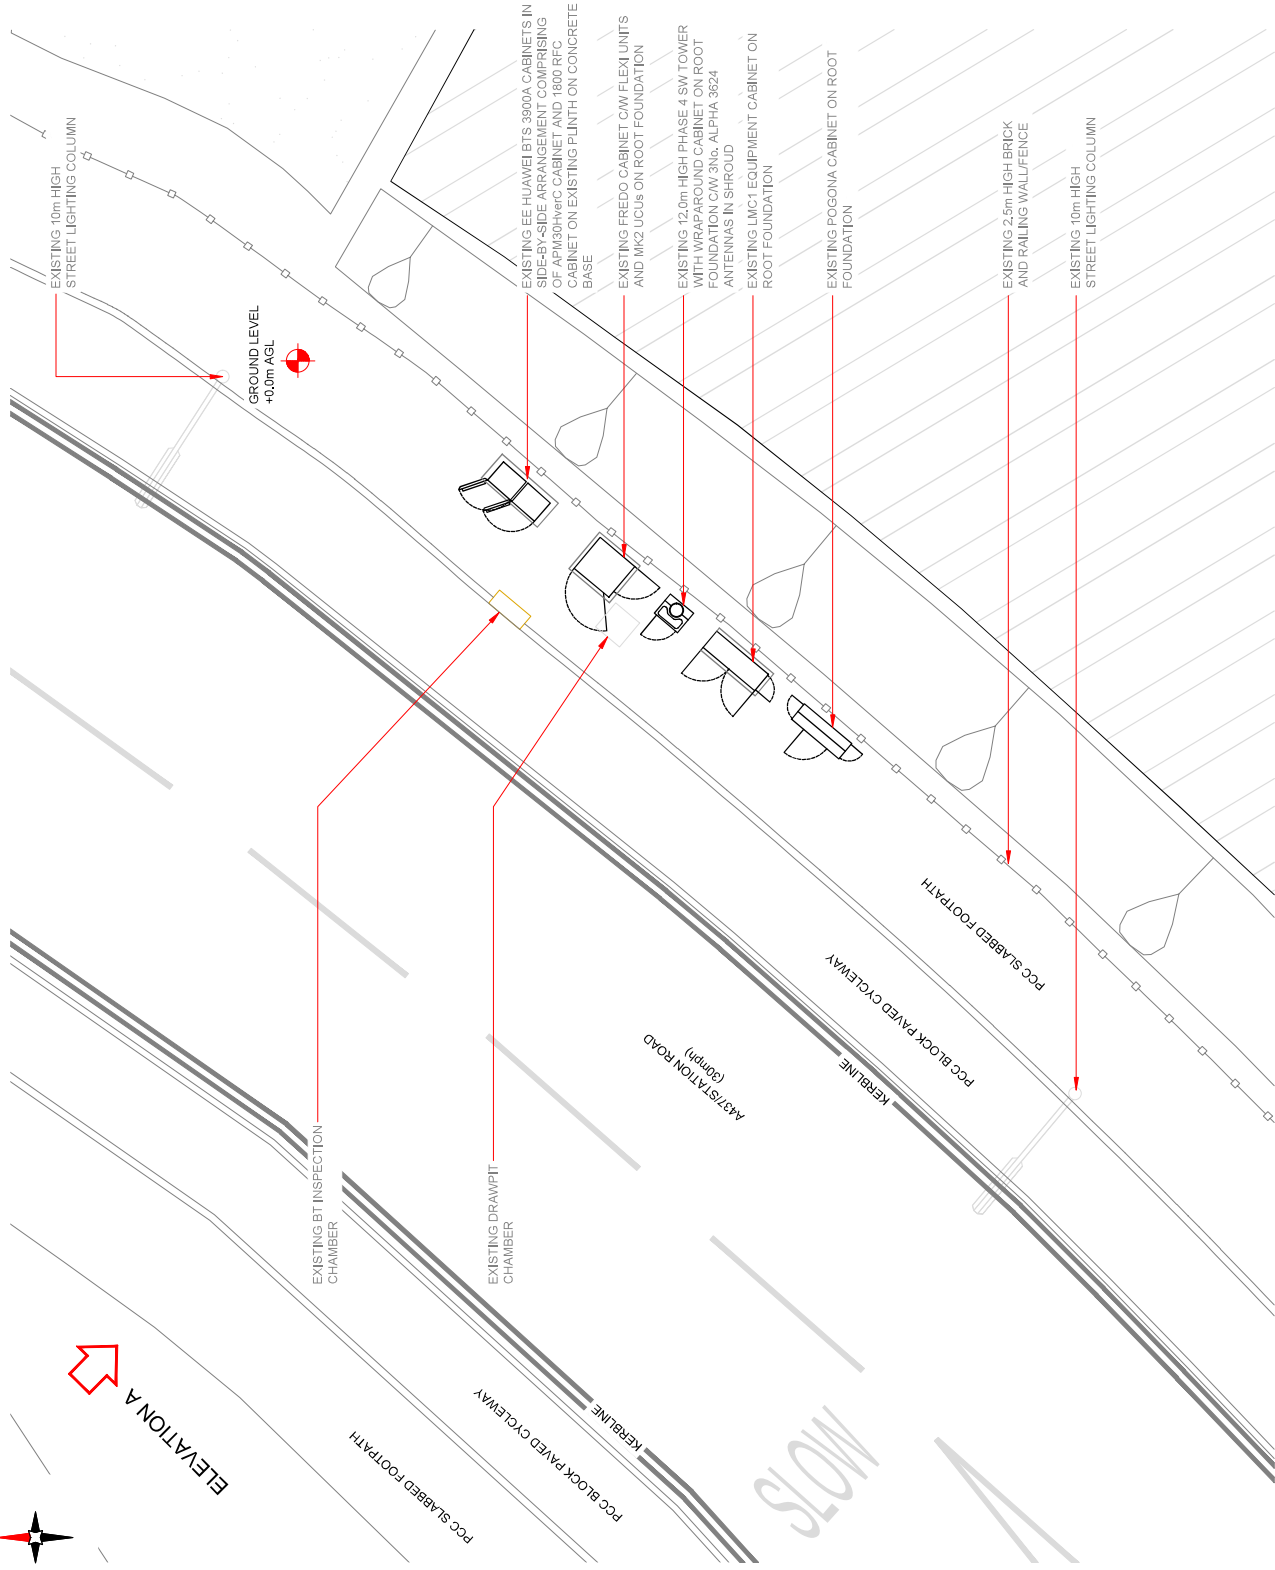

EXISTING SITE PLAN

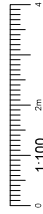

1. ALL DIMENSIONS IN MM UNLESS OTHERWISE NOTED.

Master	MO01	MOBL / EE / H305	H3G	Project	Purpose of Issue	Issue
				H3G Unilateral	Planning	A
				Revision / Upgrade Description		
				First Issue		
Date		27.10.2021				
Drawn						
Checked						
Reviewed						
By						

Hutchison 3G UK Limited
Star House, 20 Grenfell Road
Maldenhead, SL6 1EH
Tel: 01628 765 000
Fax: 01628 765 001

H3G Base Station Information Line:
0845 6043000
Available 8am-8pm Monday to Friday



circuit **UK**
Unit 27F-G
Hartlebury Trading Estate
Crown Lane
Hartlebury
Worcestershire
DY10 4JD

Site Name:

NESTLES

Site ID:

741408

Address:

NESTLES
STATION ROAD
HILLINGDON
HAYES
LONDON
UB3 4BX

Title:

100 EXISTING SITE PLAN

Project:

H3G UNILATERAL

Purpose of Issue

RAI ARRANGEMENT

33

EE Cell ID: 70200

Master Drawing

741408 HGN030 70280 11B0084 M001

1