


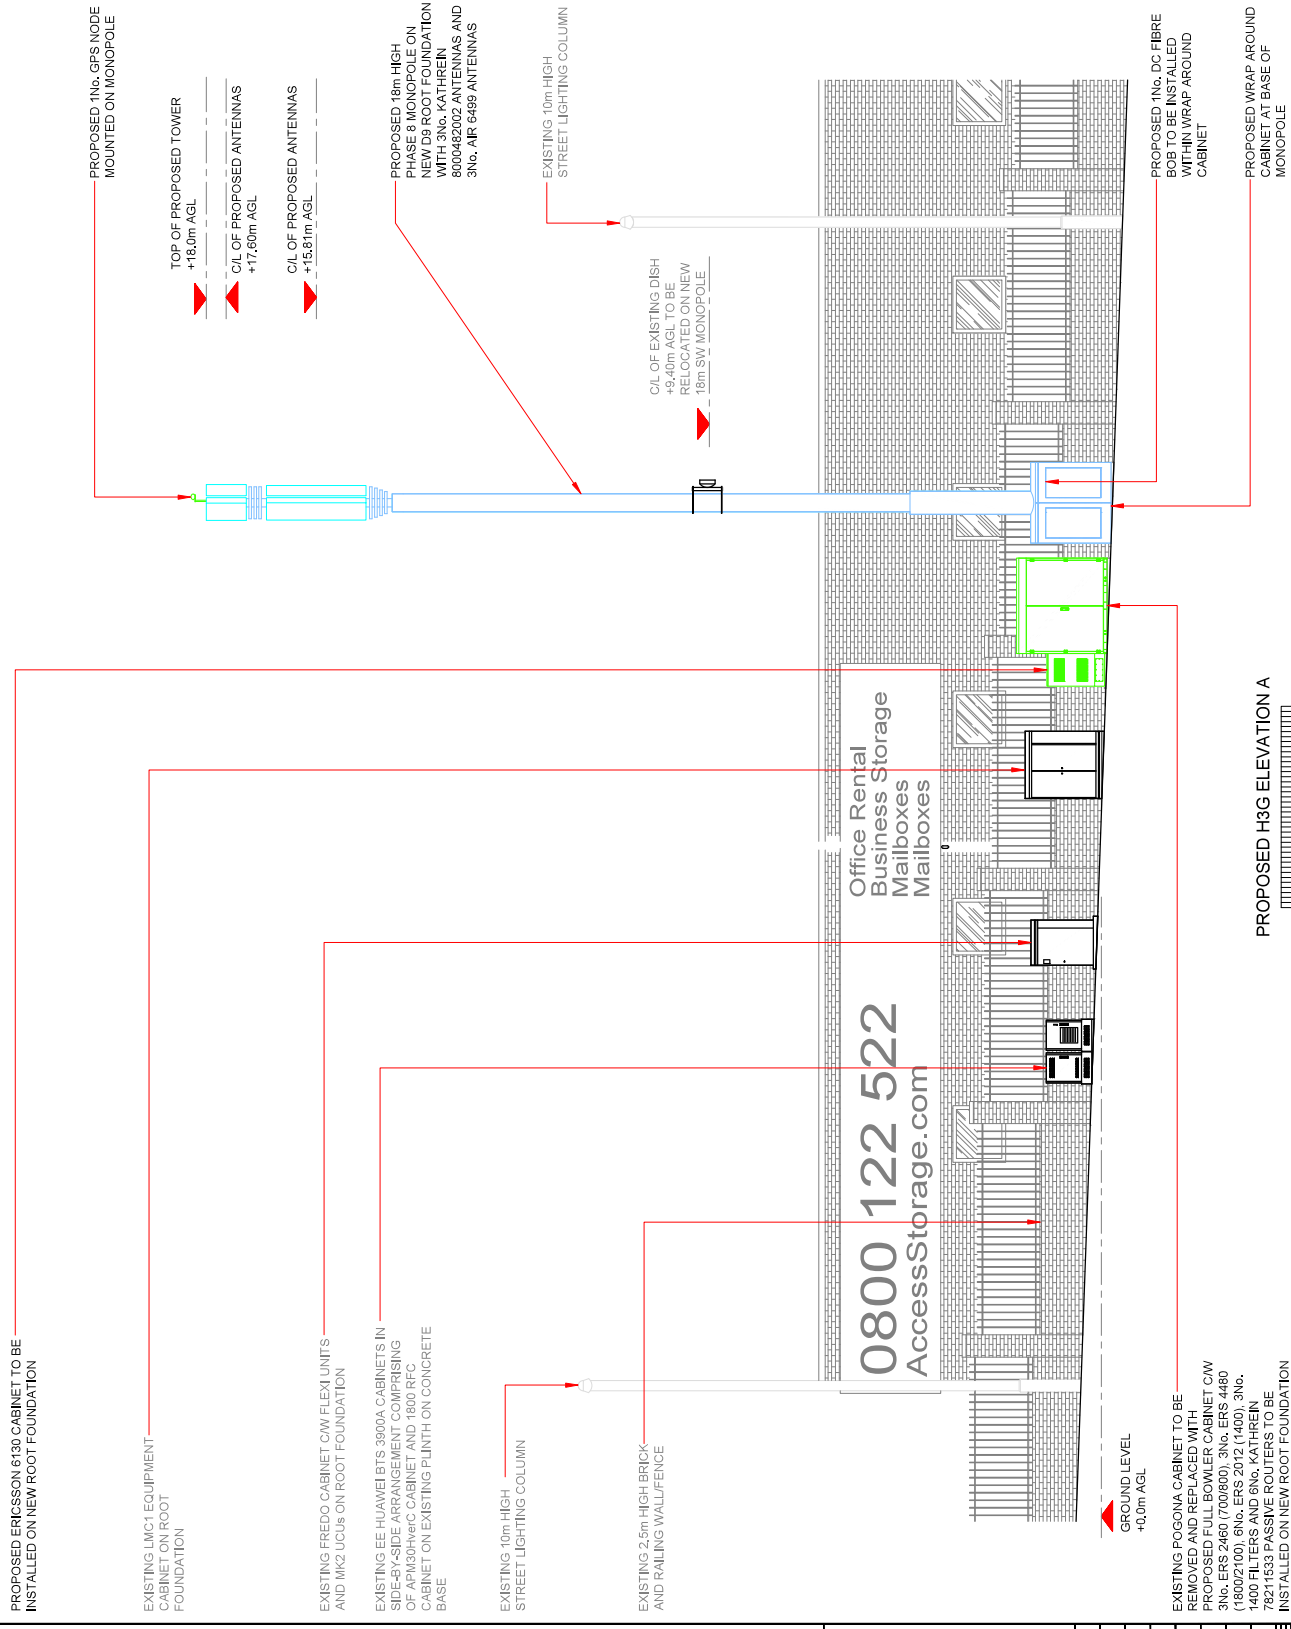

Number	0001	H3G	H3G	Project	H3G Unilateral	Planning	A
Version	27.10.2024			Revision / Logbook Description			
Author	W. Jansen			First Issue			
Checked				D. Moore			
Approved							



Hutchison 3G UK Limited

Star House, 20 Gordon Road
 Maidenhead, SL5 1EH
 Tel: 01628 765 000
 Fax: 01628 765 001

H3G Base Station Information Box:
 Available from Monday to Friday
 Available from 9am to 5pm



Unit 27F-G
 Haffcary Trading Estate
 100 Haffcary Lane
 Hartlebury
 Worcesterhire
 DY10 4JD

Site Name: **NESTLES**

Site ID: **741408**

Address: **NESTLES
 STATION ROAD
 HILLINGDON
 HAYES
 LONDON
 UB3 4BX**

Tb: **260 PROPOSED H3G ELEVATION**

Project: **H3G UNILATERAL**

Purpose of Issue: **GENERAL ARRANGEMENT**

EE-CAI-D	70280	MRNL-CAI-D	HGN030	SUK-CAI-D	UB0084
----------	-------	------------	--------	-----------	--------

Master Drawing No: **741408_HGN030_70280_UB0084_M001**

Version: **A**