


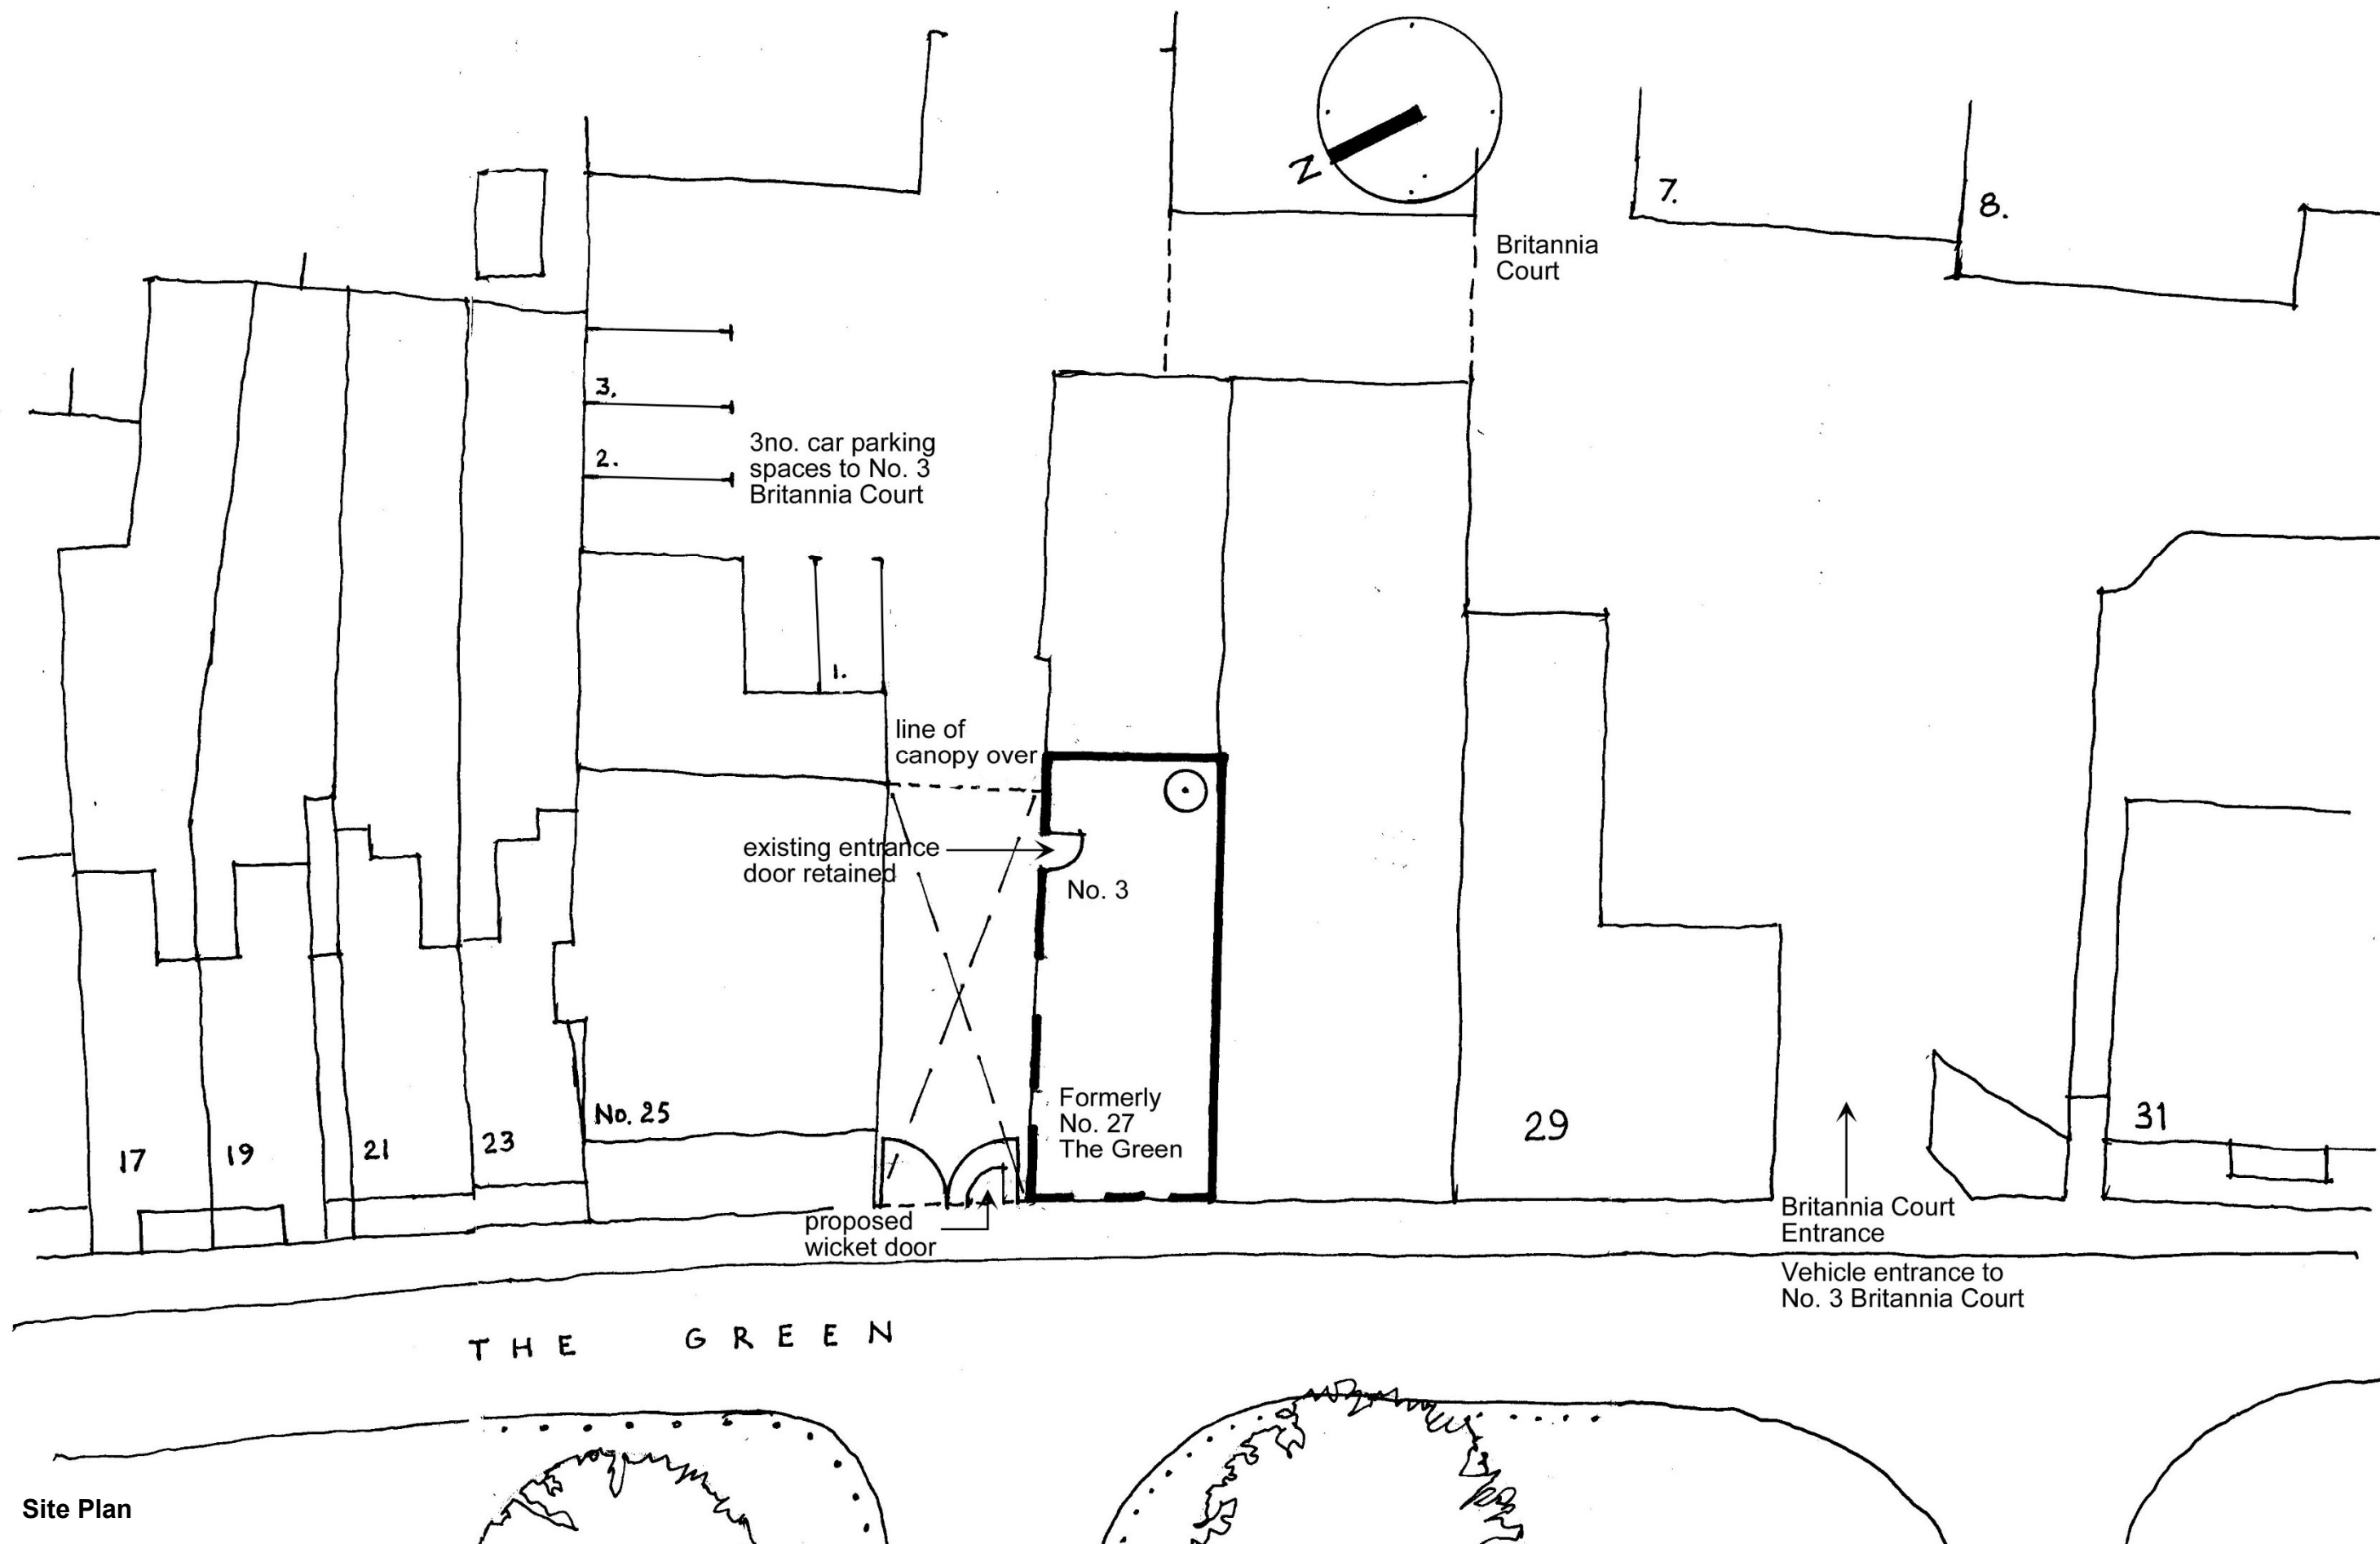

0 5 10 15m

Scheme: Pre-App
 Drg. No: 379 SK03A
 Scale: 1:200
 Date: 03/07/19

Project: Change of Use from B1 to C3(a)
 at
 No. 3 Britannia Court, West Drayton, UB7 7PN
 for
 Aristotle Holdings Limited

Bree Day Ltd
 Chartered Architects and Urban Designers

20 Church Street, Twickenham, TW1 3NJ
 tel: 020 8241 1403 • email: design@architech.co.uk • www.architech.co.uk

