


original refurb.

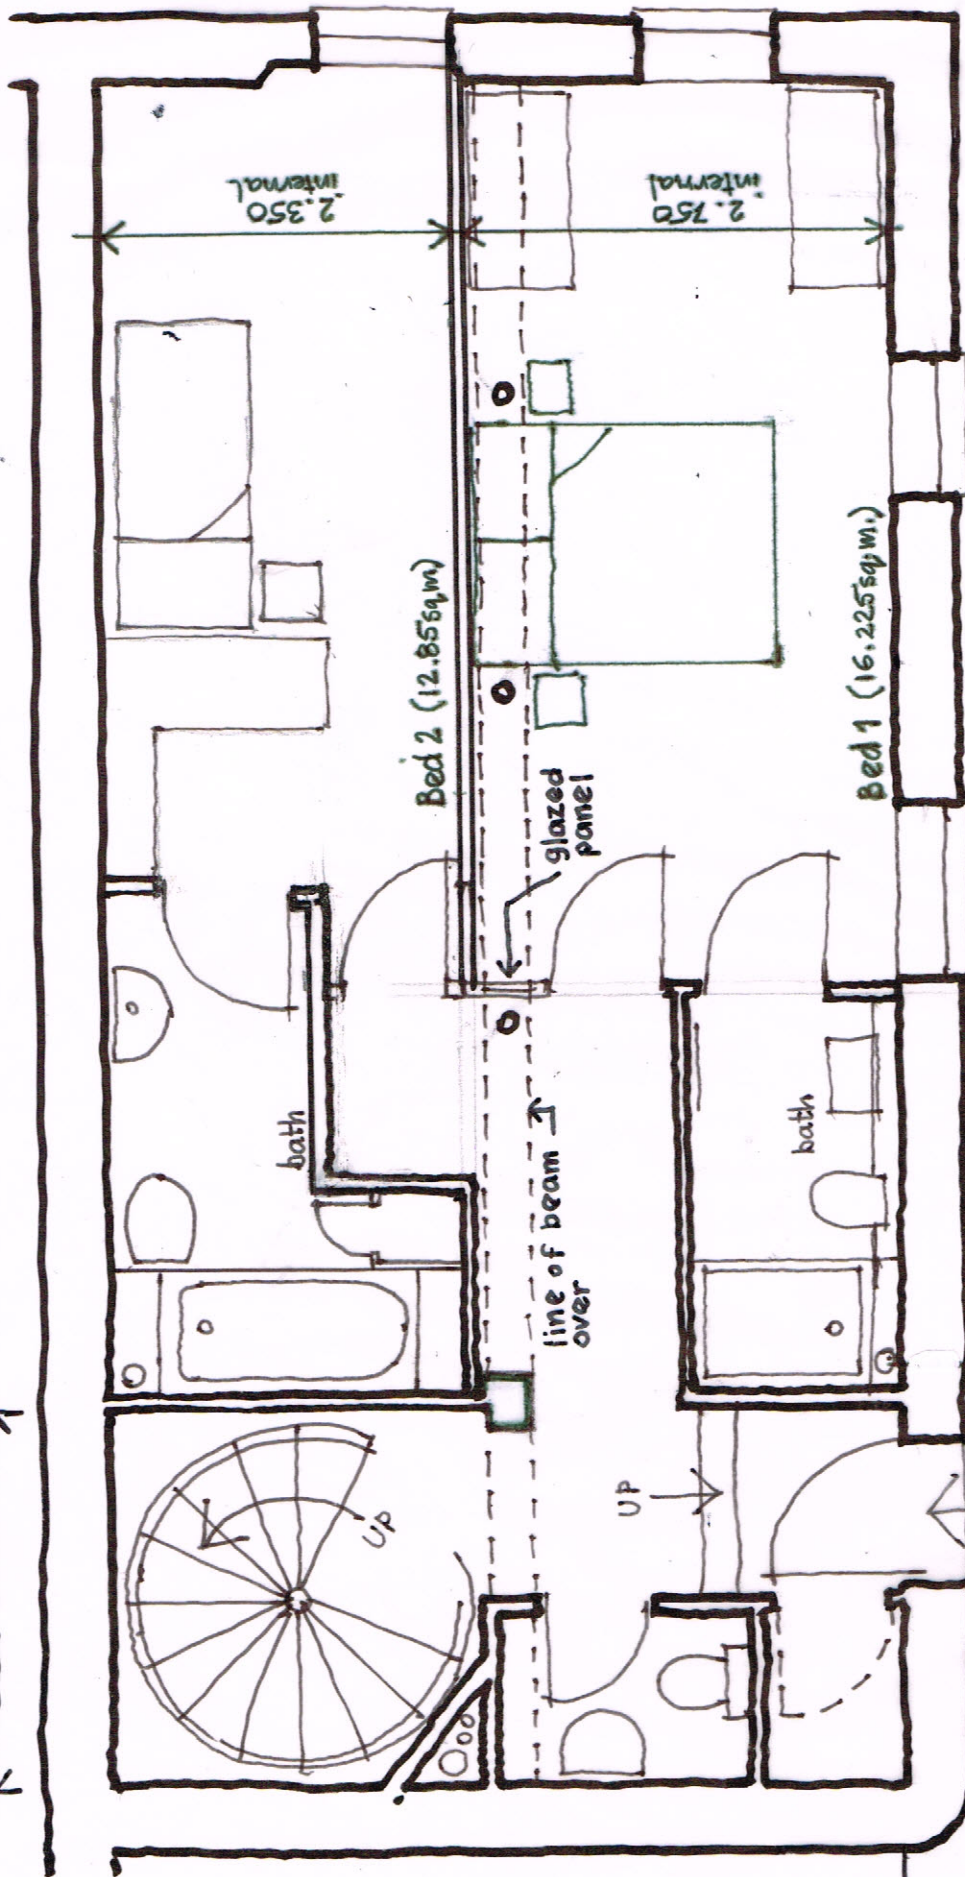

Ground Floor Proposed

1 : 50

This line measures 100mm when this drawing is printed at A3

Status: Planning Stage
Drawing No. 379 PI 211
Drawing: Ground Floor Proposed
Scale: 1 : 50 @ A3
Date: 12.3.20

Revision: 4

No 3 Britannia Court, West Drayton, UB7
No 3 Britannia Court
The Green
West Drayton
UB7 7PN
Aristotle Holdings Ltd

Bree Day Ltd
Chartered Architects & Urban Designers

20 Church Street Twickenham TW1 3NU
Tel: 020 8241 1403 email: design@bree-day.co.uk www.bree-day.co.uk

