
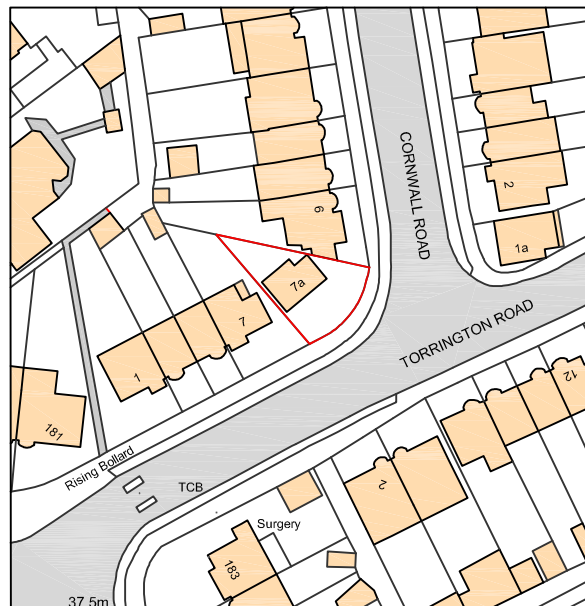


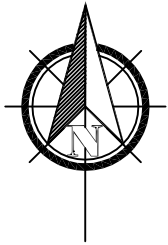

Ordnance Survey, (c) Crown Copyright 2019. All rights reserved. Licence number 100022432

 Site within red boundary:
7A CORNWALL ROAD, RUISLIP TW3 2PX

GGC DESIGN LTD
CHARTERED ARCHITECT
Tel: 01895 251323
Mob: 07976 732636
g.g.calton11@btinternet.com

NOTES: - DO NOT SCALE FROM THIS DRAWING. The Contractor must verify all dimensions at the site before setting out, commencing work, or making any shop drawings. Any discrepancies must be reported to the Contract Administrator before proceeding.

Rev	Revision notes	Initials	Date
-	-	-	-
Project 7A CORNWALL ROAD, RUISLIP TW3 2PX		Scale 1:1250 @ A4	
Description SITE LOCATION PLAN		Date 26/06/19	
		Drawing No. 07A CR / P / 01	
		Rev. A	
		Checked by GC	
		Drawn by JT	

