






EXISTING FRONT

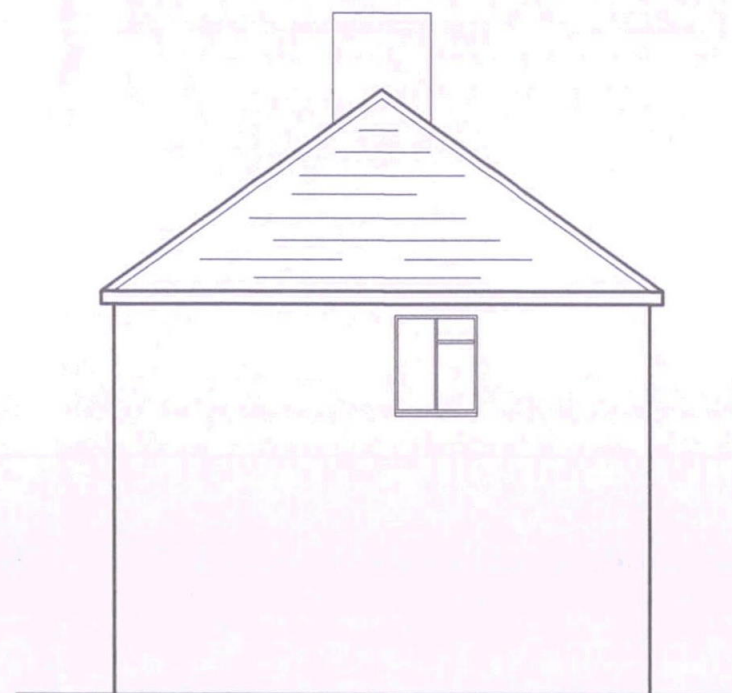

EXISTING FLANK WALL

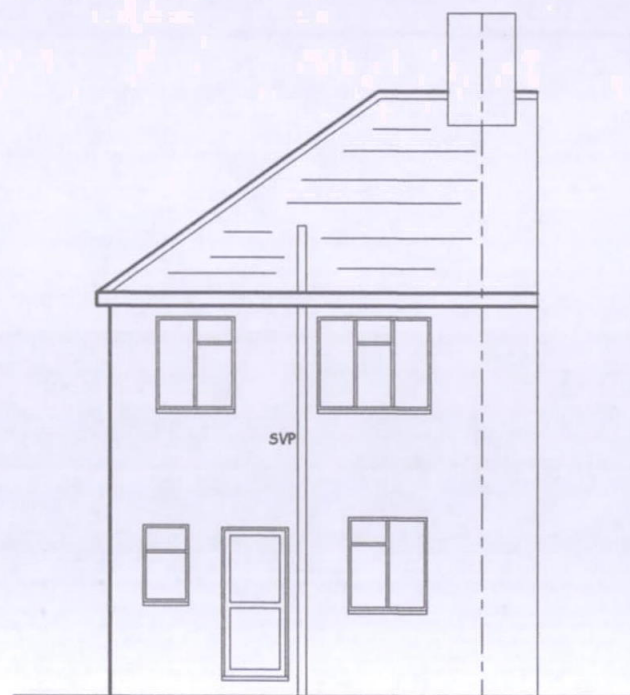

EXISTING REAR

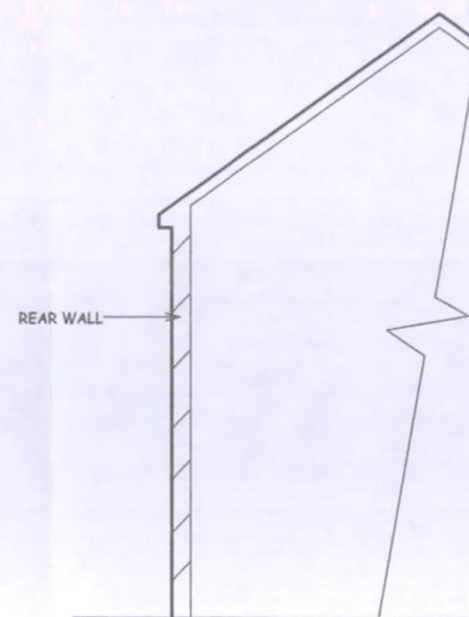

OPPOSITE FLANK WALL



SCALE BAR

NOTES :  
ALL DIMENSIONS MUST BE CHECKED ON SITE AND  
NOT SCALED FROM THIS DRAWING

|      |          |  |
|------|----------|--|
| A    |          |  |
| DATE | REVISION |  |

COPYRIGHT:

R.P.Architectural Services  
39A NORWICH ROAD  
NORTHWOOD  
MIDDLESEX  
HA6 1ND

Tel: 07753 659794

CLIENT:

JOB TITLE:

8 KINGSTON LANE  
WEST DRAYTON  
UB7 9EA

DRAWING TITLE:

EXISTING ELEVATIONS

SCALE : 1:100

DATE: MAY/2020

DRAWN: RPA

DRG. NO.

RPA/8/KL/104

REV.