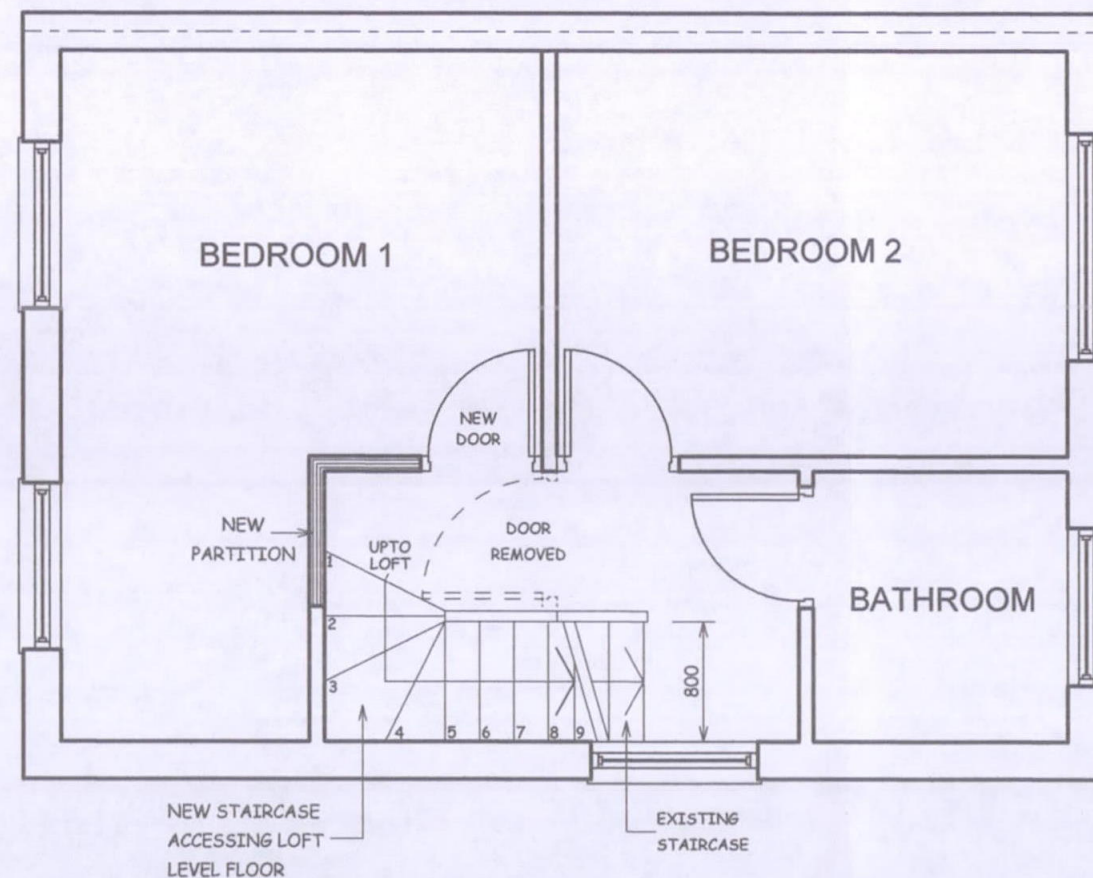


NOTES:
ALL DIMENSIONS MUST BE CHECKED ON SITE AND
NOT SCALED FROM THIS DRAWING

A		
REV.	DATE	DESCRIPTION

COPYRIGHT:
R.P.ARCHITECTURAL SERVICES
39A,NORWICH ROAD
NORTHWOOD
MIDDLESEX
HA6 1ND

Tel:07753 659794

CLIENT:

JOB TITLE:

8 KINGSTON LANE
WEST DRAYTON
UB7 9EA

DRAWING TITLE

LOFT CONVERSION

PROPOSED FIRST FLOOR

SCALE: 1:50

DATE:MAY/2020 DRAWN: RPA

DRAWING. NO. RPA/8/KL/102	REV.
----------------------------------	------