
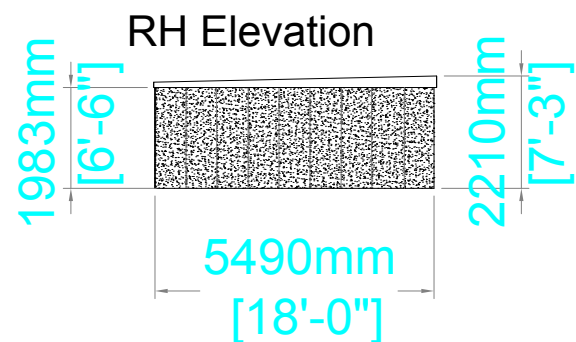
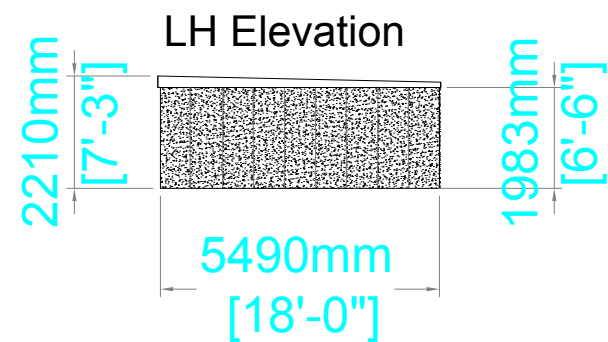
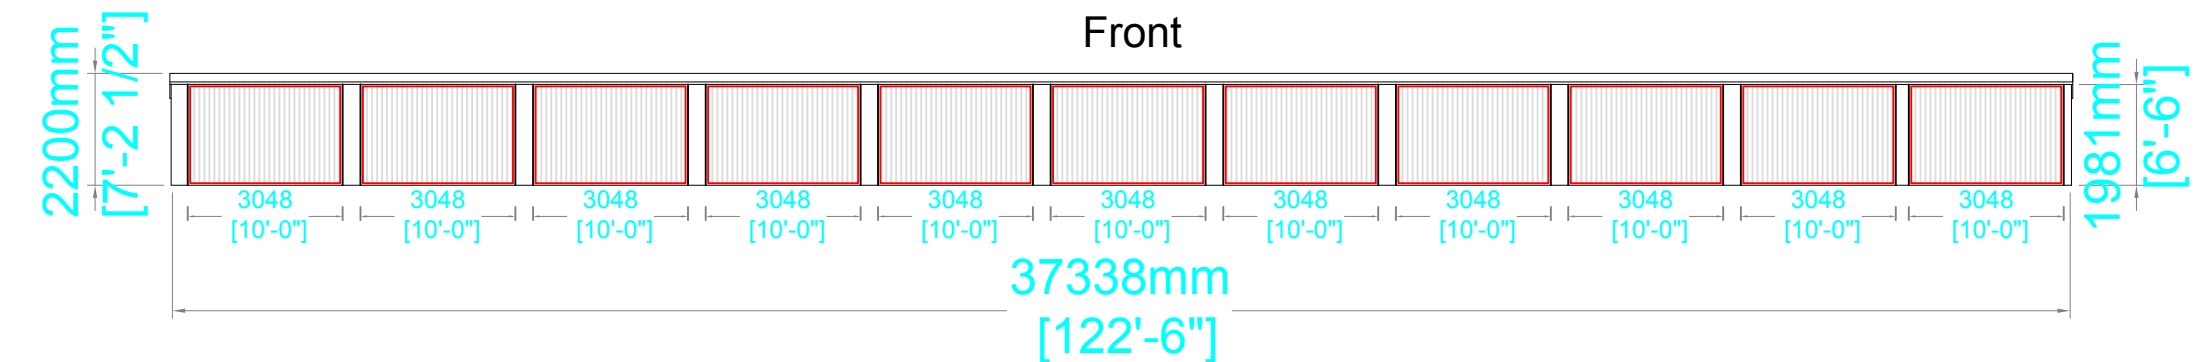
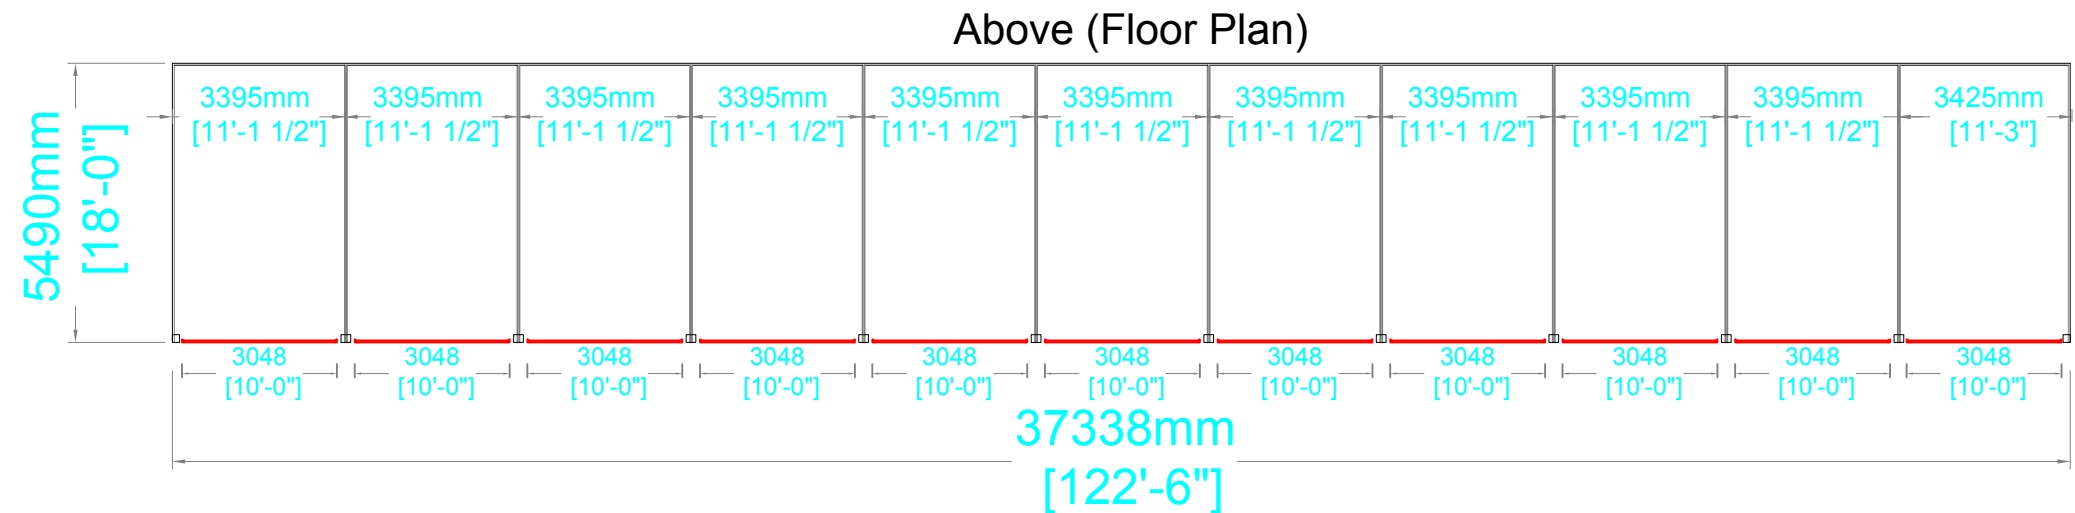


BUILDING SPECIFICATION			
STYLE:	Knight Battery of 11 Garages		
ROOF TYPE:	Pent		
LENGTH:	5490mm	[18'0"]	
WIDTH:	37338mm	[122'6"]	
EAVES HEIGHT:	1981mm	[6'6"]	
RIDGE HEIGHT:	2200mm	[7'2.5"]	
CONCRETE PANELS			
To be reinforced with 6mm bars & connected with 3no 6mm galv. steel bolts. Designed for 25N/mm2 at 28 days.			
HEIGHT:	1981mm	[6'6"]	
THICKNESS:	62mm	[2½"]	
FINISH: LEFT	Multispar		
REAR:	Multispar		
EXTERNAL WALLS			
FINISH: FRONT:	Multispar		
RIGHT:	Multispar		
ROOF COVERING			
Supported by trusses at 1.22m centers fixed to panels			
COLOUR:	Grey		
PROFILE:	3" Corrugated		
MATERIAL:	Galvinsed Steel		
FASCIAS / WALL BUILD-UP			
MATERIAL:	White Plastisol		
GARAGE DOOR [11]			
STYLE:	Vertical		
COLOUR:	White		
FINISH:	Powder Coated Steel		
WIDTH:	3048mm	[10'0"]	
HEIGHT:	1981mm	[6'6"]	
TYPE:	"Up and Over"		

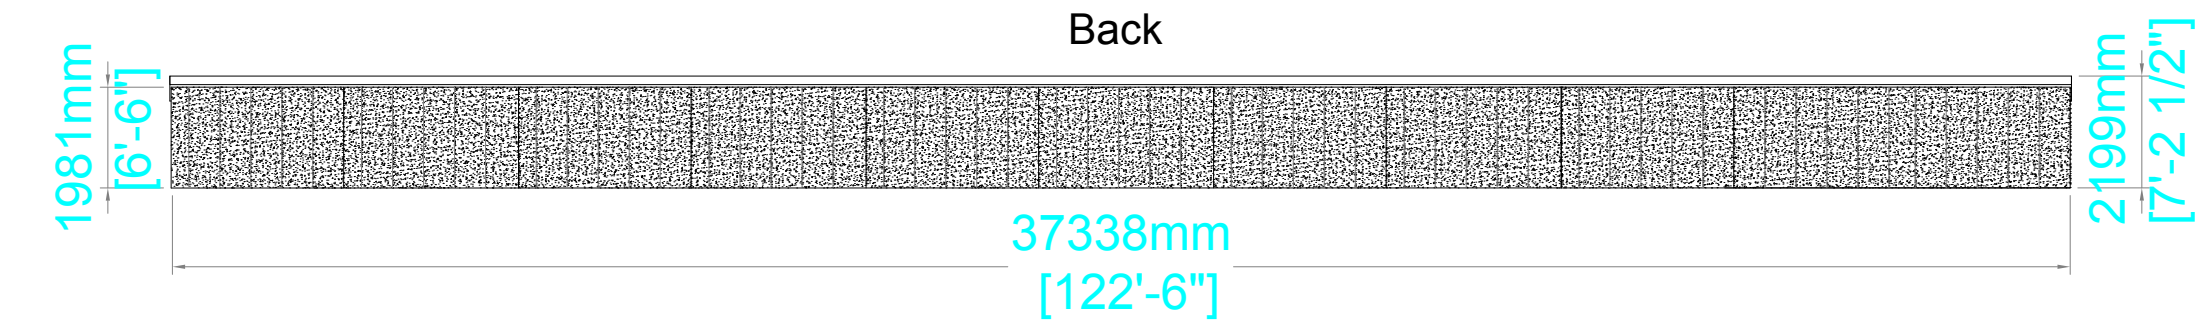

SCALE 1:50

Rev	Date	Revision
PROJECT: Block of 11 Garages Midhurst Gardens		
CUSTOMER / CLIENT: Hillingdon Council		
DRAWING: Plan, Elevations		
HANSON GARAGES		
Warren Road, Green Lane Industrial Park, Featherstone, West Yorkshire WF7 6EL		
Tel: 01977 695111 Fax: 01977 695151		
E-Mail: sales@hansongarages.co.uk		
Web: www.hansongarages.co.uk		
SCALE: A3@1:100	DATE: 01.10.19	DRAWN: S.J.A.
DWG NO B11 122x18		REV -