




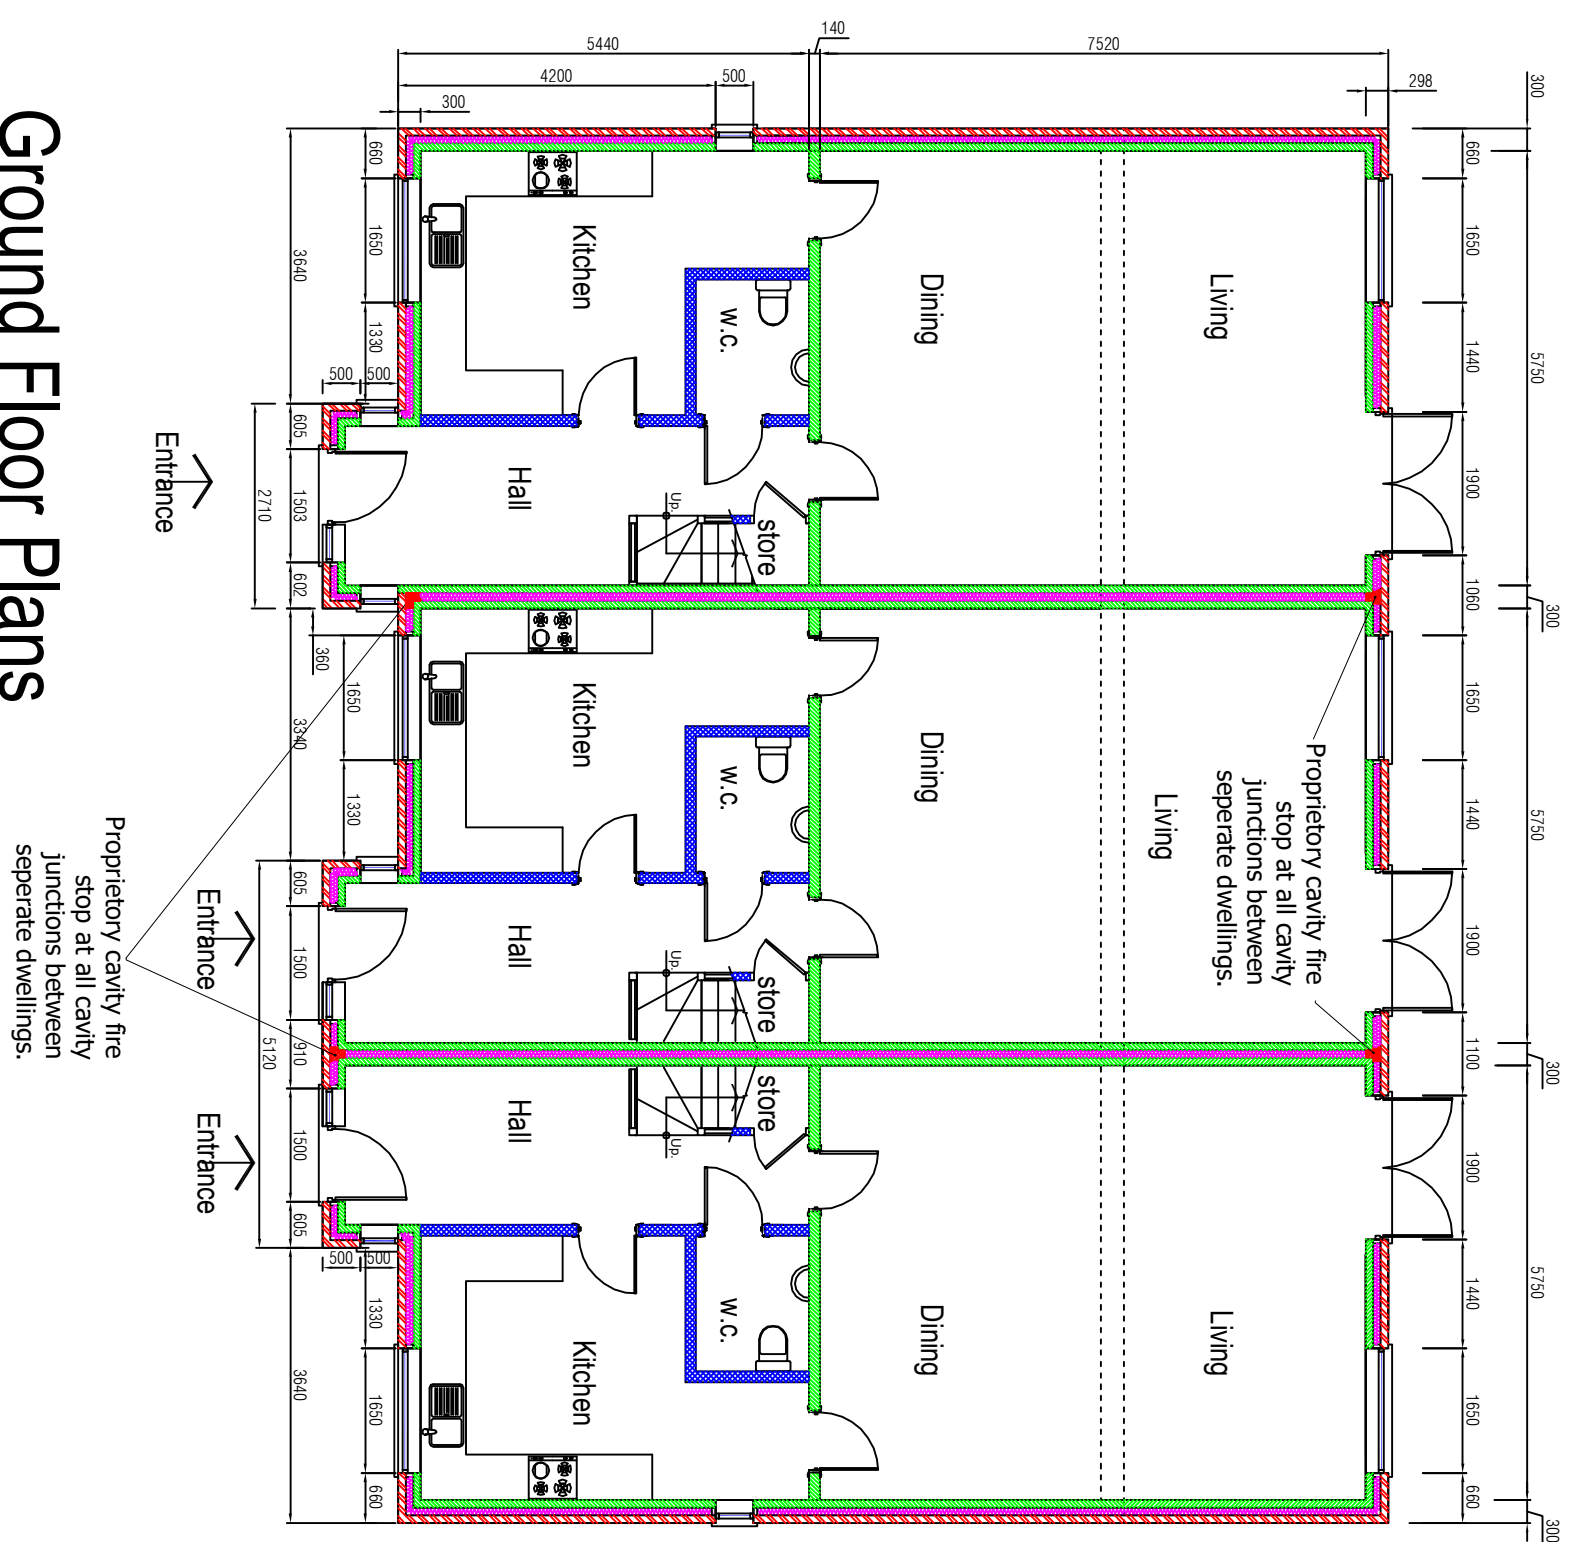


Ground Floor Plans

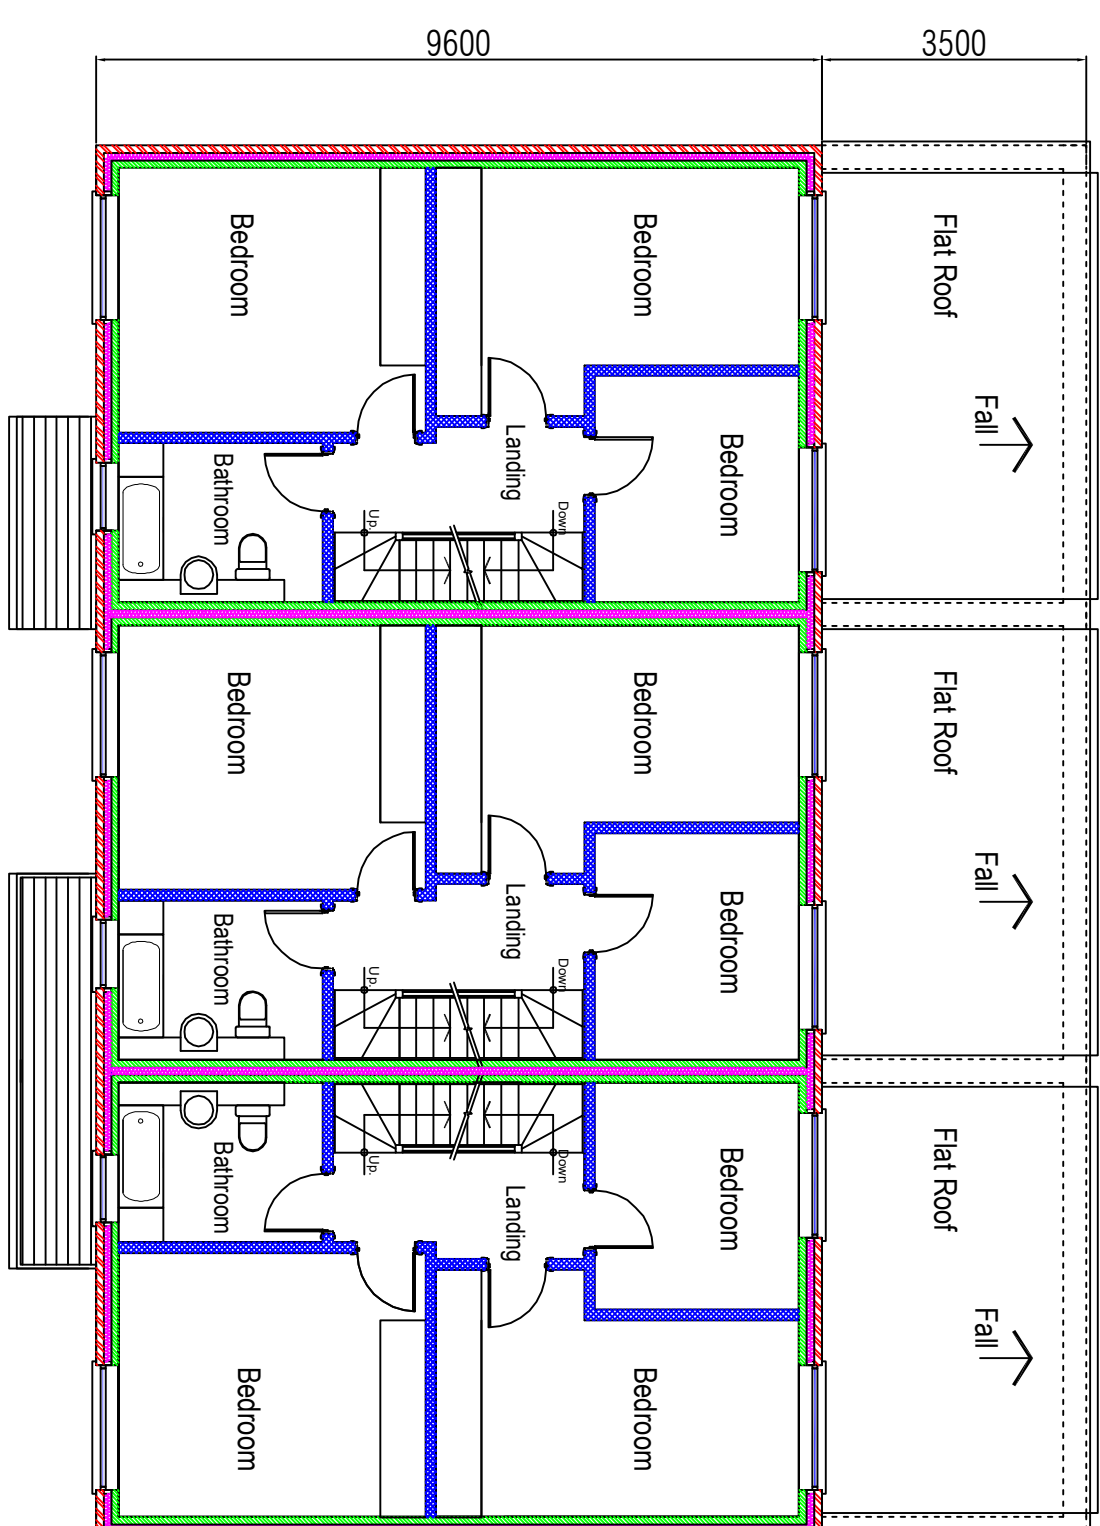


First Floor Plans

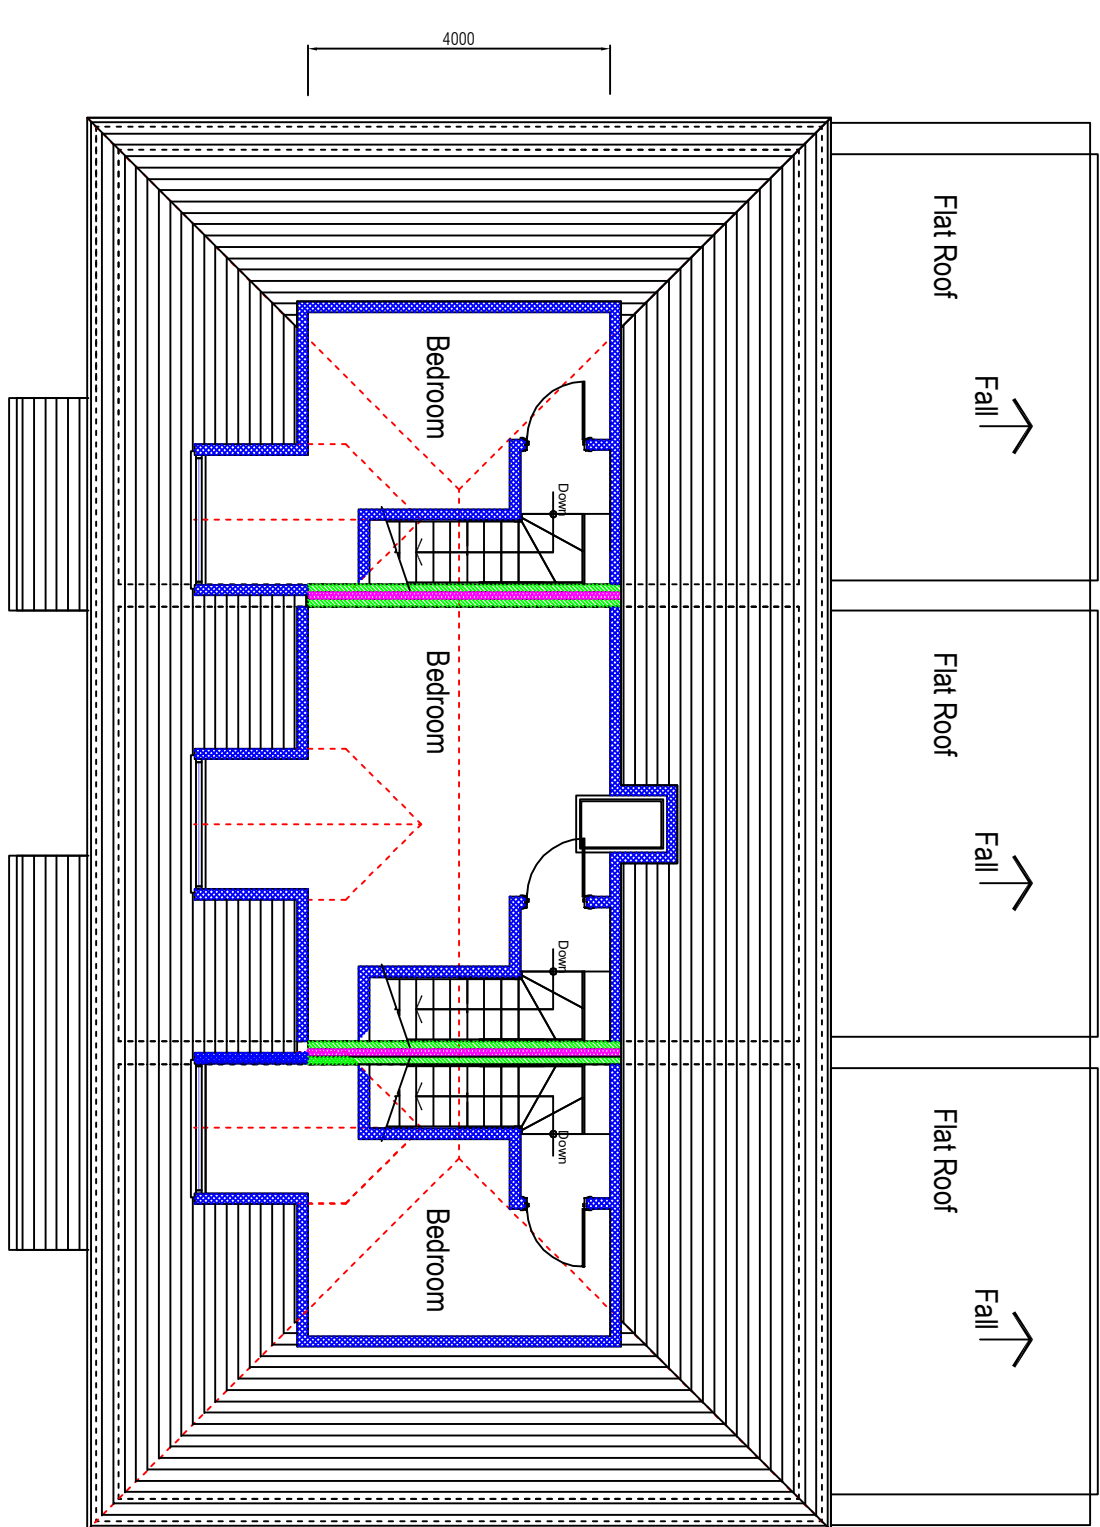


Loft Floor Plans

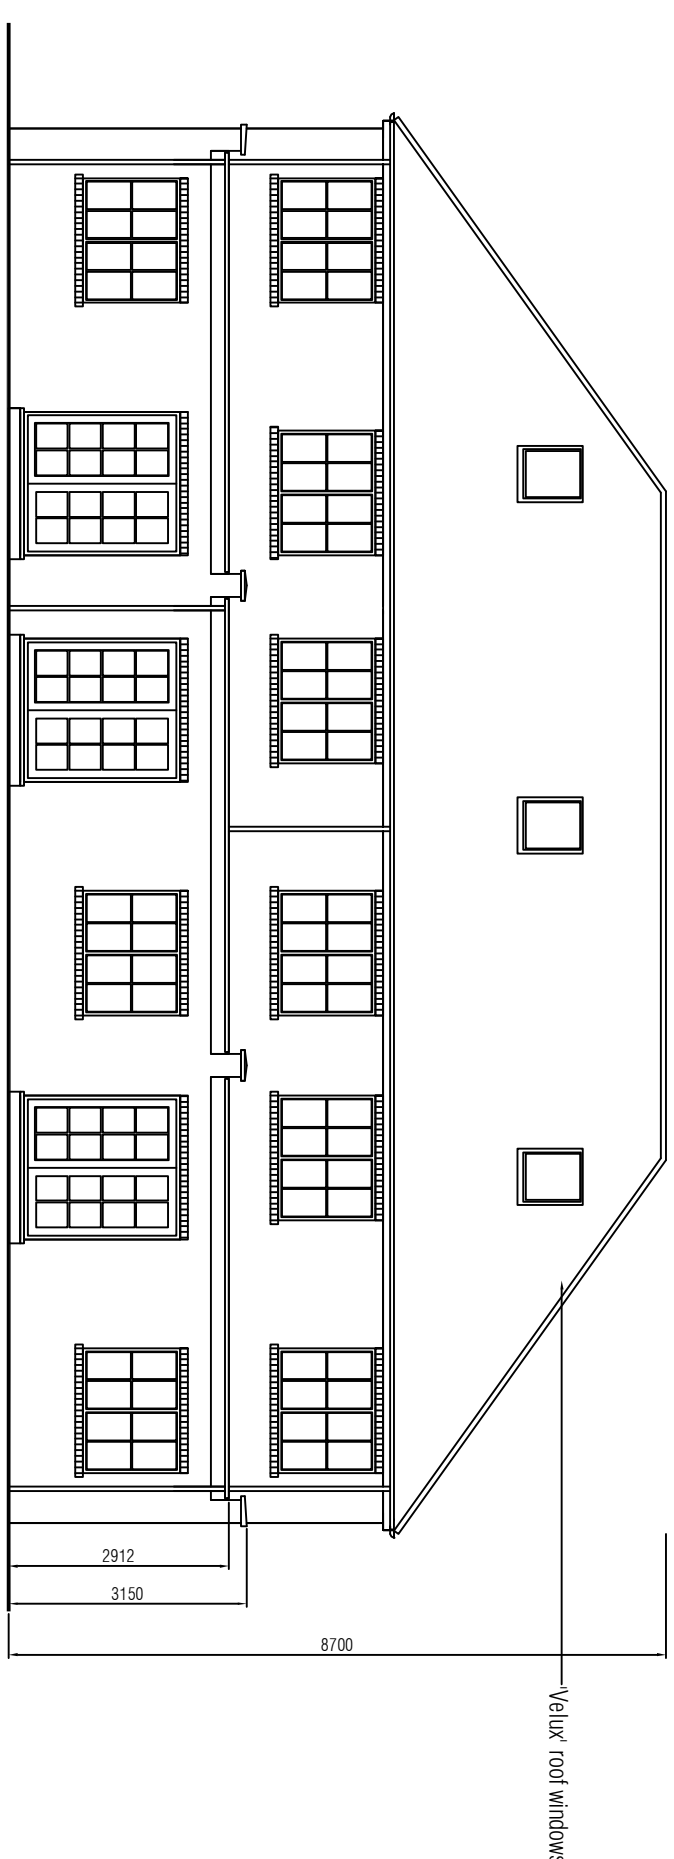


East Elevation

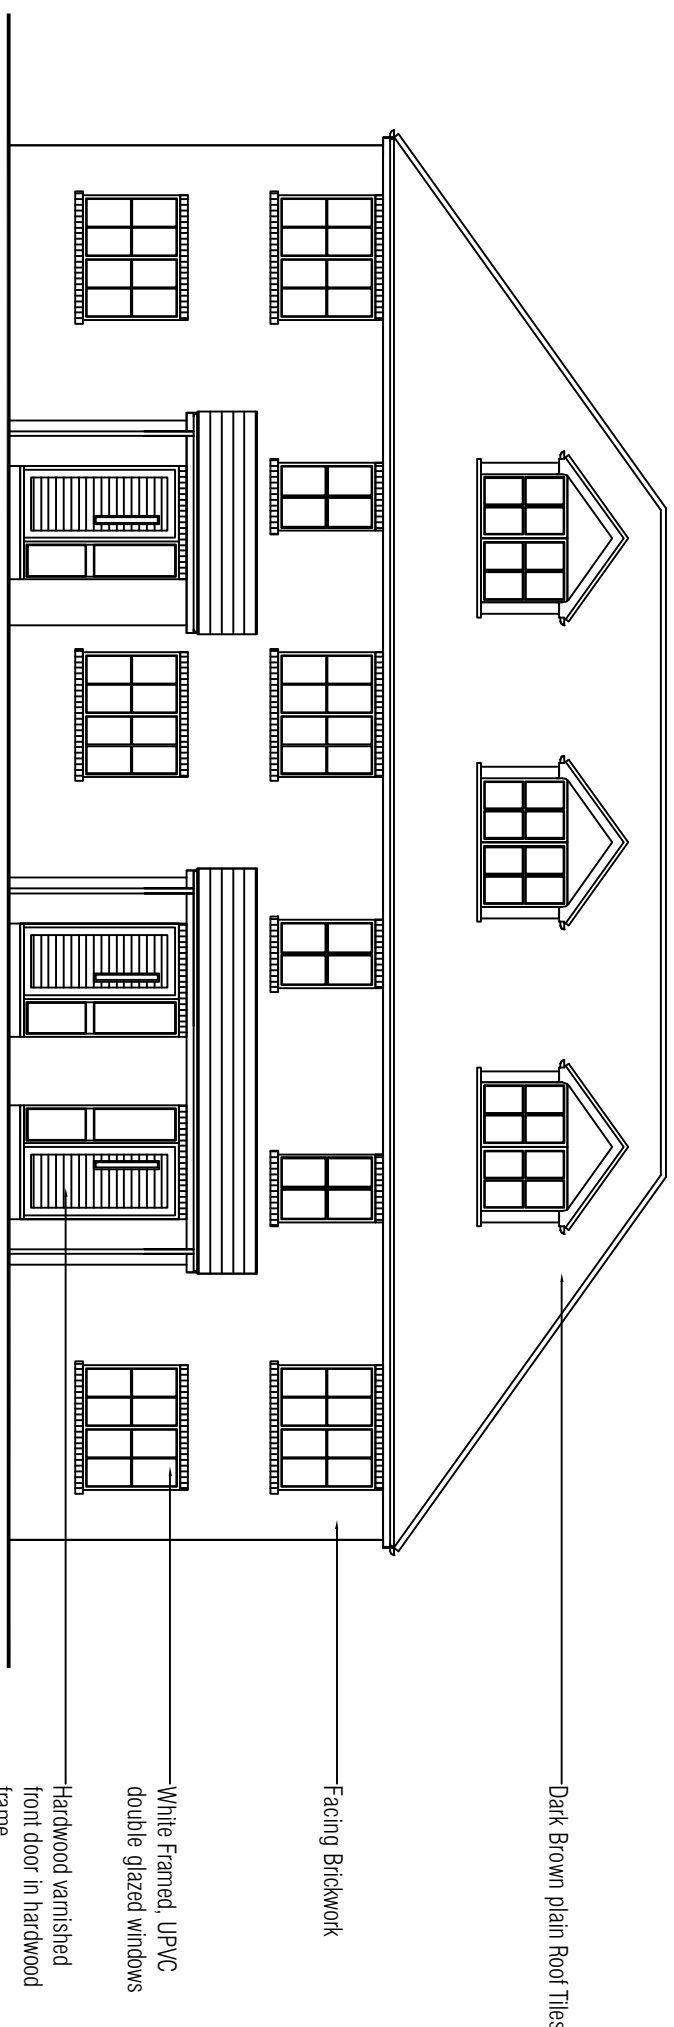


West Elevation

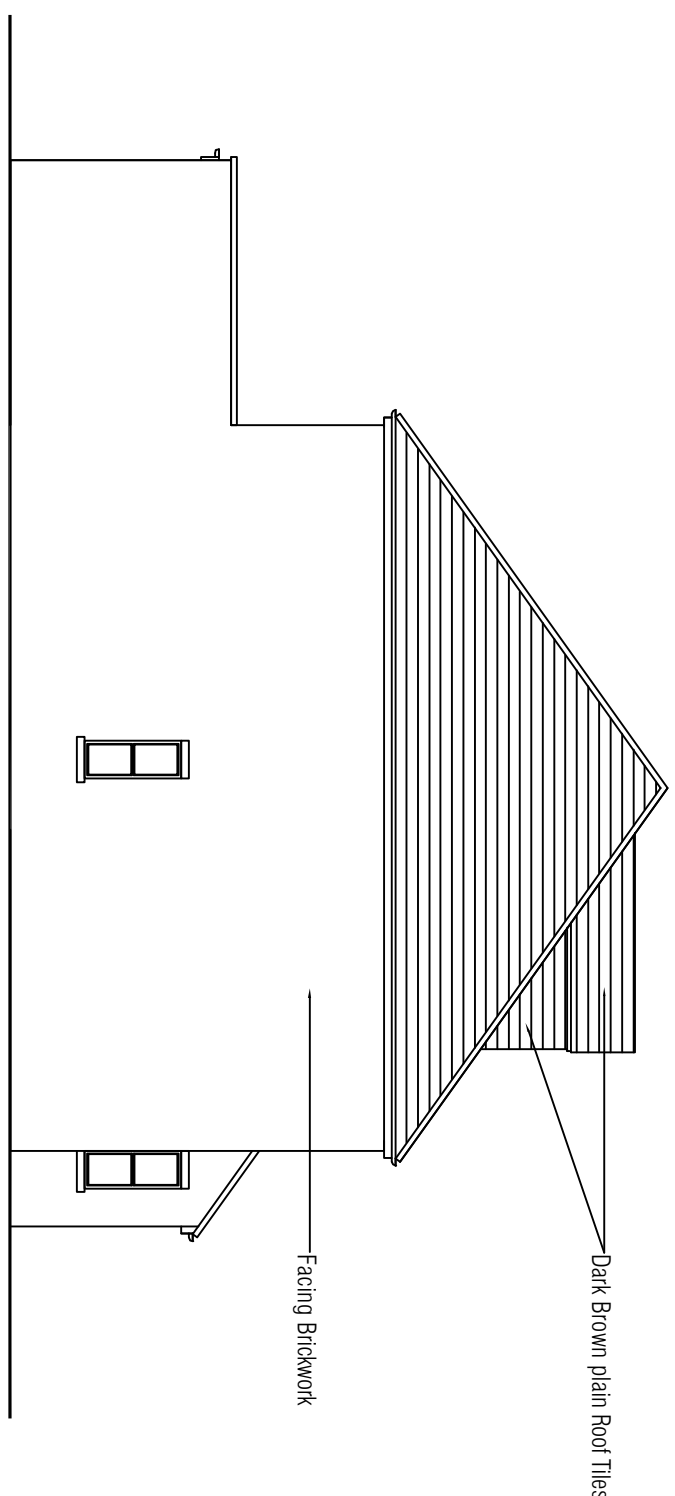

North Elevation

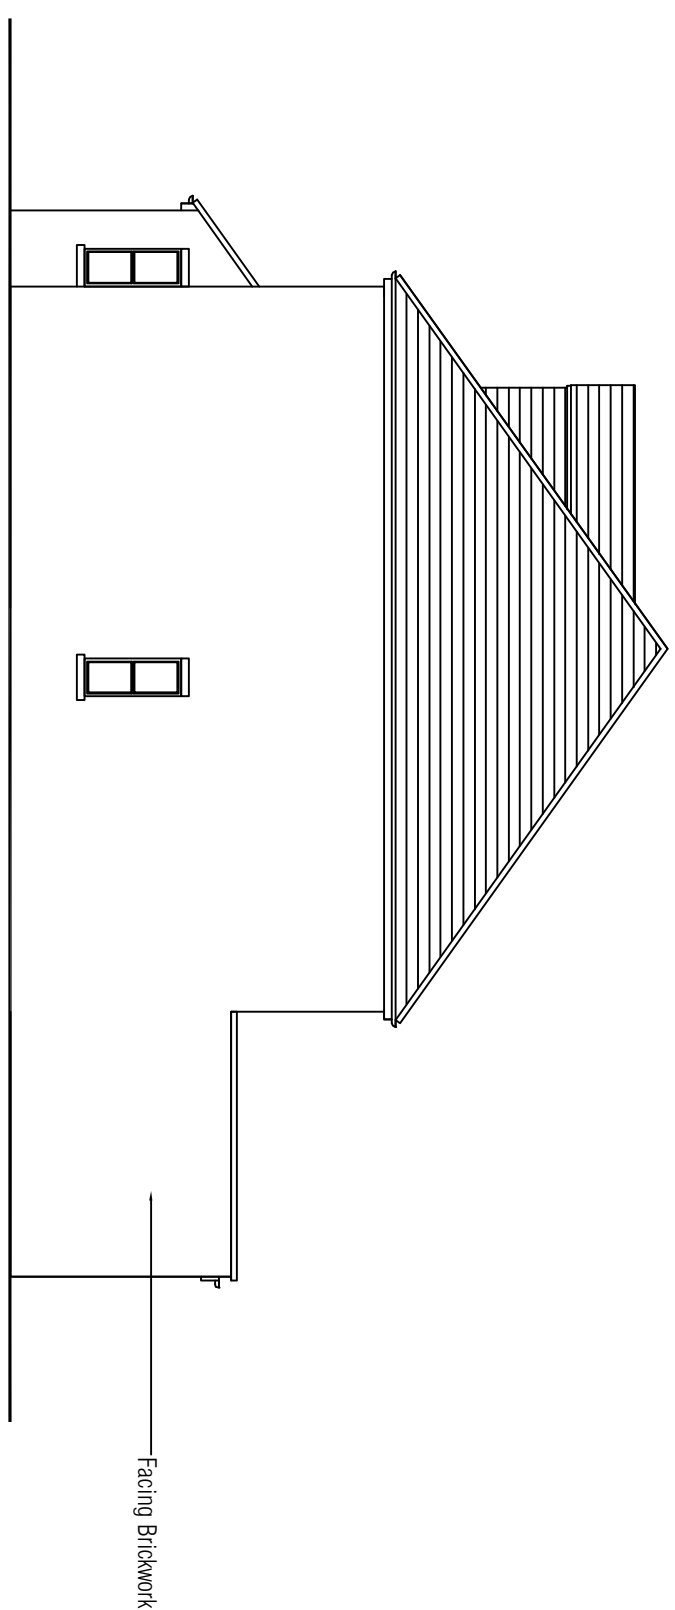

South Elevation

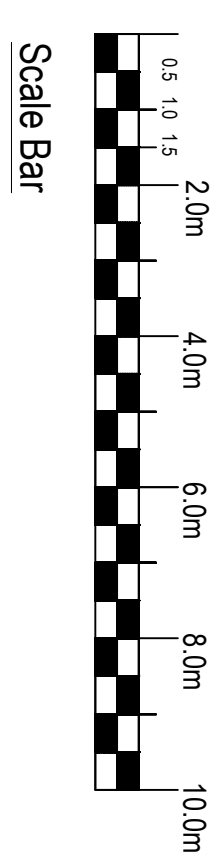

Scale Bar

KEY

Proposed Internal
stud partitions



Proposed
Construction
blockwork

Insulation

Notes:

Do not scale this drawing.
Copyright of this drawing
belongs to MJD Architecture.

No copying is permitted without the written consent of the company.

No responsibility is accepted by
MJD Architecture for any consequences
arising from unintentional mistakes
on this drawing.

MJD Architecture accepts no responsibility for the structural integrity or stability of the building. Please refer to structural engineer's drawings and calculations for all structural design.

Room	Date	Description
m	1	
m	2	
d	3	
e	4	
d	5	
e	6	
e	7	
