


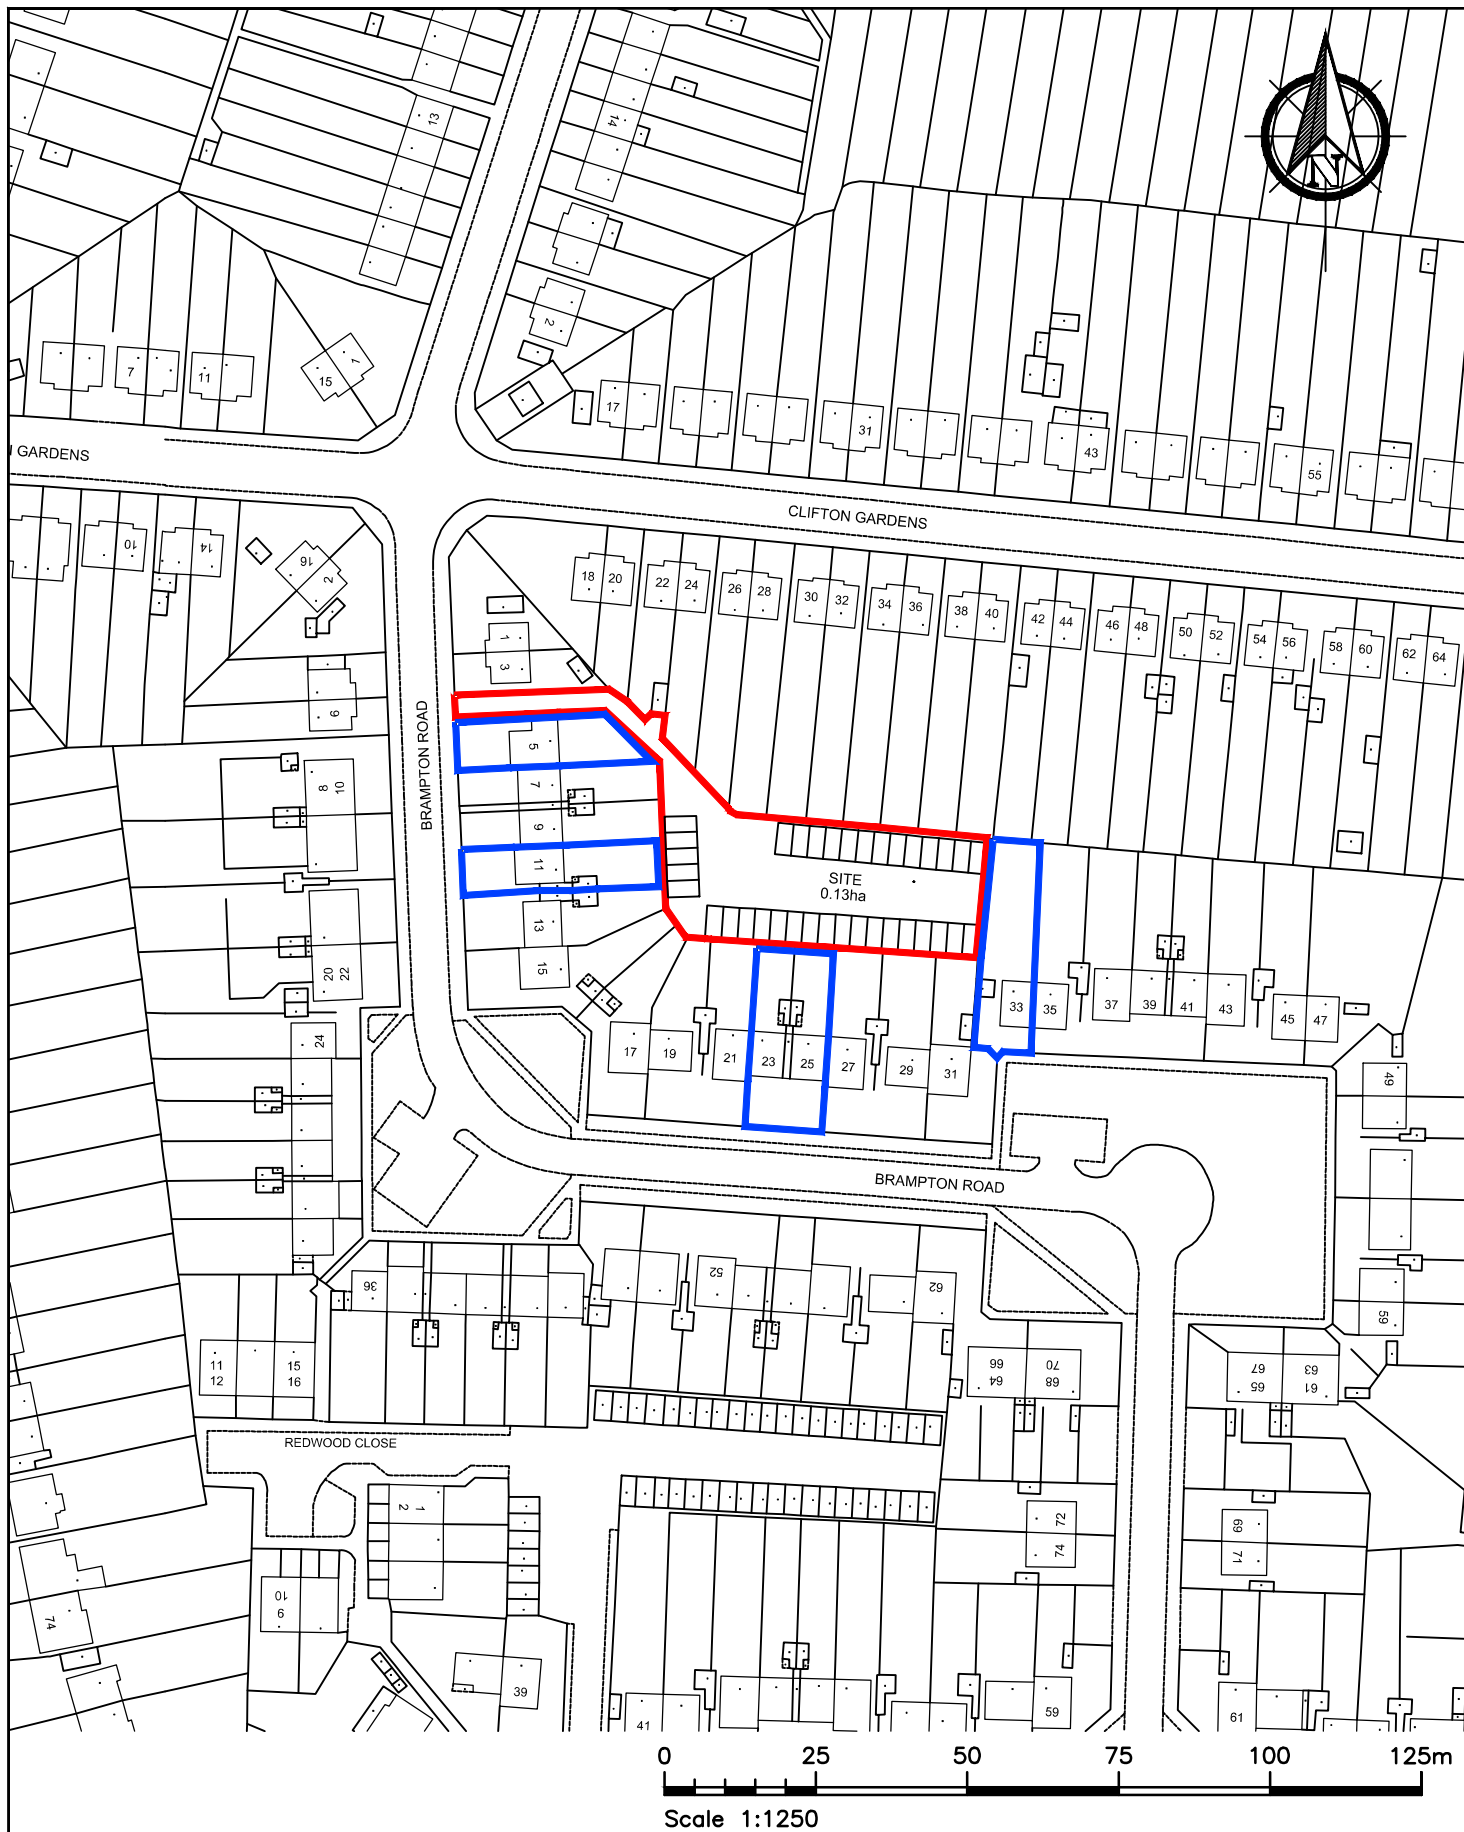

CORPORATE LANDLORD GROUP
4N/11, CIVIC CENTRE, UXBRIDGE, MIDDLESEX, UB8 1UW
Tel: 01895 250111
Fax: 01895 277224

NOTES: - DO NOT SCALE FROM THIS DRAWING. The Contractor must verify all dimensions at the site before setting out, commencing work, or making any shop drawings. Any discrepancies must be reported to the Contract Administrator before proceeding.

Rev	Revision notes	Initials	Date
	Project FORMER GARAGE SITE, R/O 5-13 BRAMPTON ROAD, UXBRIDGE, UB10 0DR	Drawn by ST	
	Description SITE LOCATION PLAN	Checked by SV	
		Scale 1:1250 @ A4	
		Date JULY 2019	
		Drawing No. 2019/D/283/P/01	Rev.

