


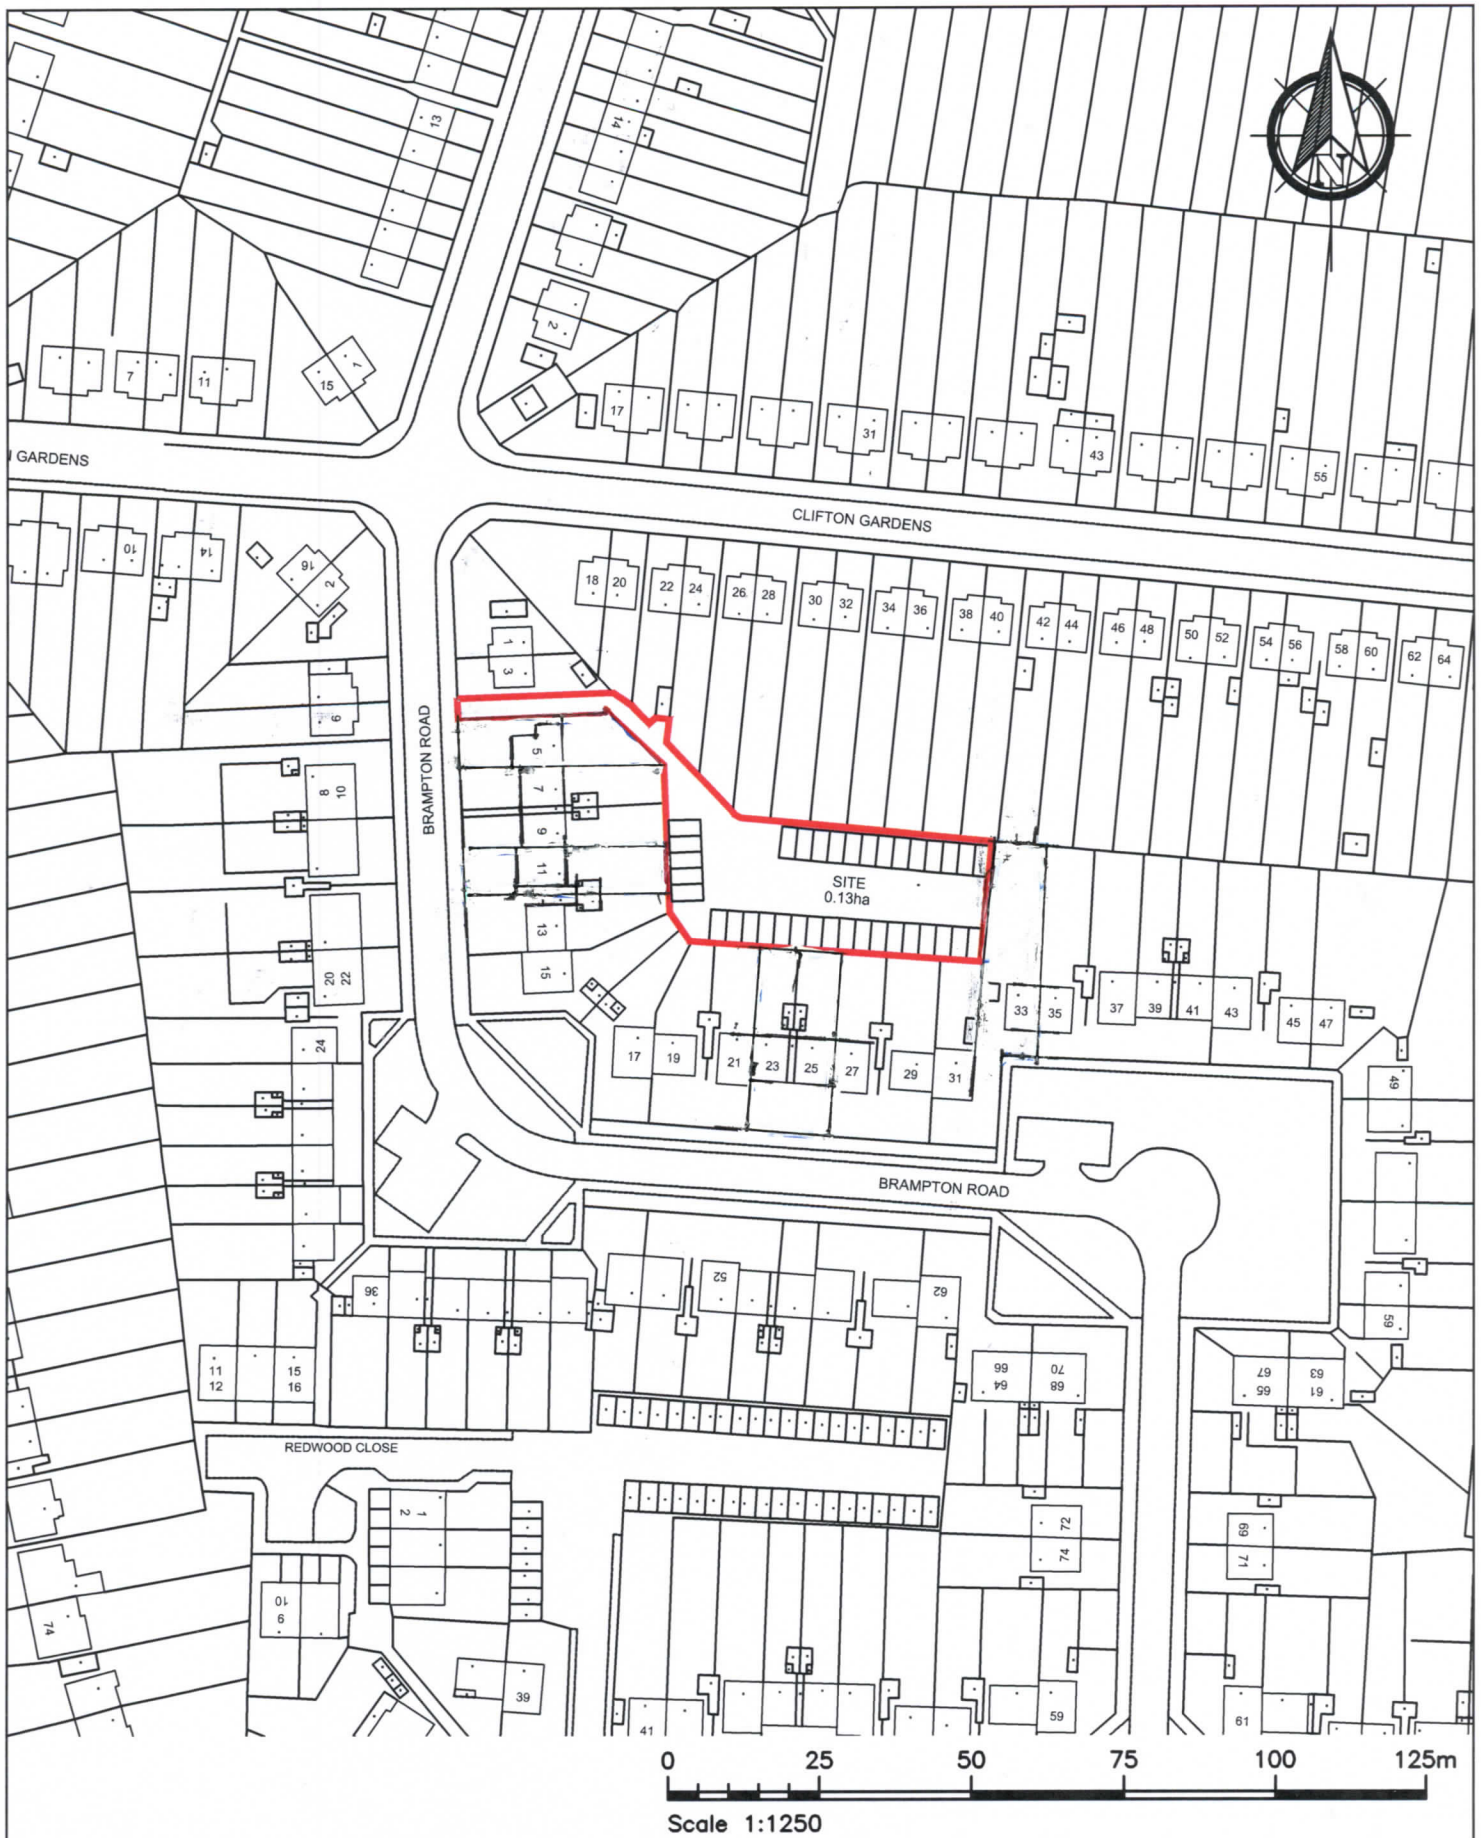

CORPORATE LANDLORD GROUP
4N/11, CIVIC CENTRE, UXBRIDGE, MIDDLESEX, UB8 1UW
Tel: 01895 250111
Fax: 01895 277224

NOTES: - DO NOT SCALE FROM THIS DRAWING. The Contractor must verify all dimensions at the site before setting out, commencing work, or making any shop drawings. Any discrepancies must be reported to the Contract Administrator before proceeding.

Rev	Revision notes	Initials	Date
Project FORMER GARAGE SITE, R/O 5-13 BRAMPTON ROAD, UXBRIDGE, UB10 0DR		Scale 1:1250 @ A4	
Description SITE LOCATION PLAN		Date JULY 2019	
		Drawing No. 2019/D/283/P/01	
		Drawn by ST	Checked by SV
			Rev.

