


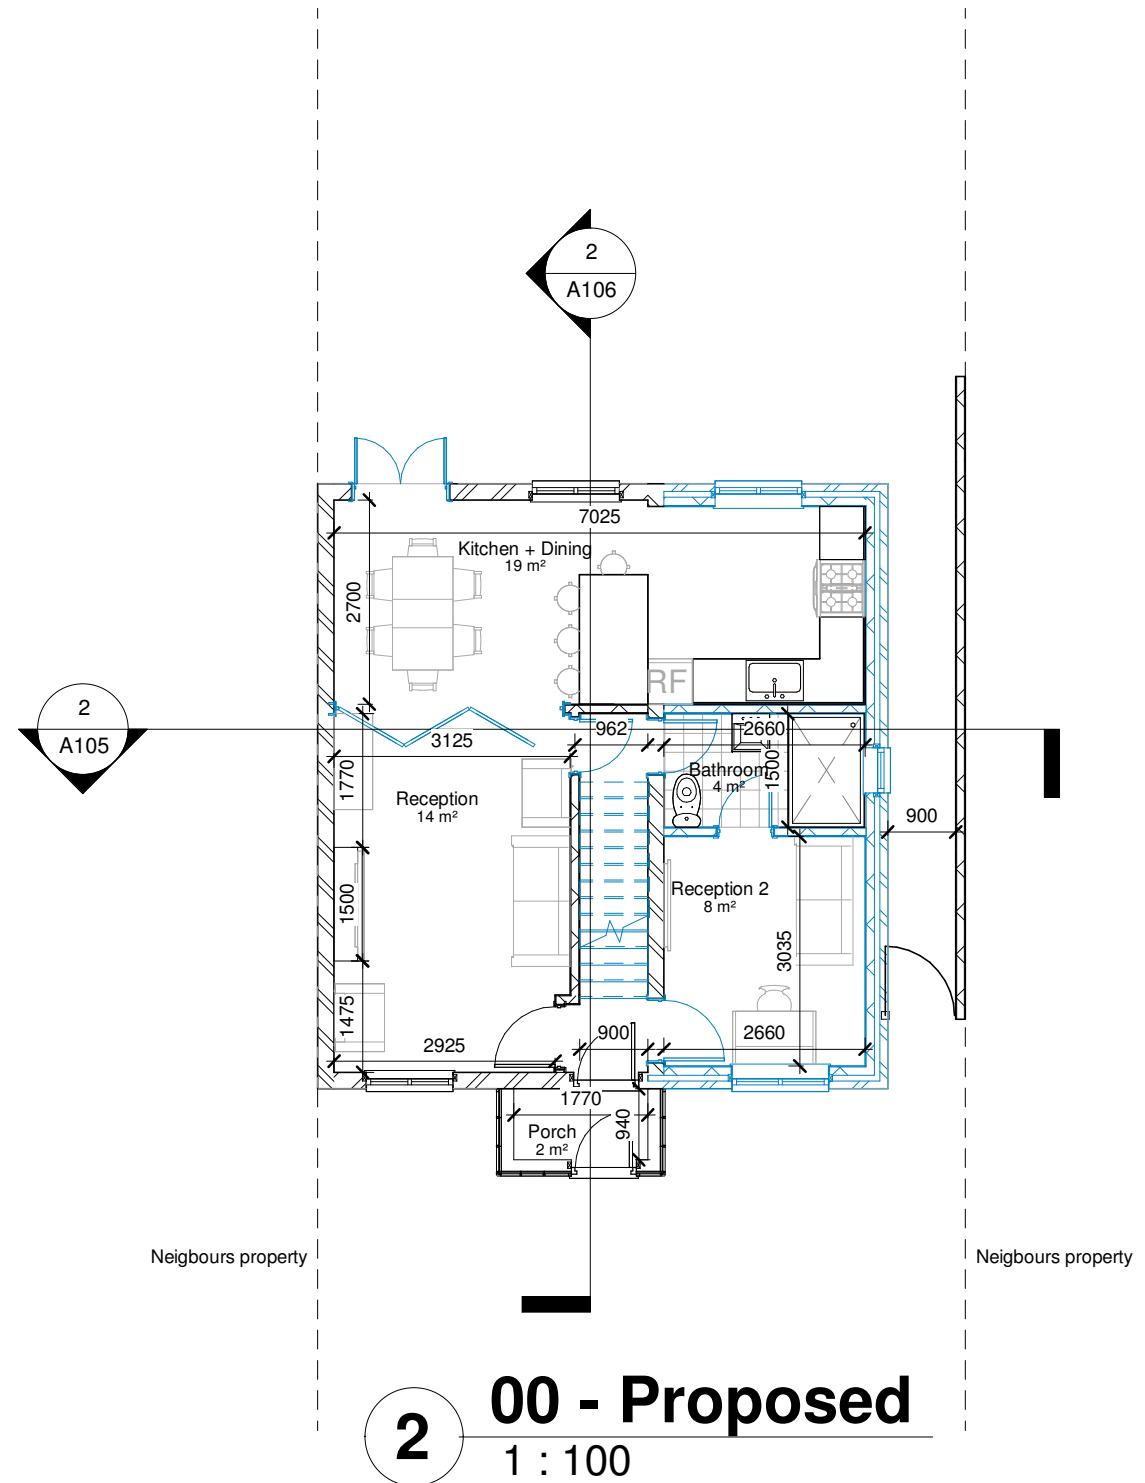
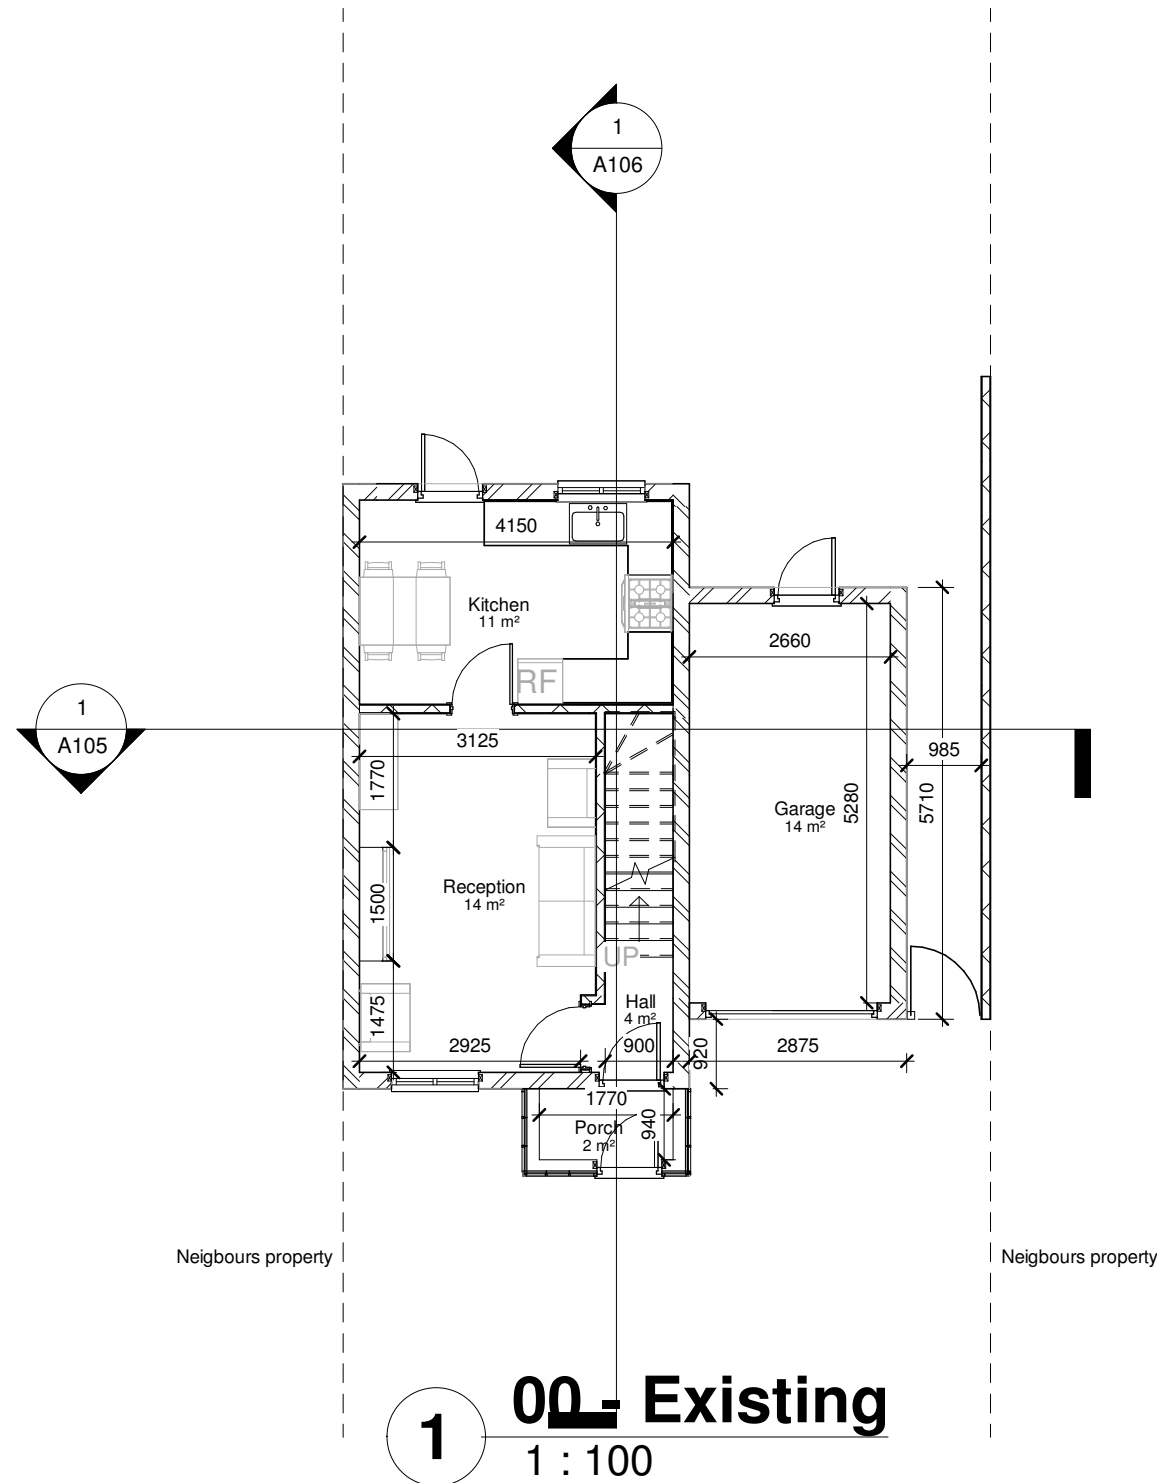


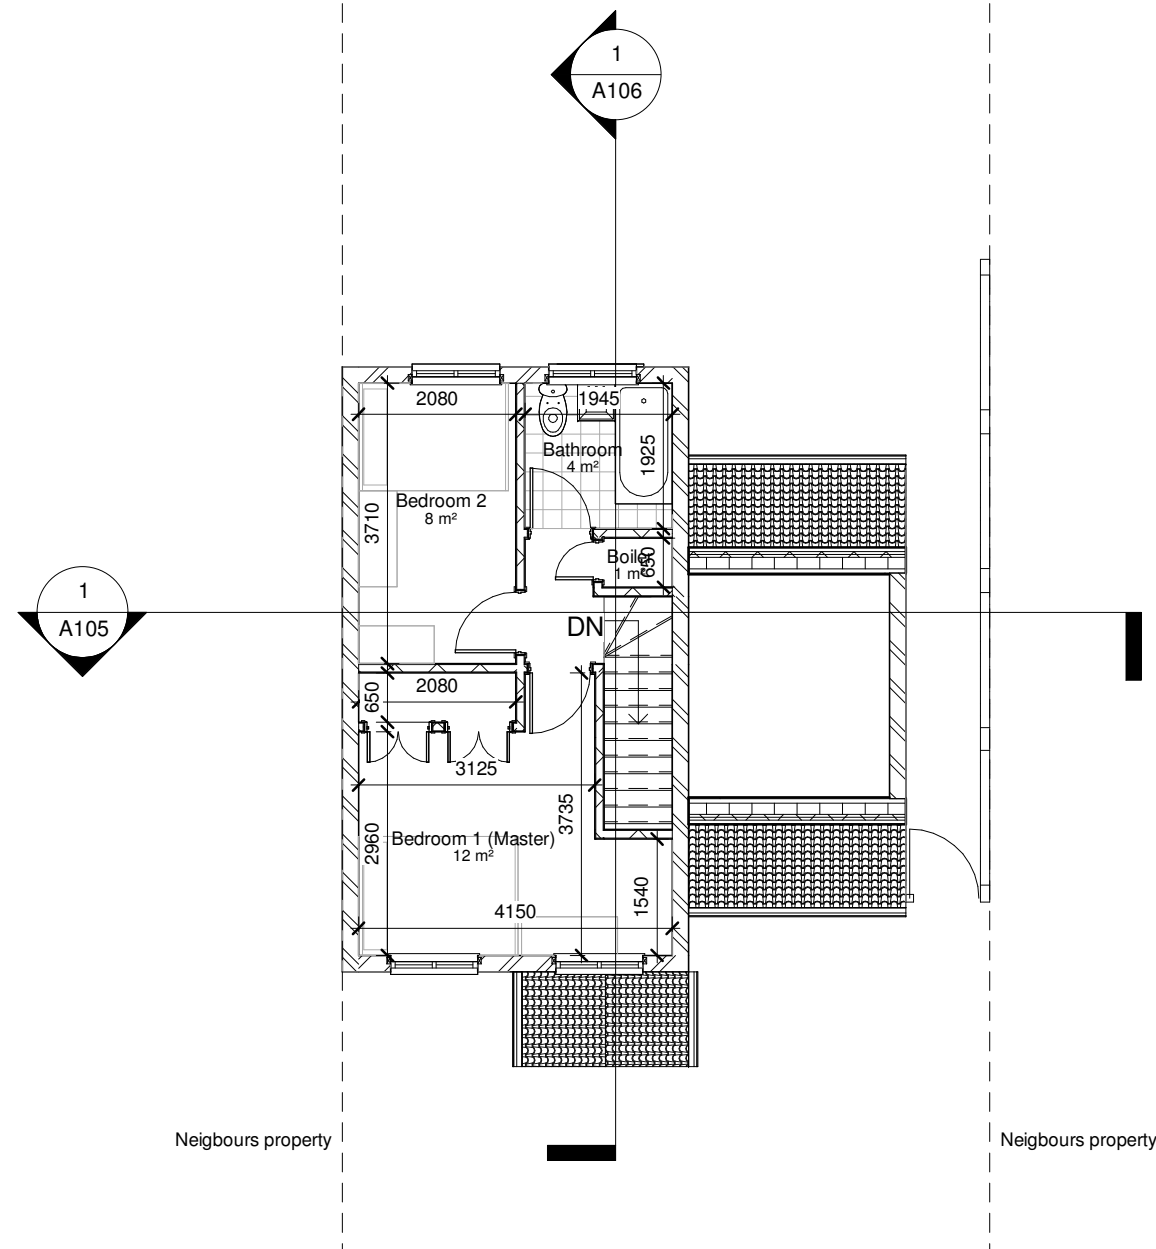


1 01- Existing
1 : 100

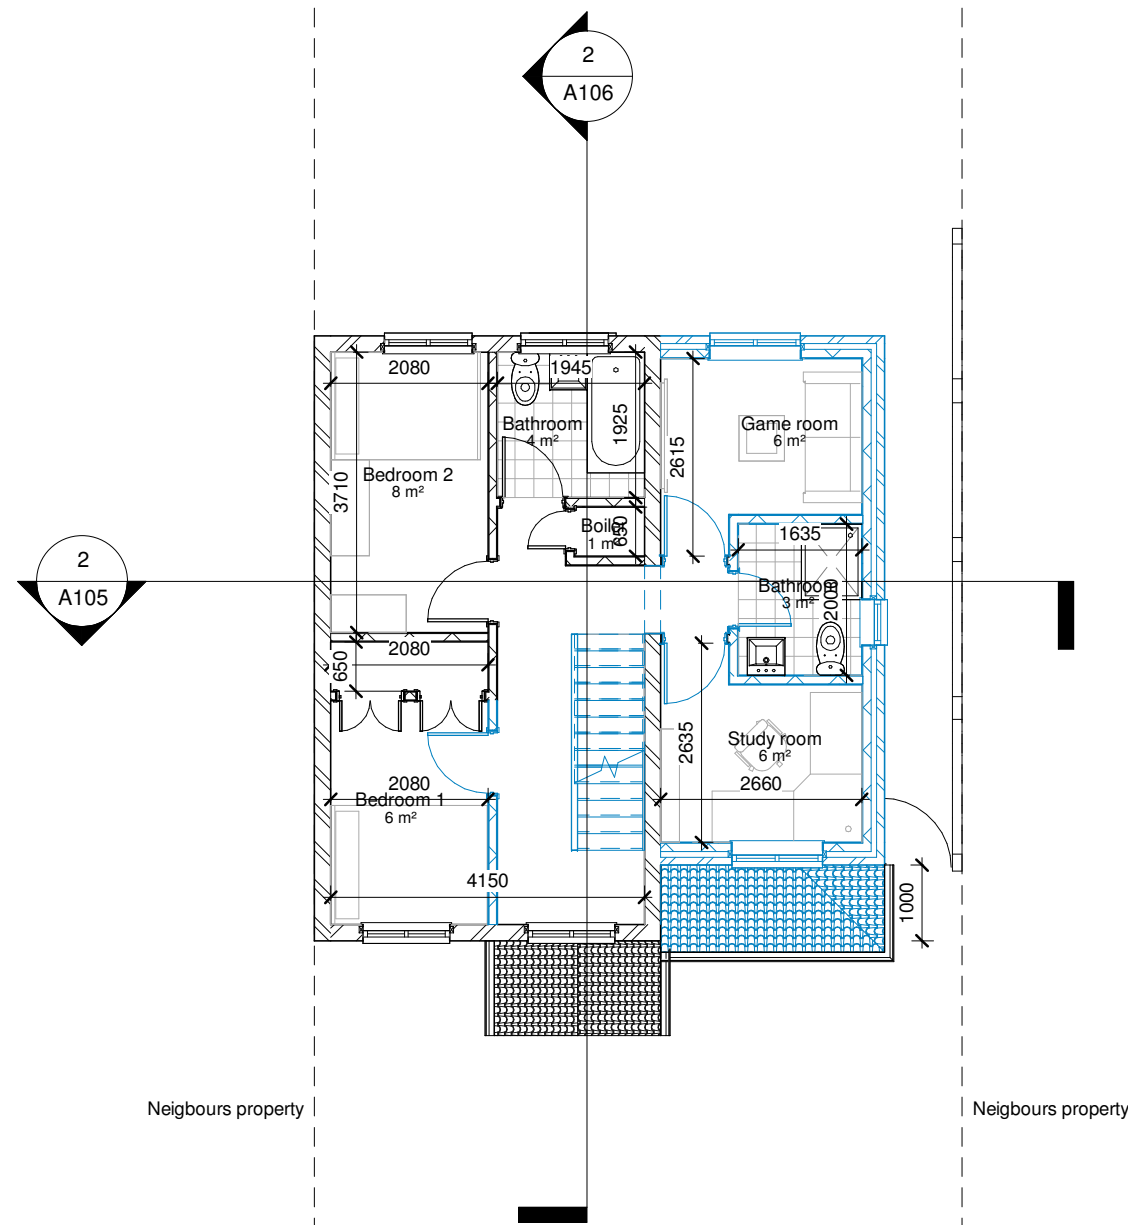


2 01- Proposed
1 : 100

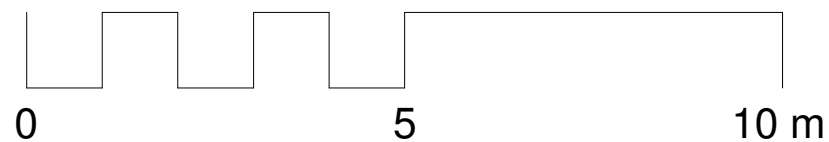


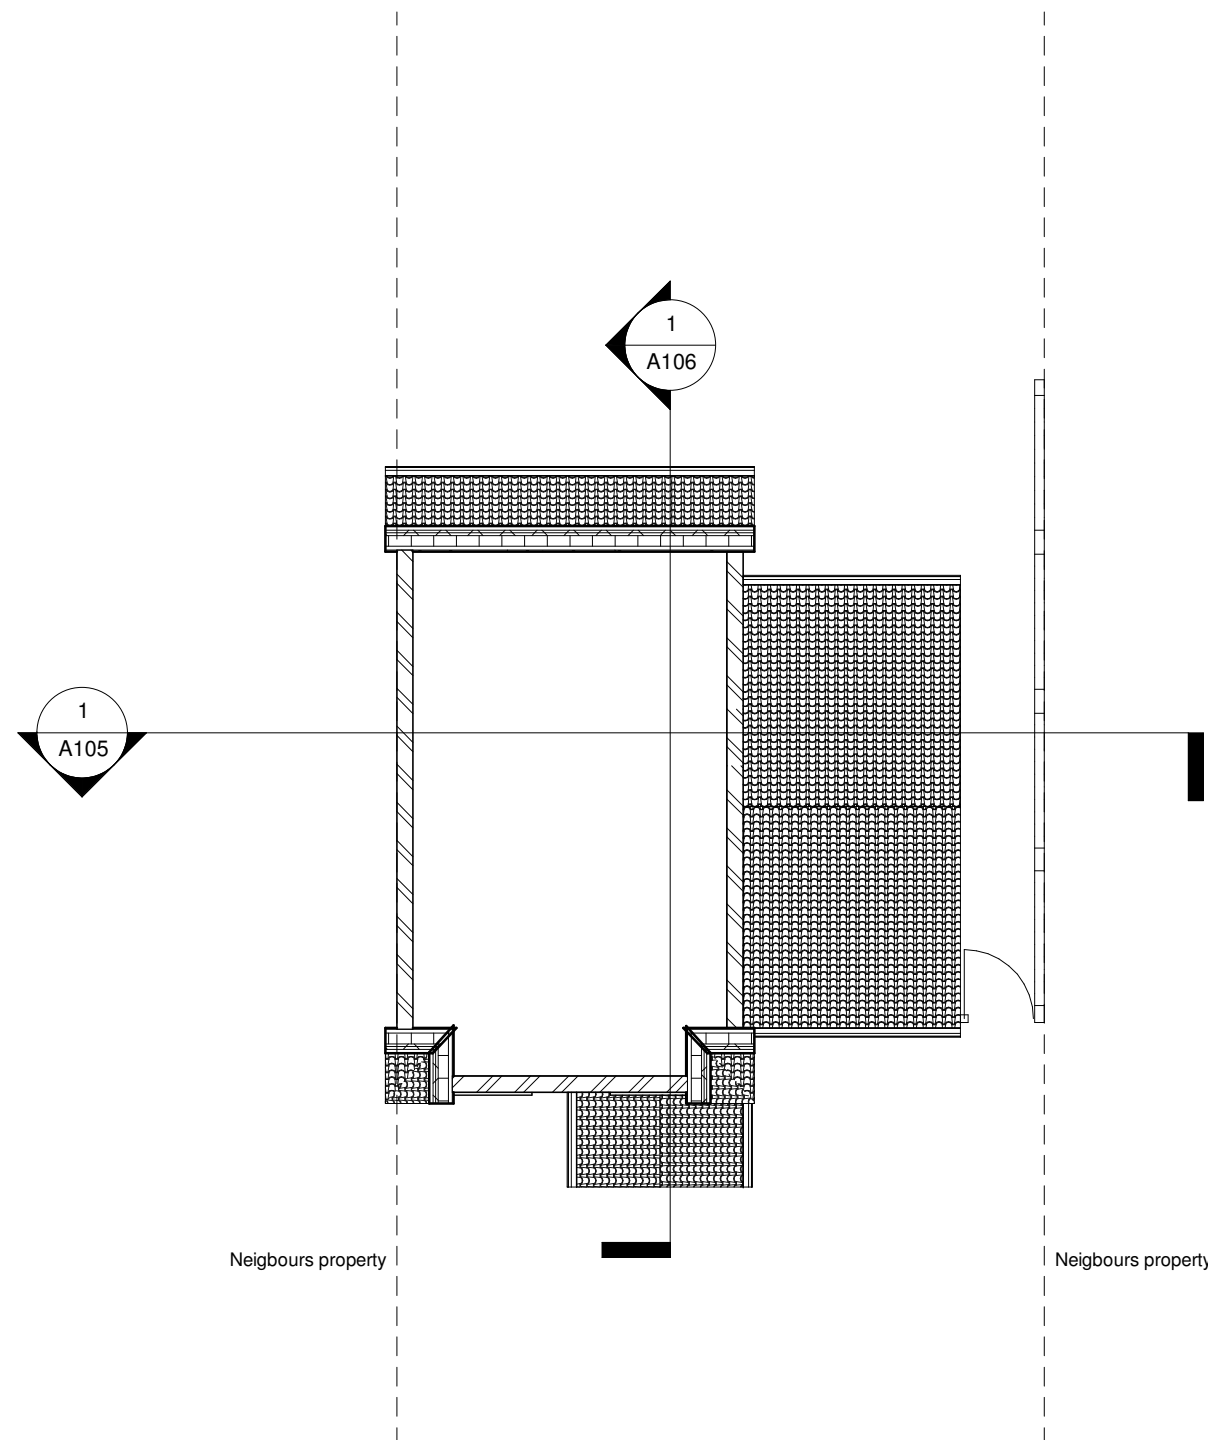


1 Loft - Existing
1 : 100

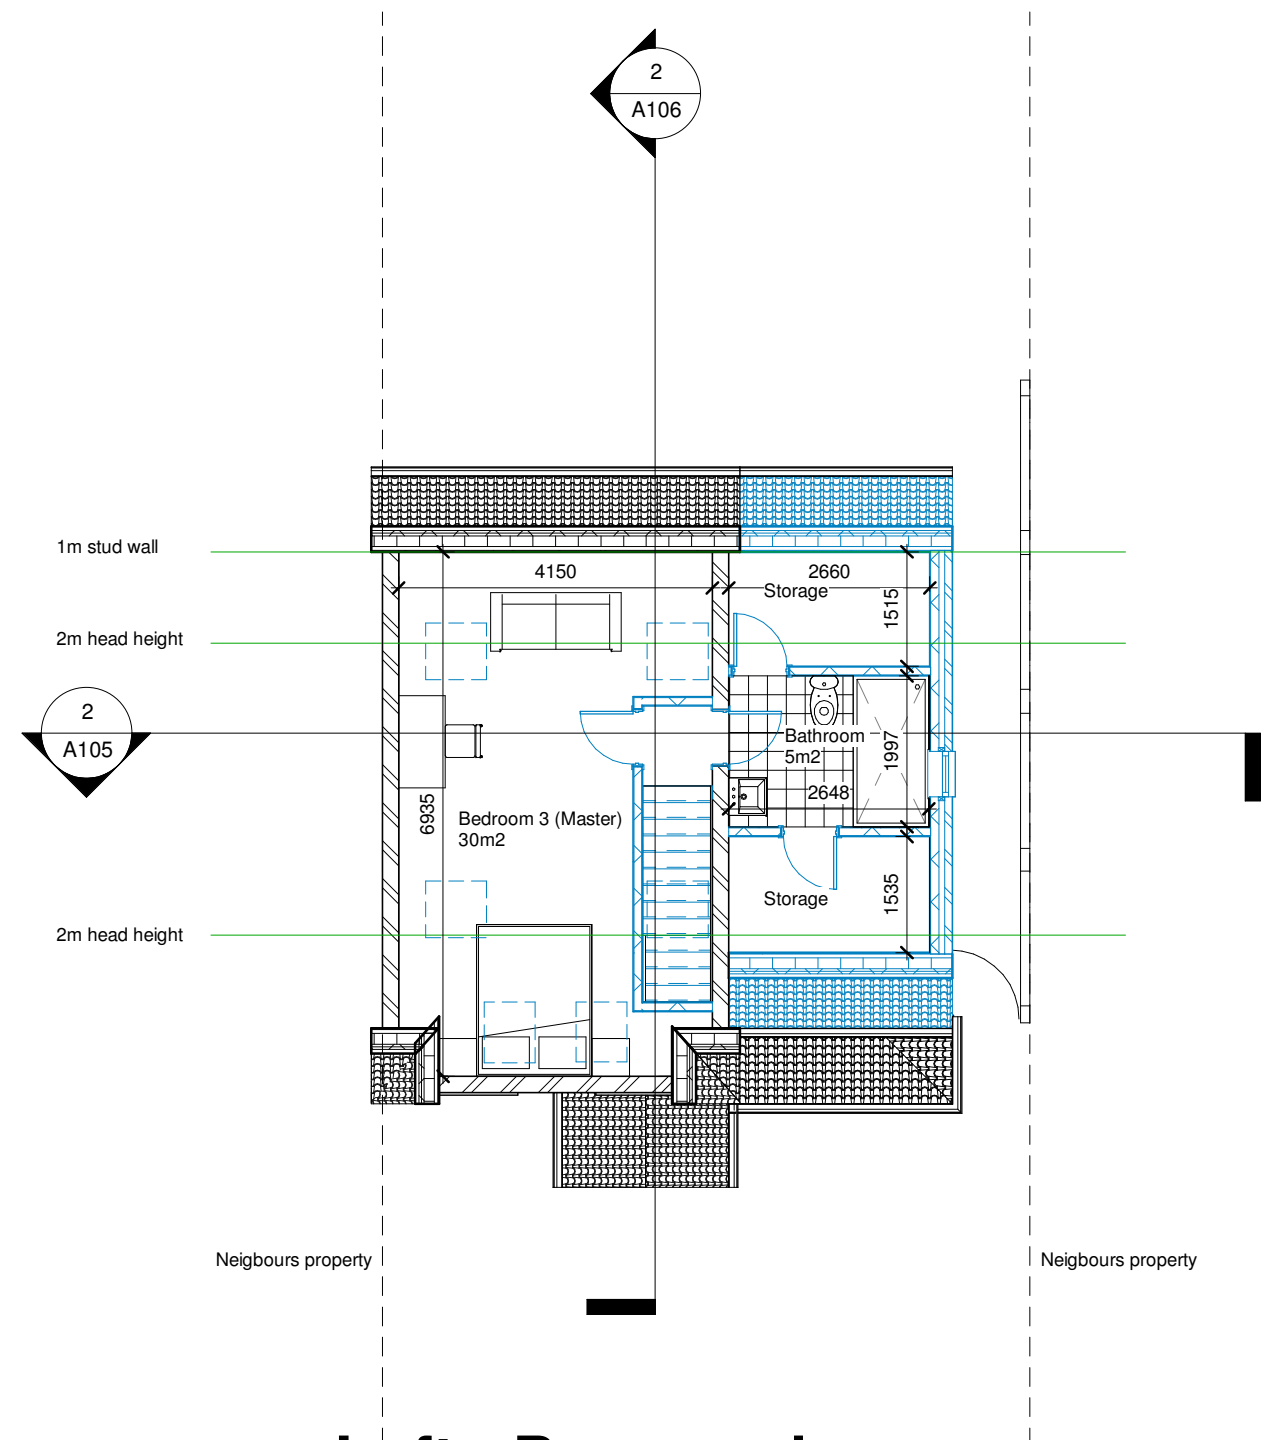


2 Loft - Proposed
1 : 100

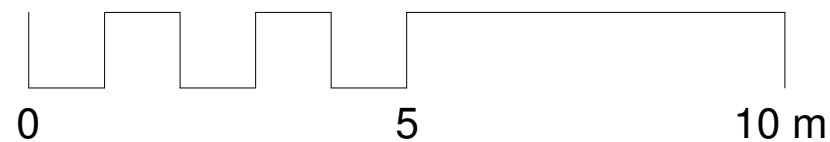


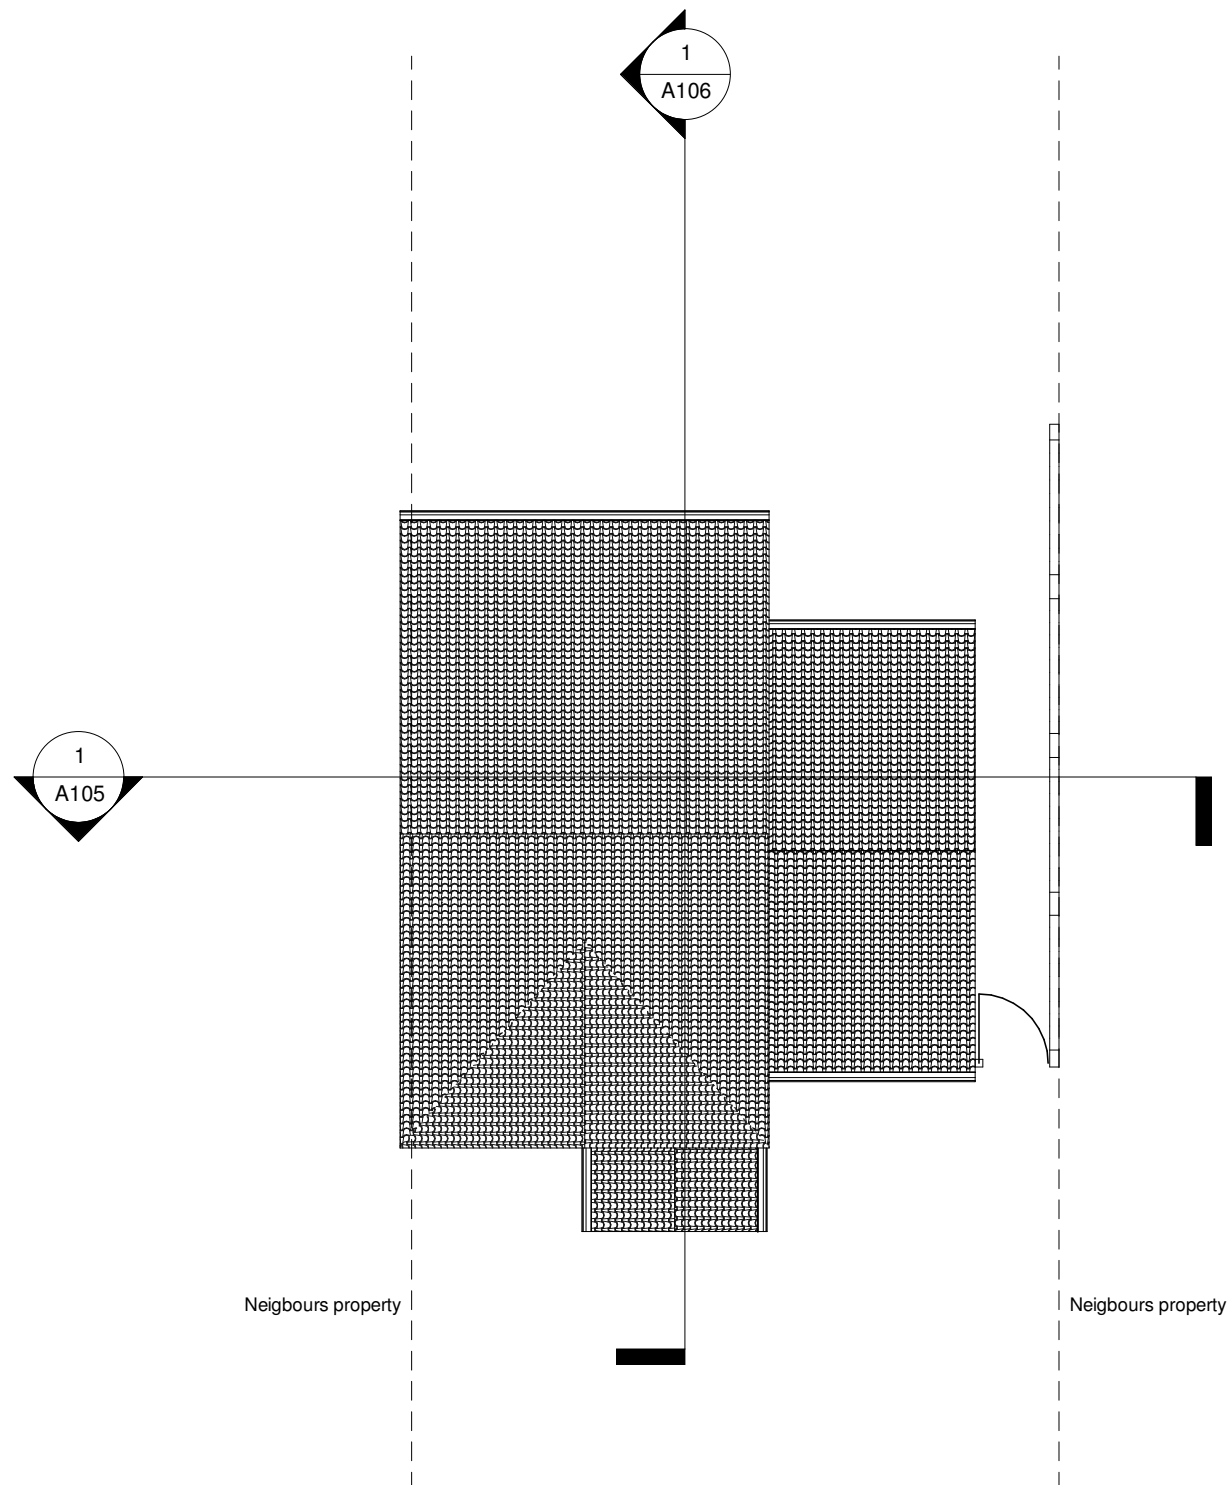

1 Roof - Existing
1 : 100

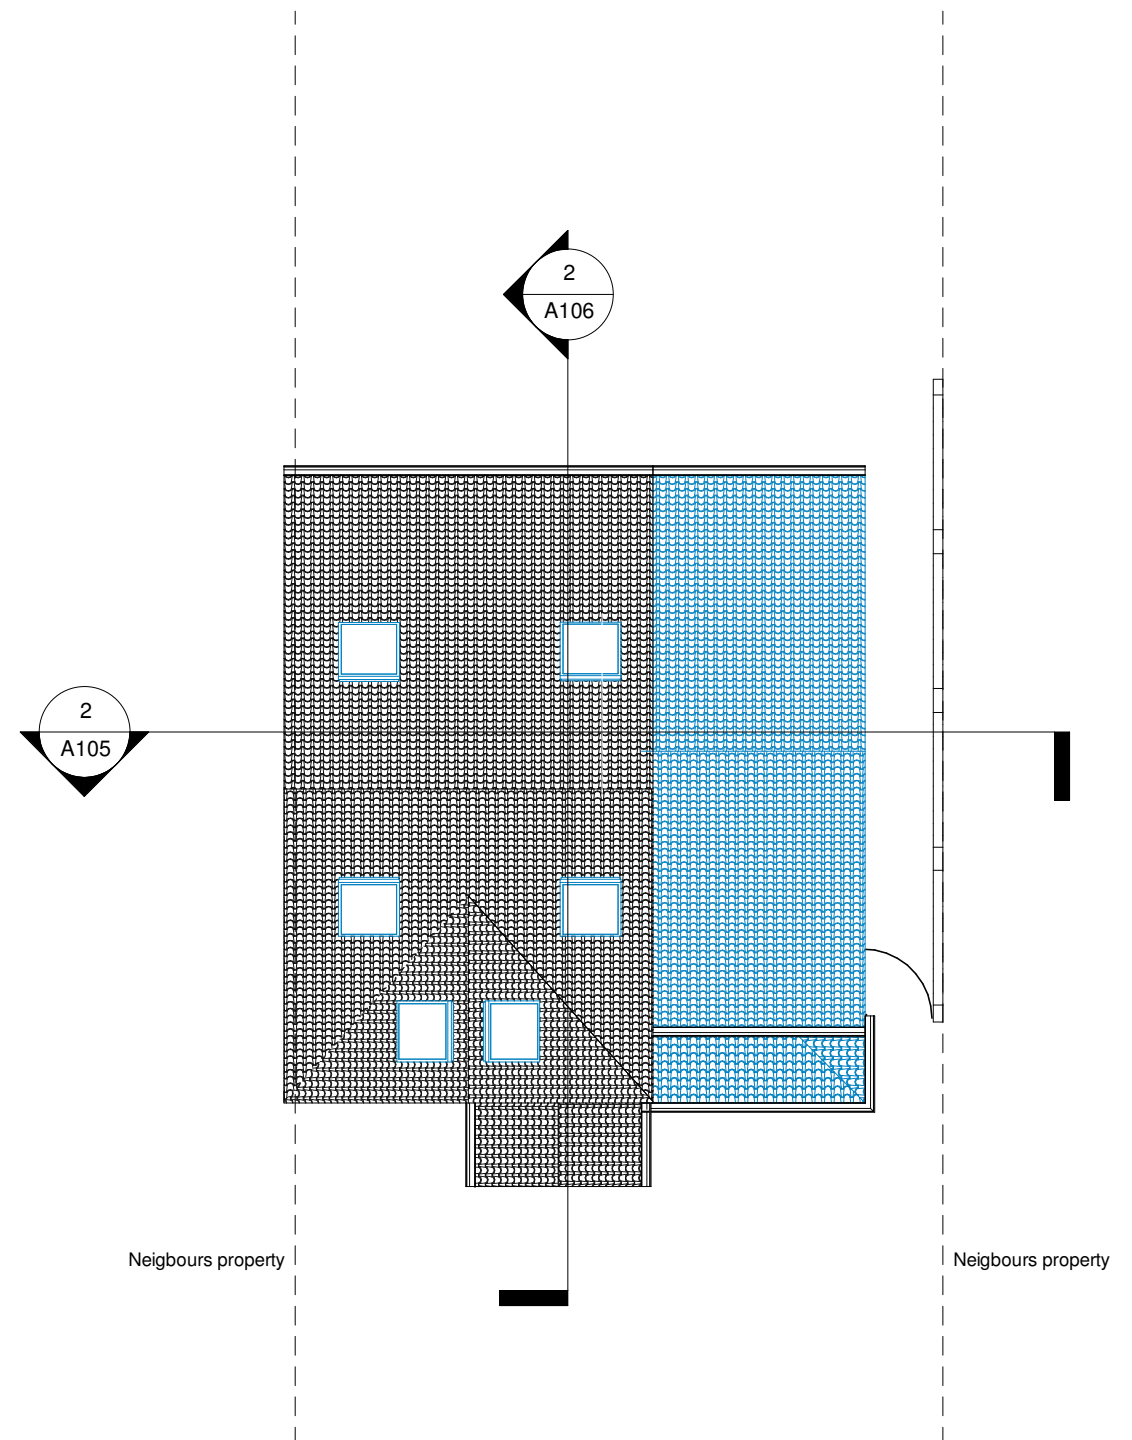

2 Roof - Proposed
1 : 100

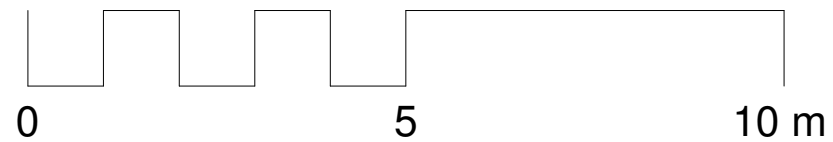



1 Existing - Section 1

1 : 100



2 Proposed - Section 1


1 : 100




1 Existing - Section 2
1 : 100




2 Proposed- Section 2
1 : 100

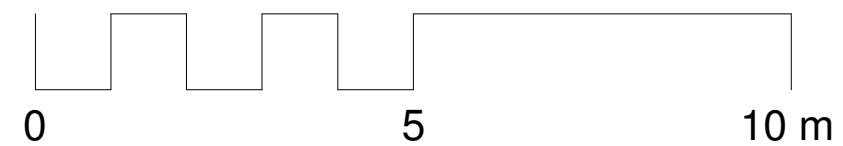

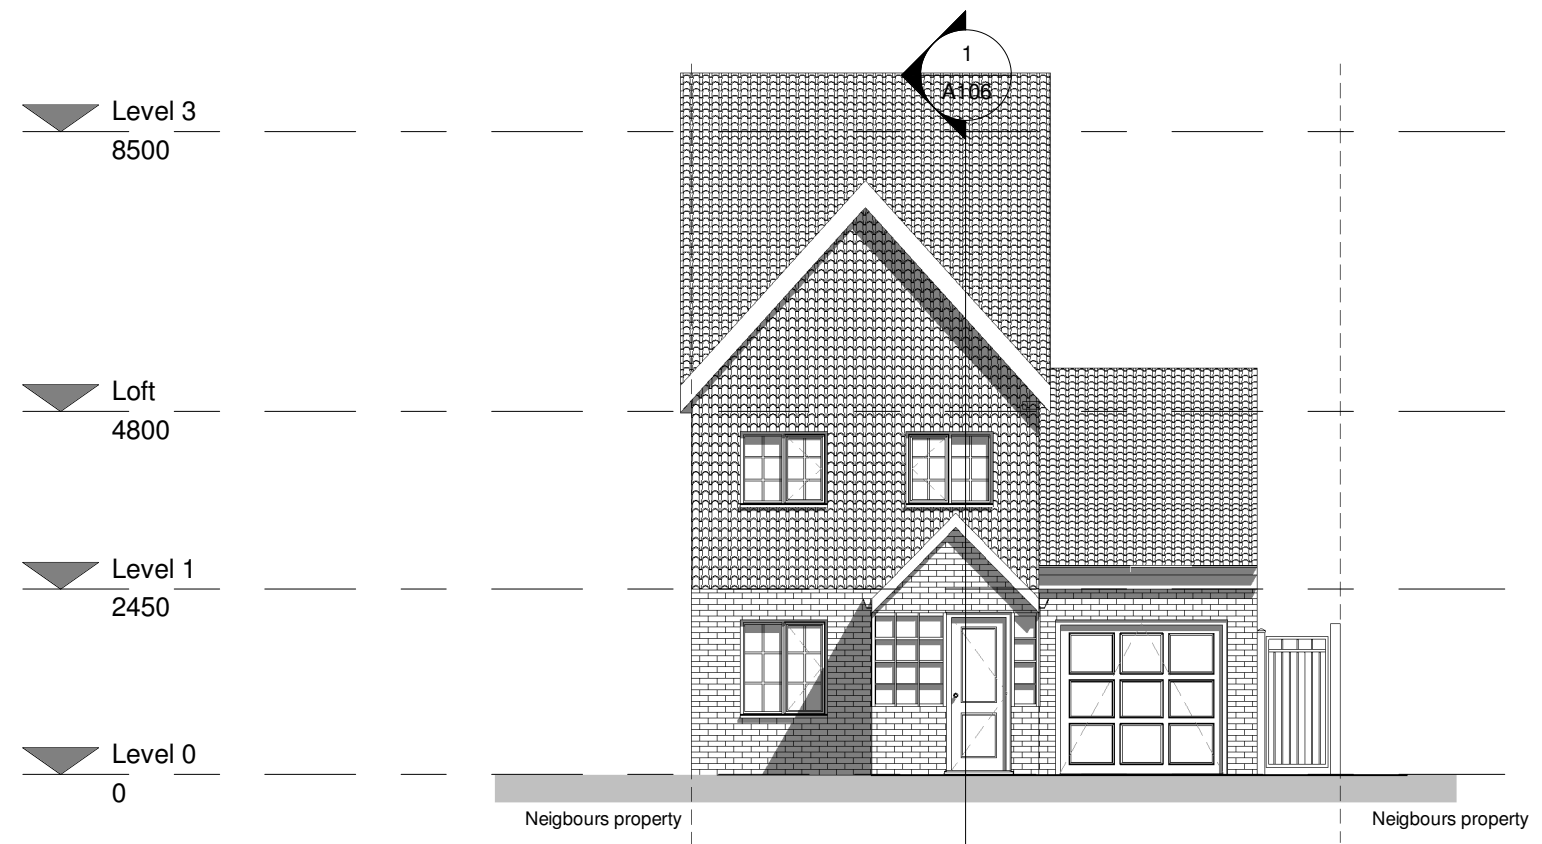


1 Front elevation - Existing
1 : 100

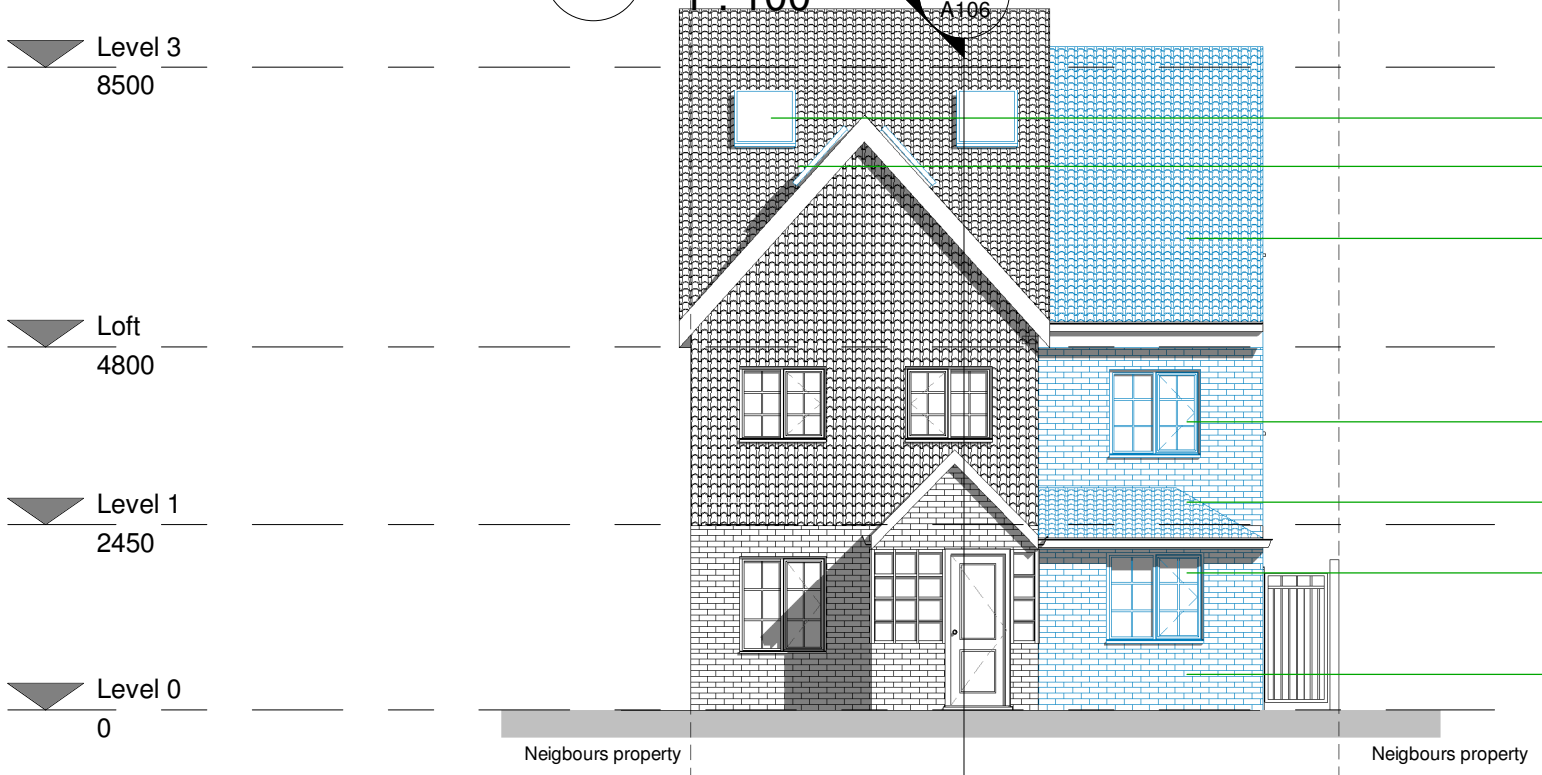


- Two new velux windows
- Two new velux windows
- New pitch roof for the side extension
- New window for new bedroom
- New pitch roof for extension
- New window for reception
- Brick finish to match existing

2 Front elevation - Proposed
1 : 100


0 5 10 m

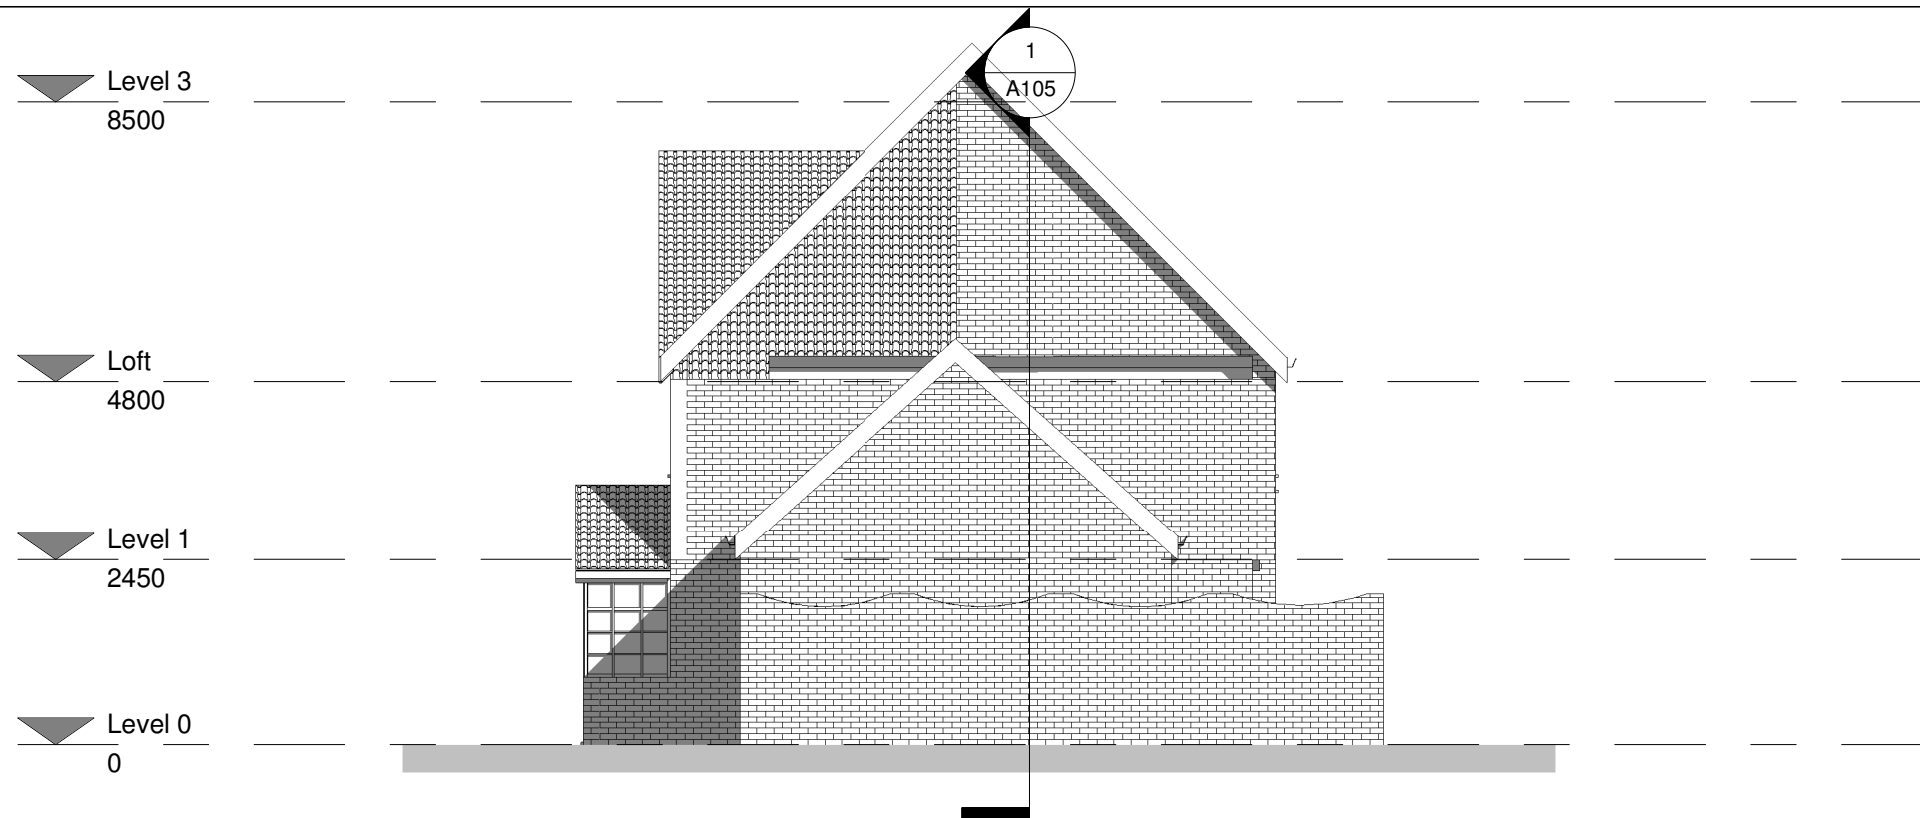


1 East elevation - Existing
1 : 100

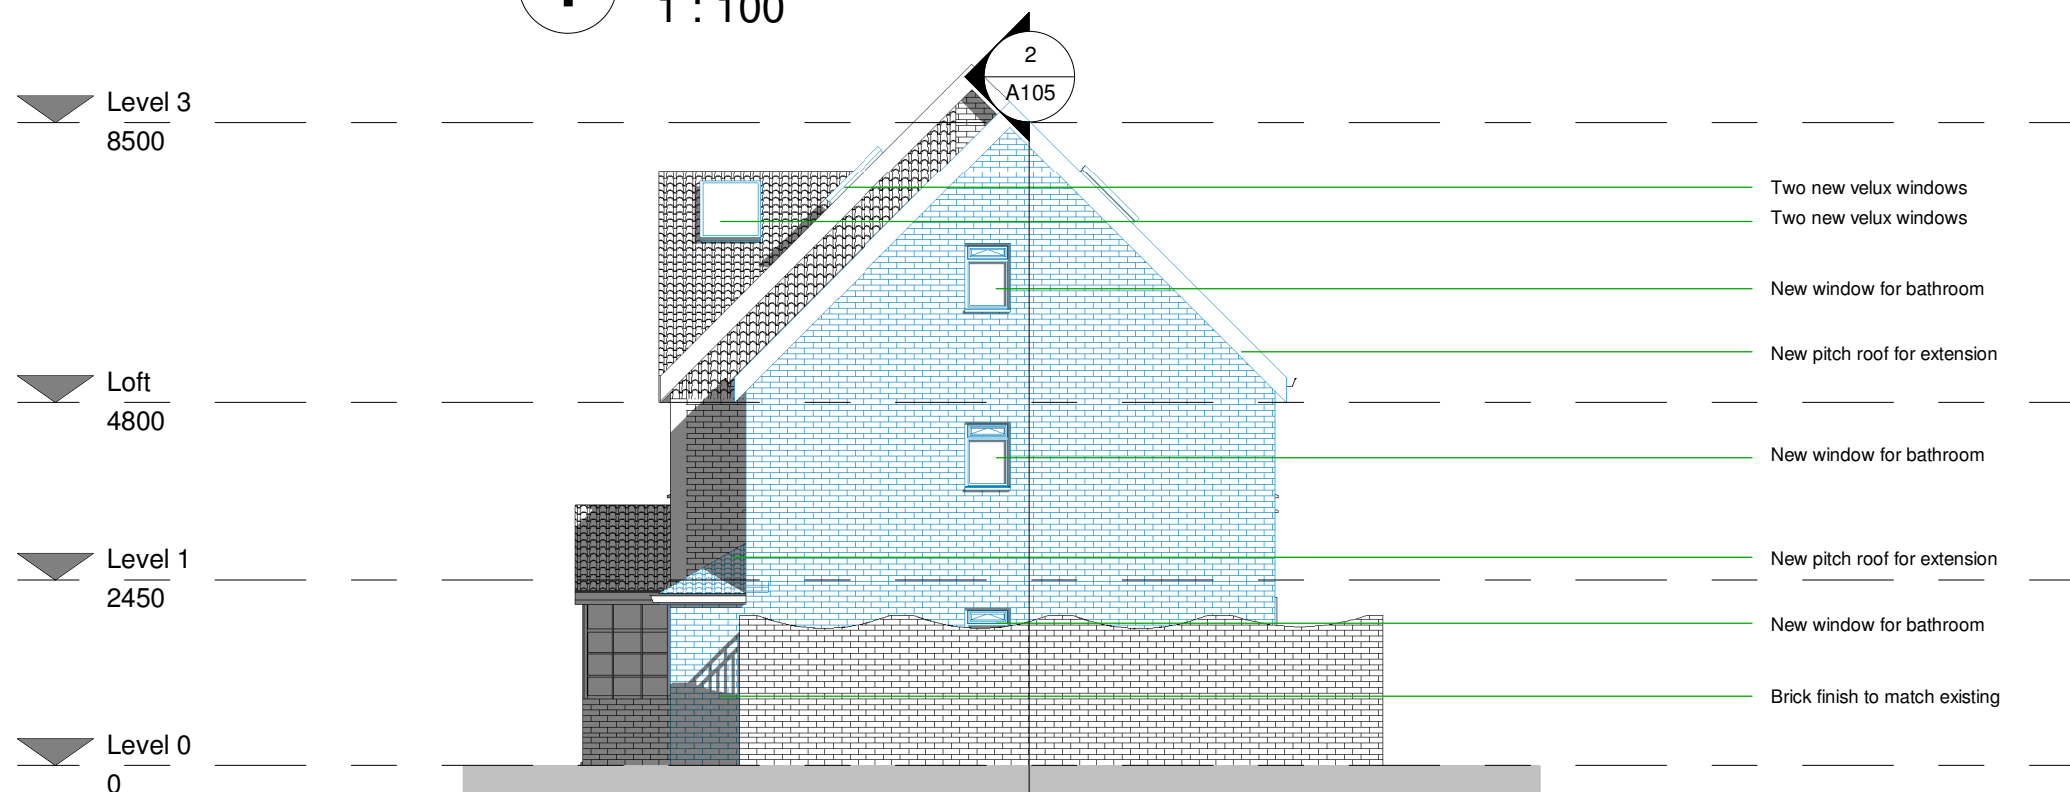


2 East elevation - Proposed
1 : 100

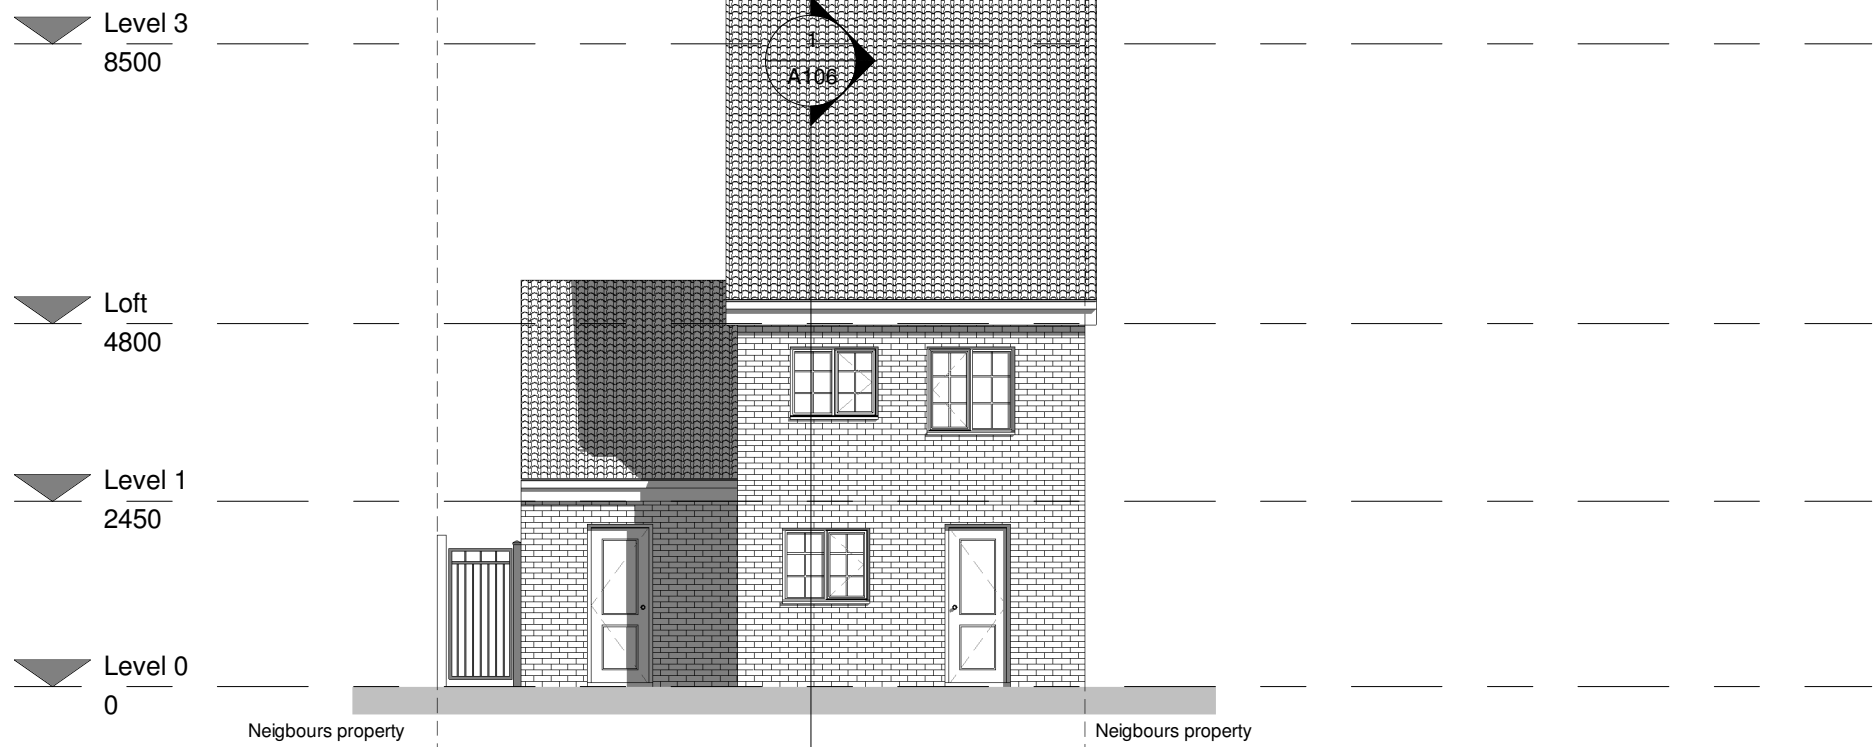


1 Rear elevation - Existing
1 : 100

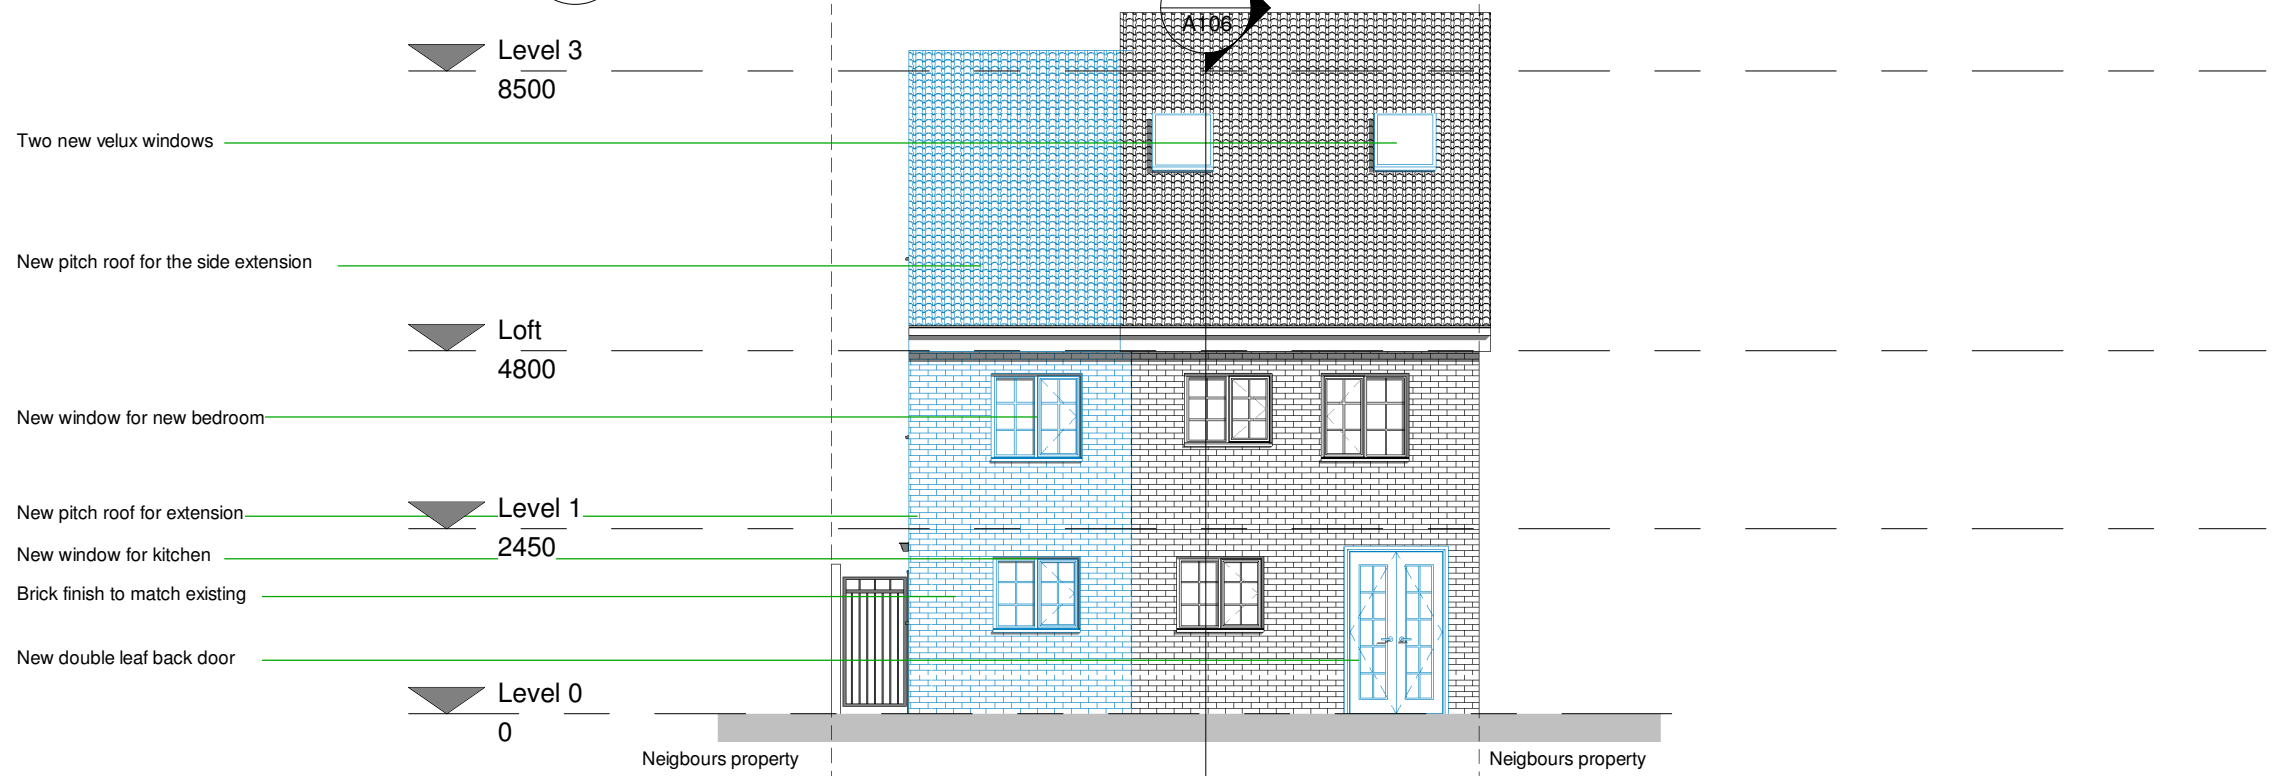


2 Rear elevation - Proposed
1 : 100

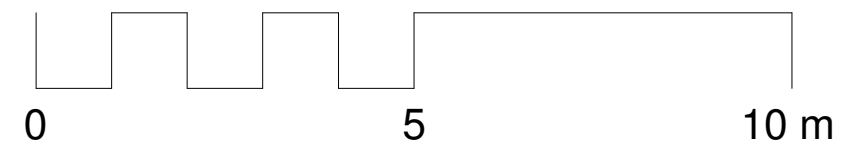

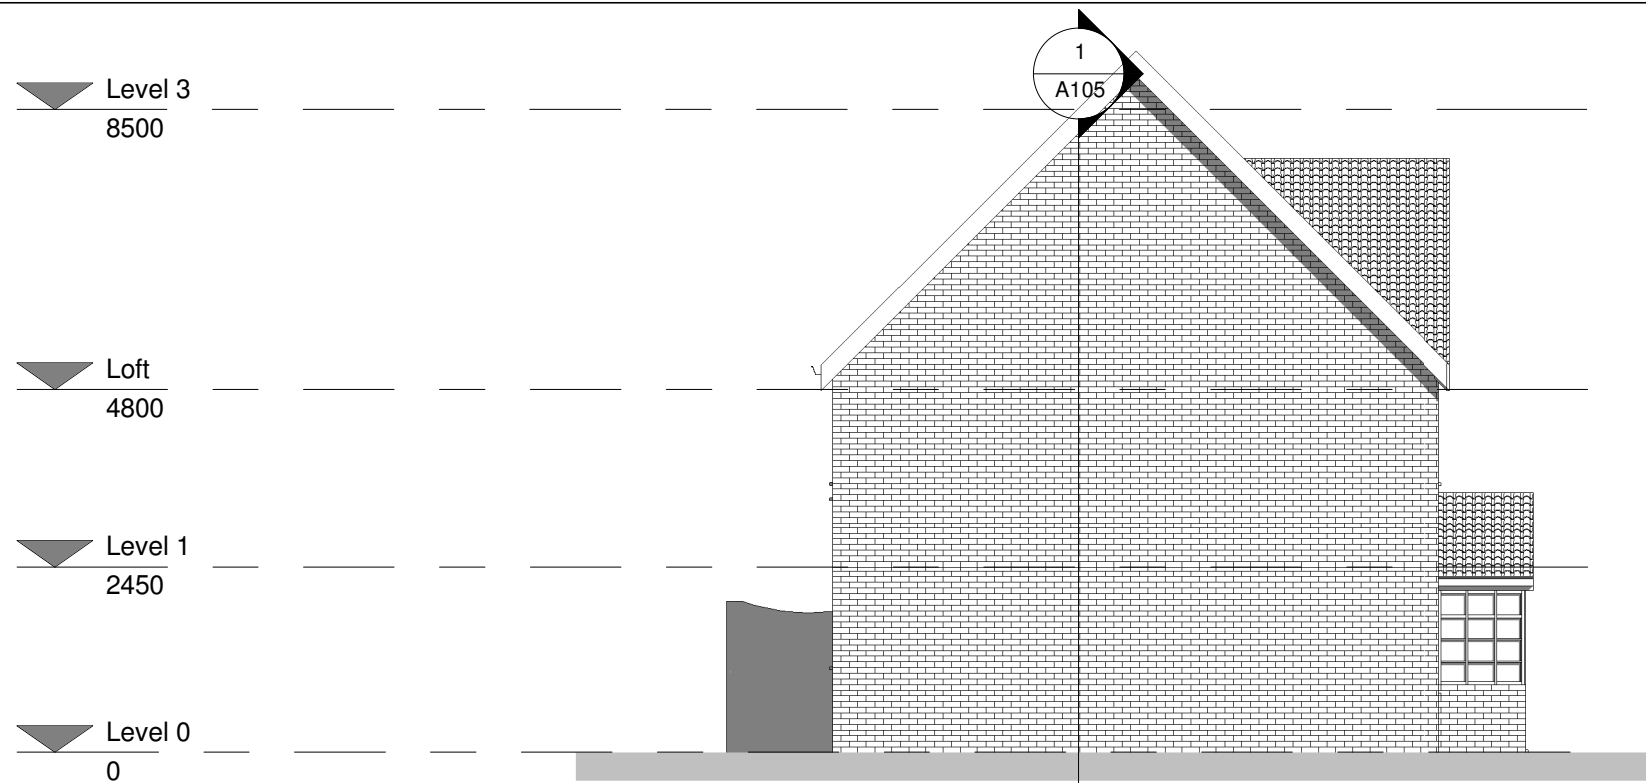

1 West elevation - Existing
1 : 100

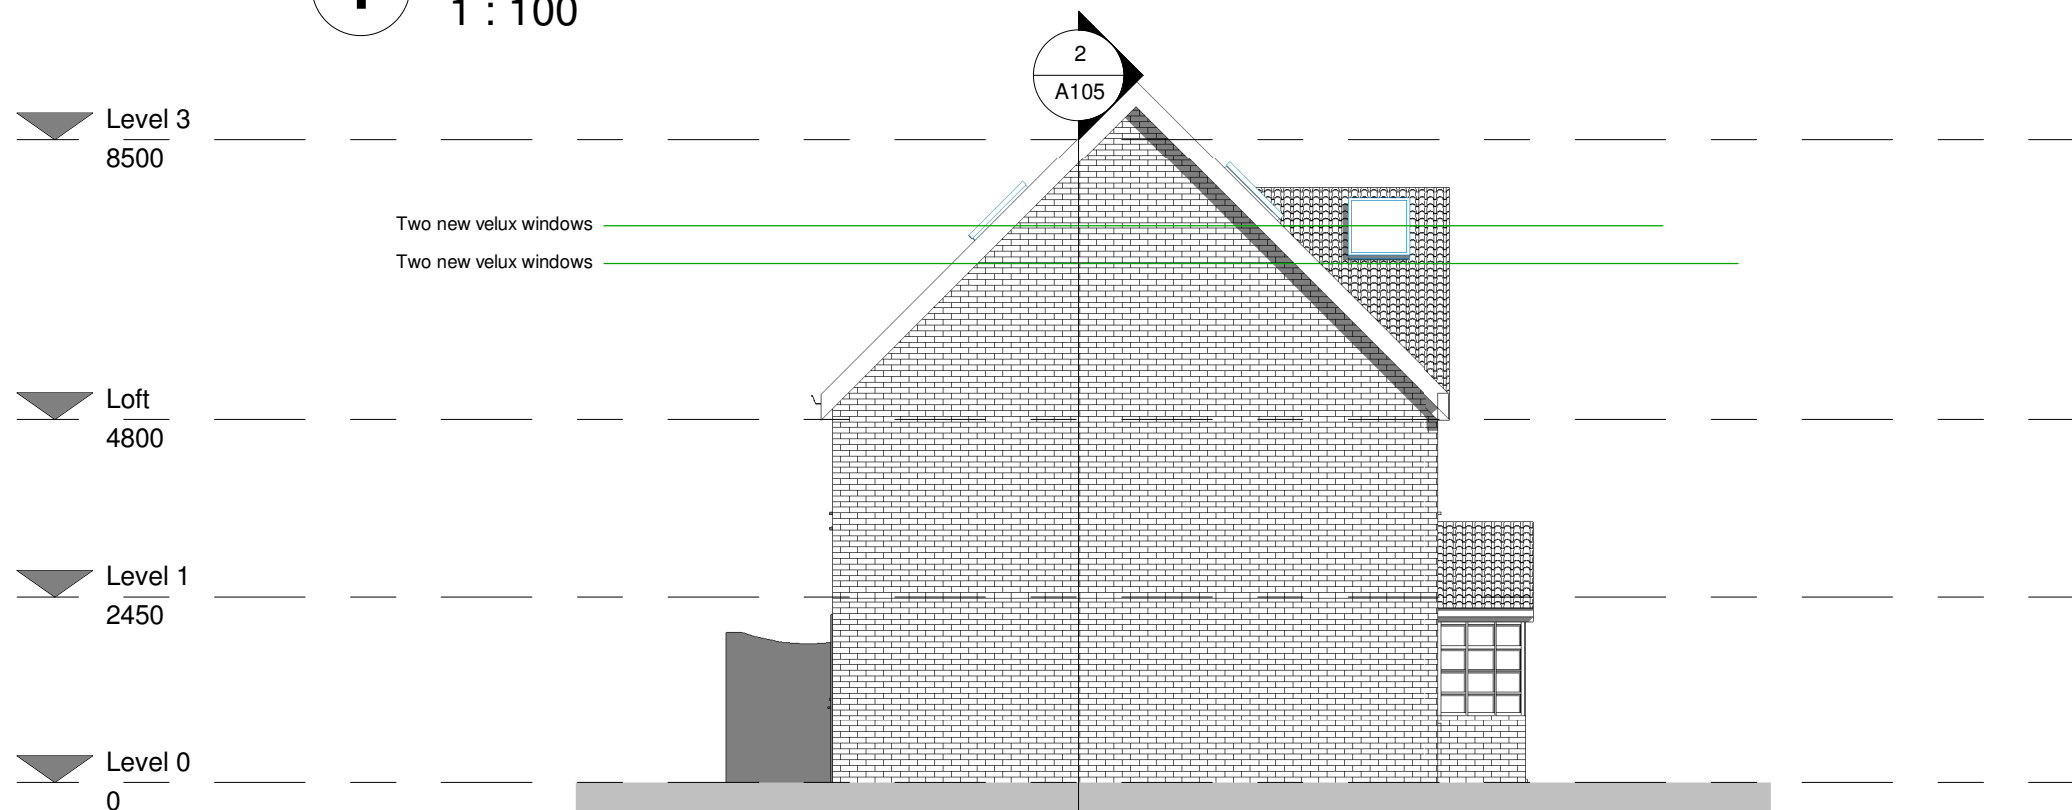

2 West elevation - Proposed
1 : 100

