


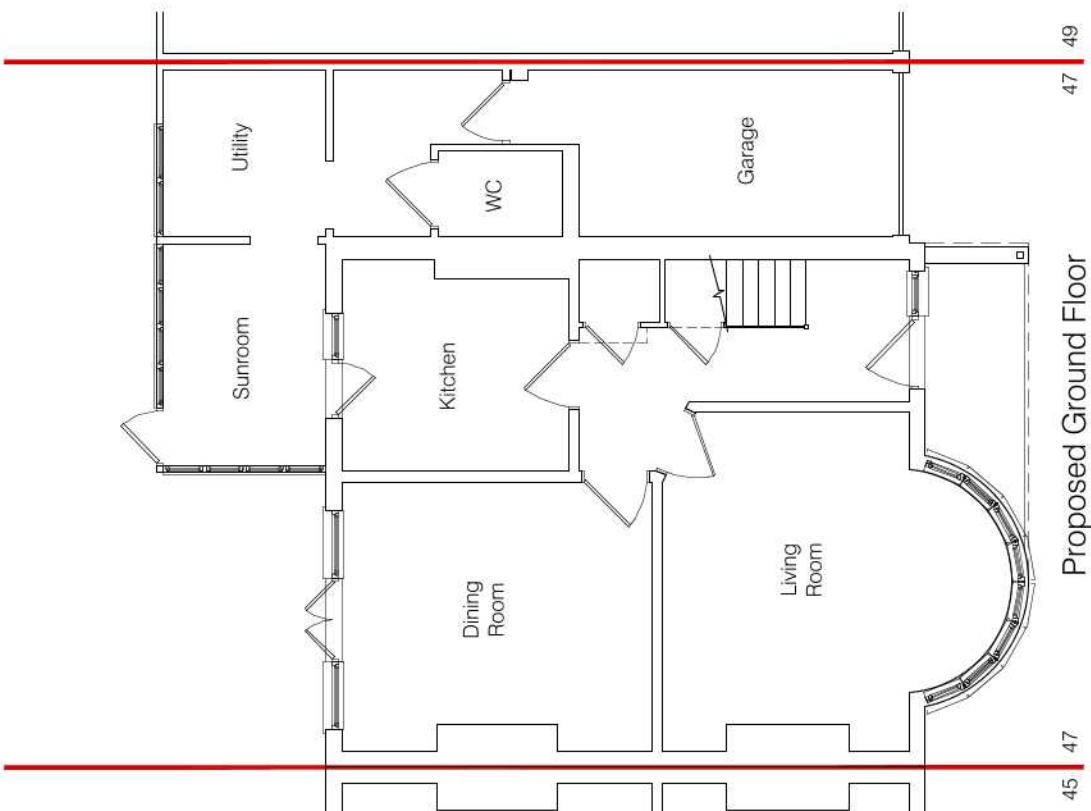


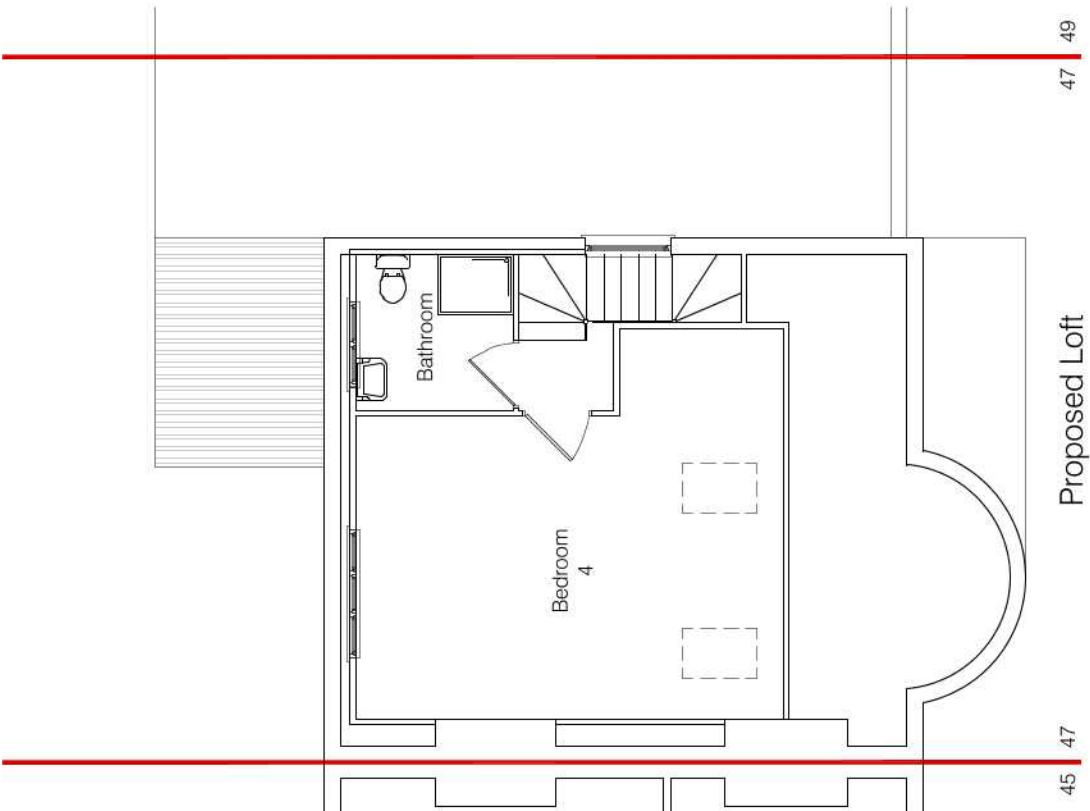

- General Notes:
- 1. All dimensions in mm, unless noted otherwise
 - 2. The contractor shall check all dimensions and report any discrepancies to the client. In particular all boundaries need to be agreed on site prior to any construction
 - 3. The materials for new construction shall blend into the existing, unless noted otherwise

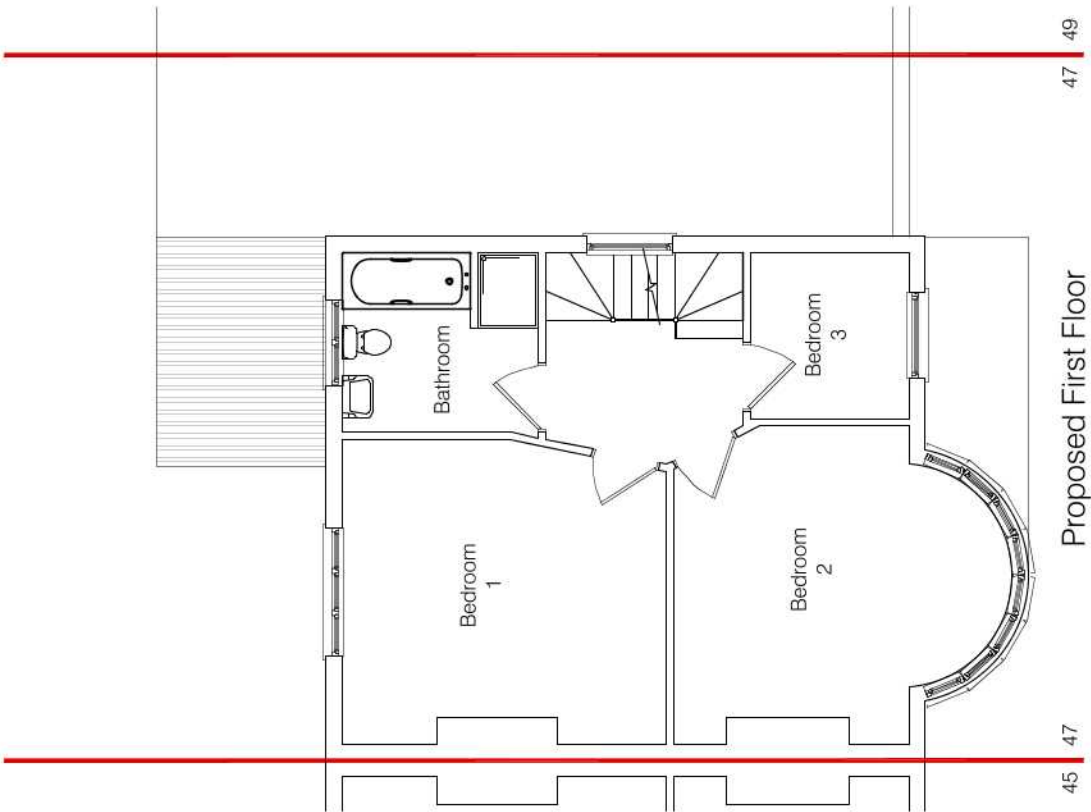

PLANNING

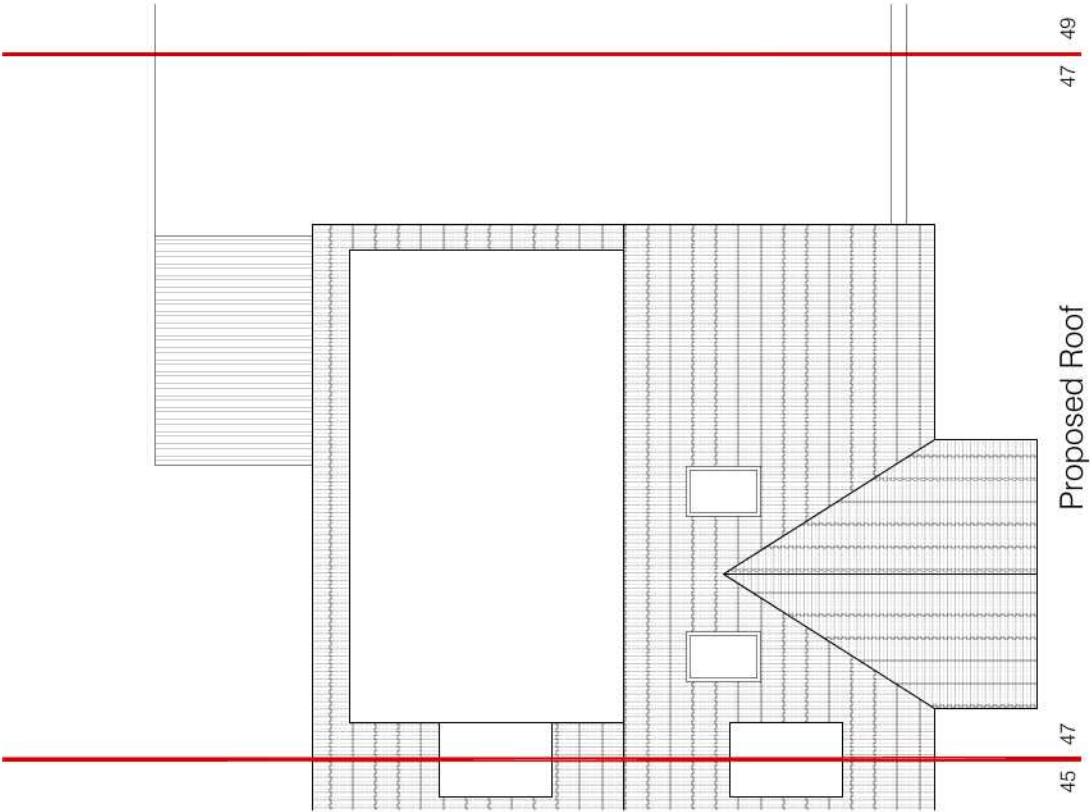

3 Iliderton Road, Bermondsey, London SE16 3JU
Tel: 020 3663 7893

Revision	Date	Drawn By	Checked
A	29.07.19	DP	DP
B	05.08.19	DP	DP

Date: Jul 19	Client: Chirag & Meenal Patel
Drawn: DP	Project: 47 Deane Croft Road, Pinner, HA5 1ST
Check: DP	Title: Proposed Plans
Scale: 1:100	Drg.No. PL03
Revision: B	