
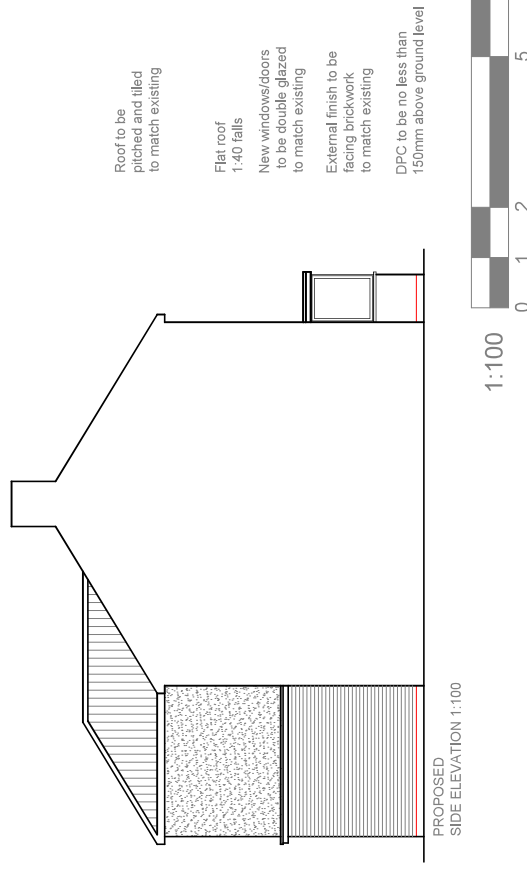
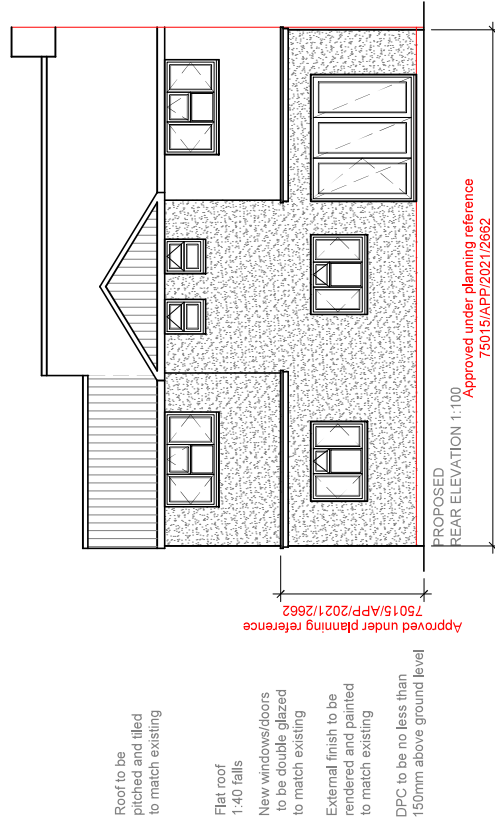
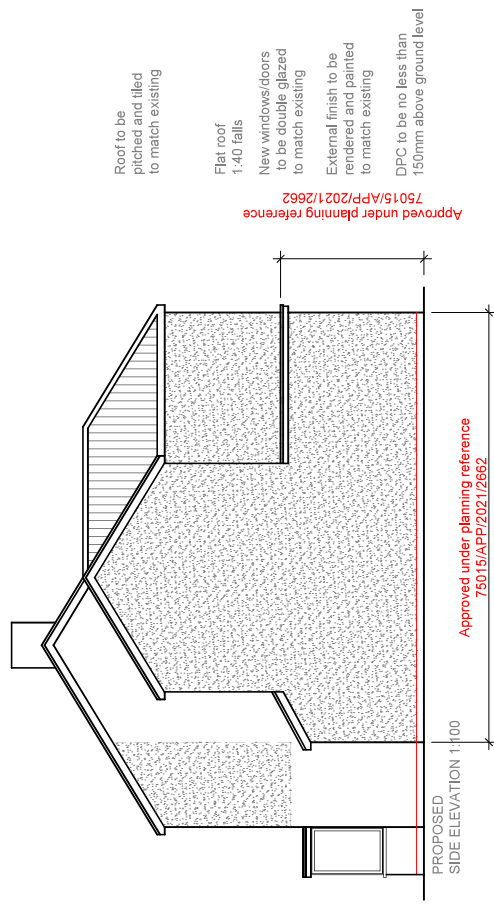


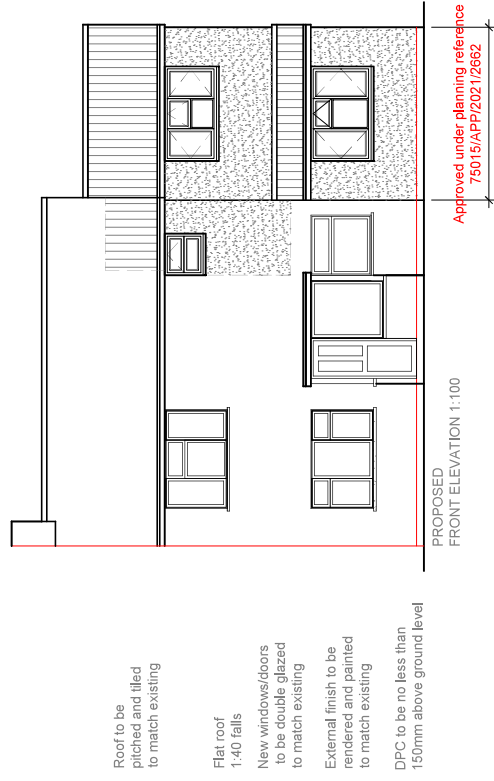

		Project: T10 Grosvenor Crescent, Hillingdon UB10 9EU	Title: Proposed Elevations	Scale: 1:100 @ A3
				Date: Nov 2021
				Drawing No.: 3477/H-LQ9/SP
				Revision
239 Western Road, Southall, Middx., UB2 5HS Tel: 020 8571 1369 info@mulicreation.co.uk				