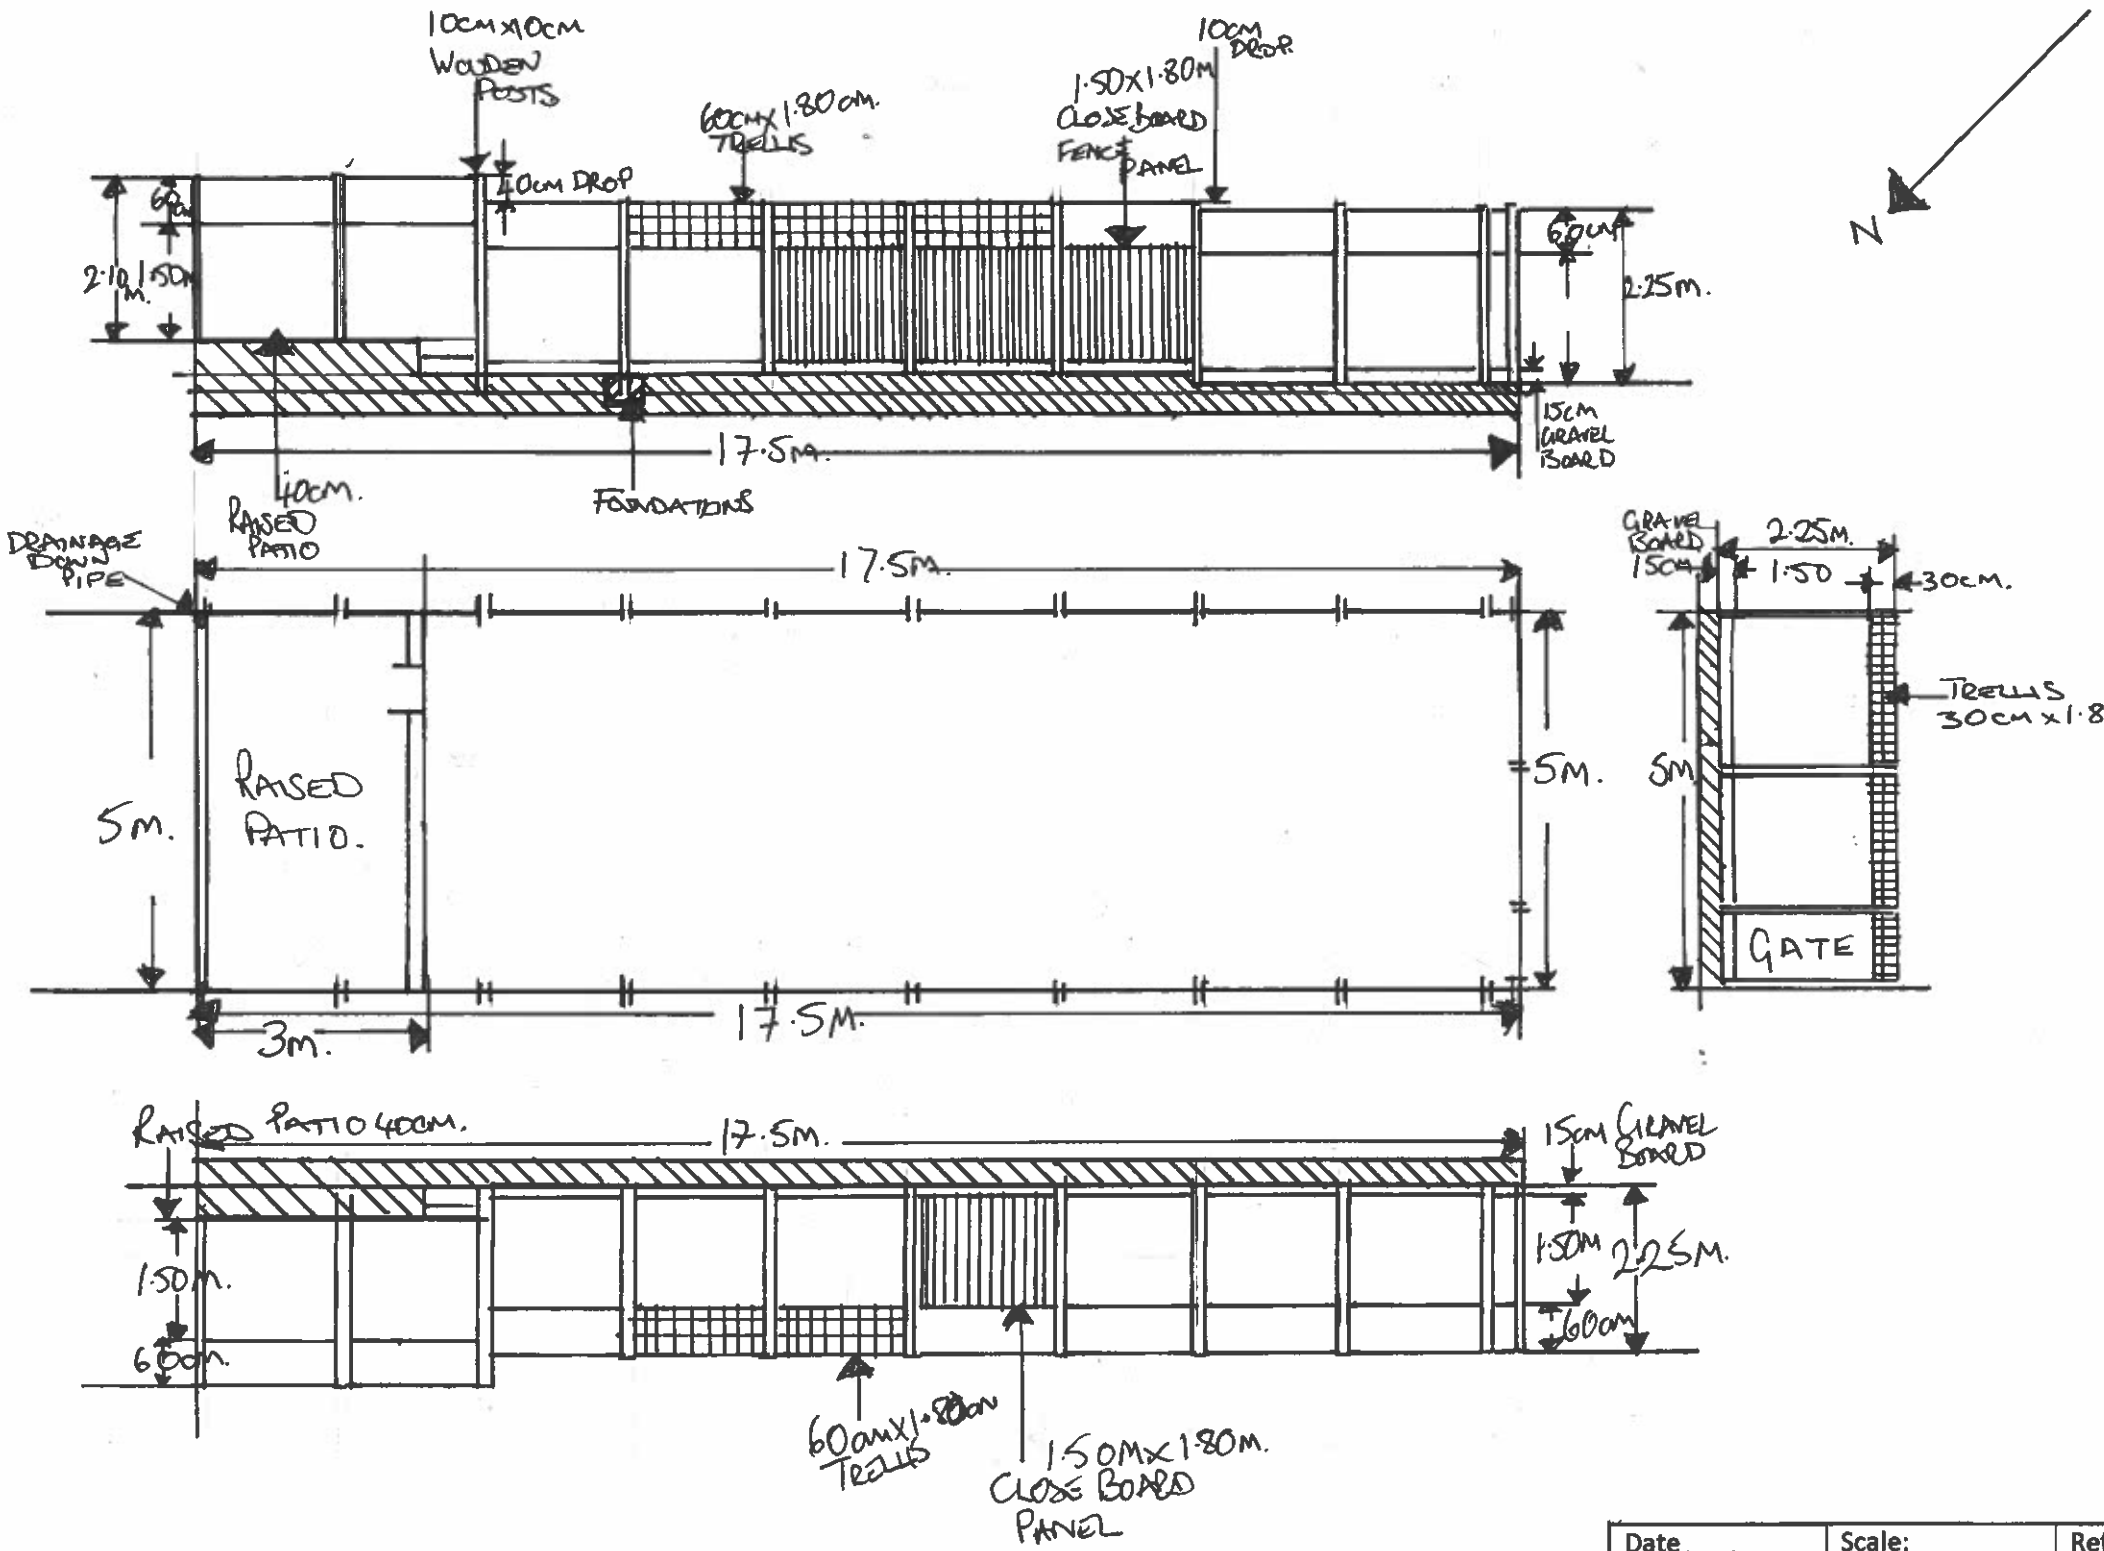

PROPOSED FENCE INSTALLATION ELEVATION & BLOCK PLAN.

Date 12/6/22	Scale; 1:10	Ref; A & L.
Project Address 33 DAWLEY DRIVE RUISLIP	Title. PLANNING APPLICATION	Drawn By MSTRATTON FLEURSCAPE GARDENS

Notes. HA4 9BF
SLOPING GARDEN (ON LEFT) AWAY FROM PROPERTY.
FENCING INCREASE HEIGHT TO MAX 2.25cm
EXISTING WILL REFLECT APPLICATION ON APPROVAL