


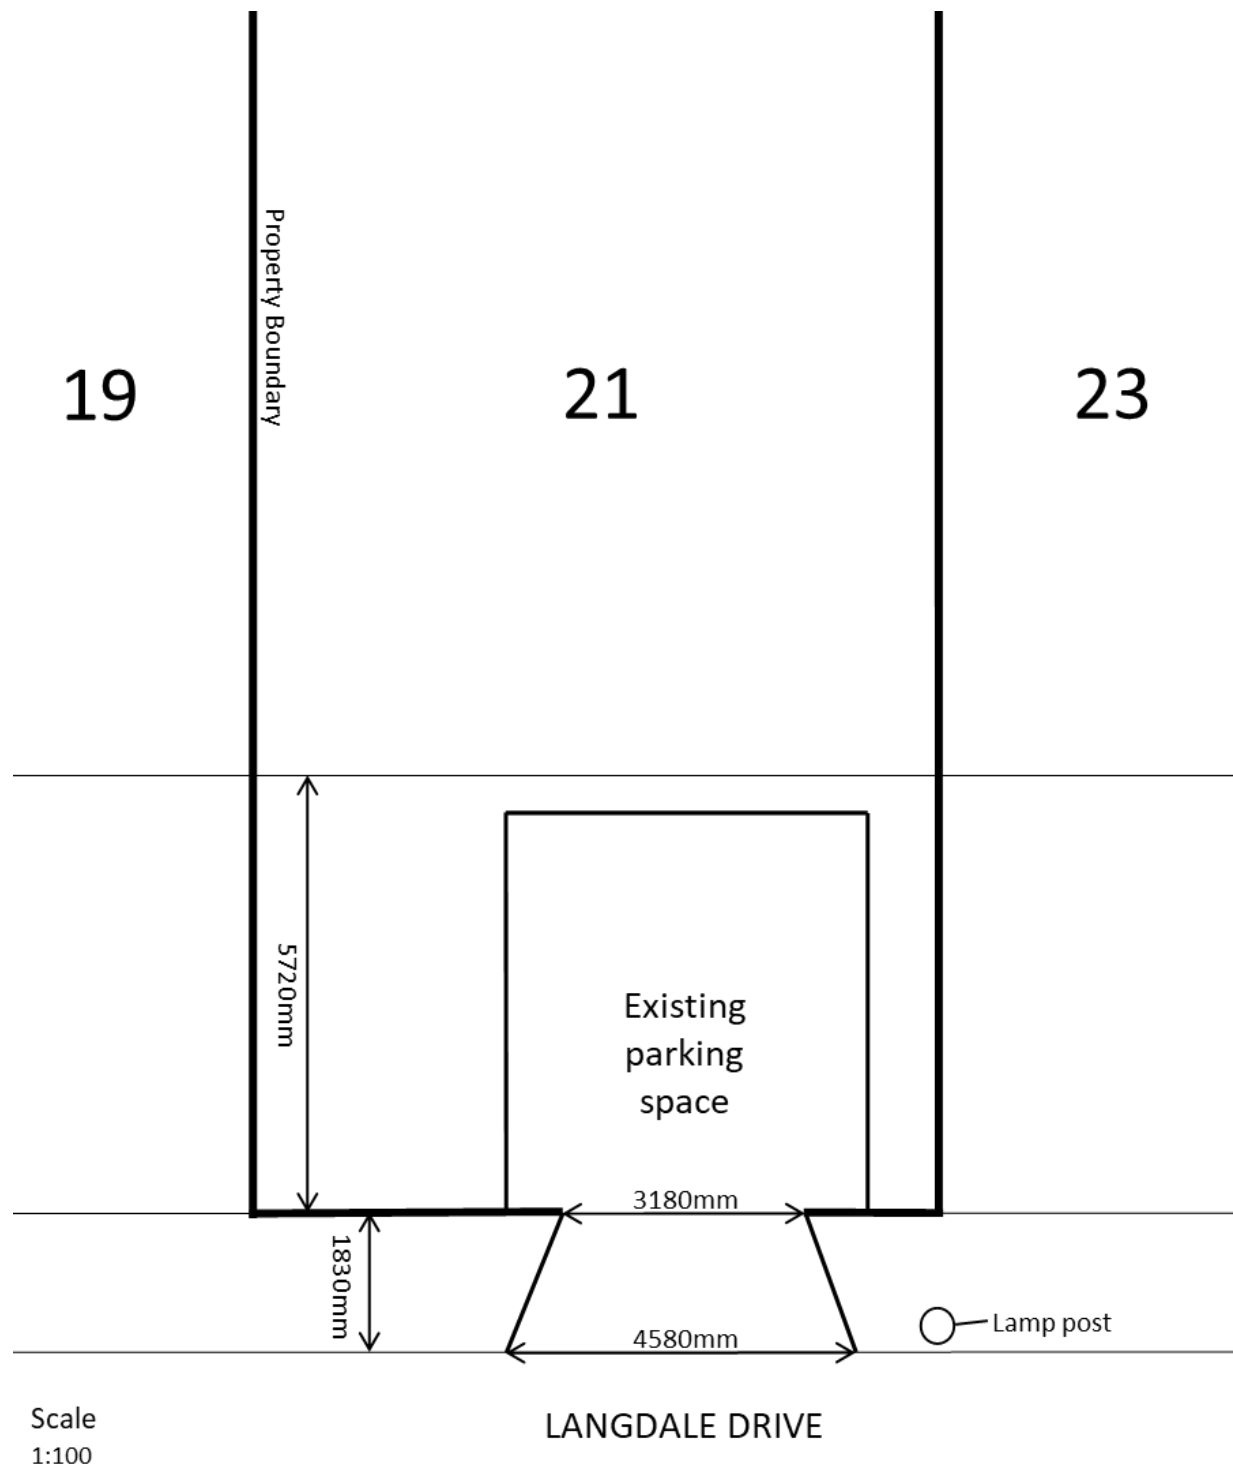

Block Plan Showing Vehicular Crossover 21 Langdale Drive
Drawing Number: V1 A4