

PROPOSED ELEVATIONS

SITE ADJACENT TO 1 EVELYNS CLOSE, UB8 3LR


SOUTH




NORTH



EAST

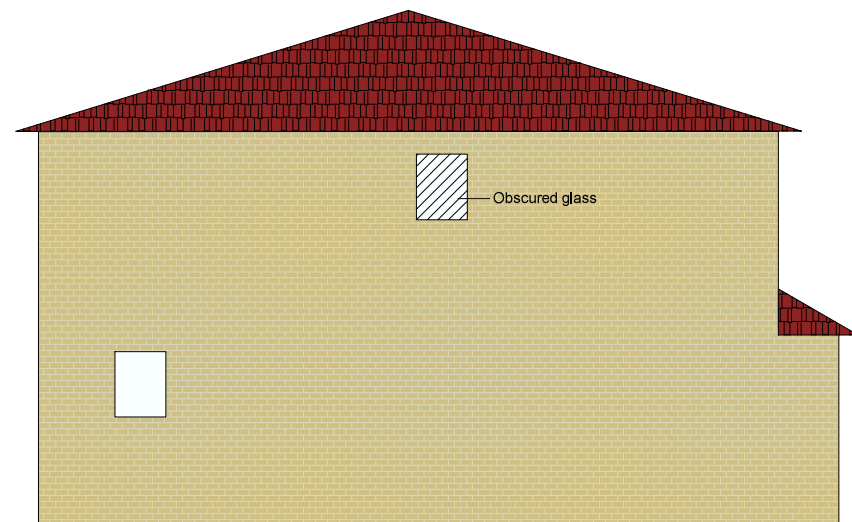

WEST

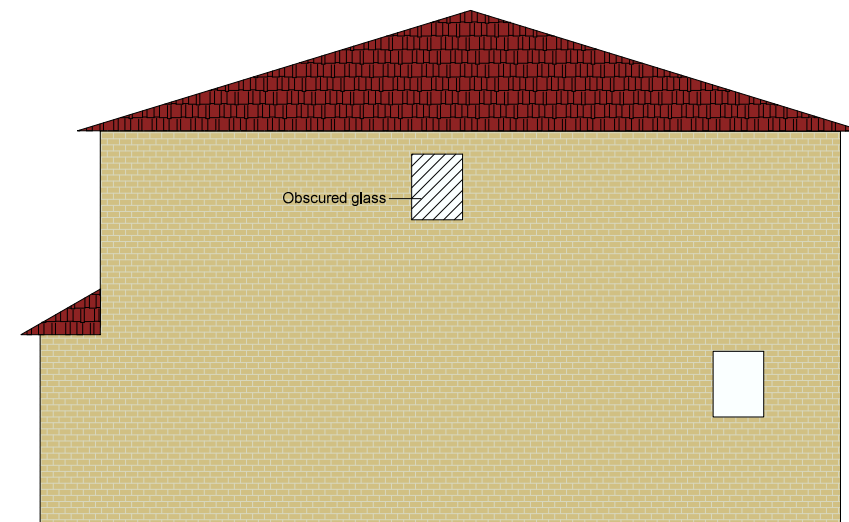

Scale 1:100 @ A3



DRAWING NO: 2021/SUN/P2.3
DATE: JUNE 2021