



Street Scene - Proposed 2 Storey Building Adjacent 1 Evelyns Close, UB8 3LR

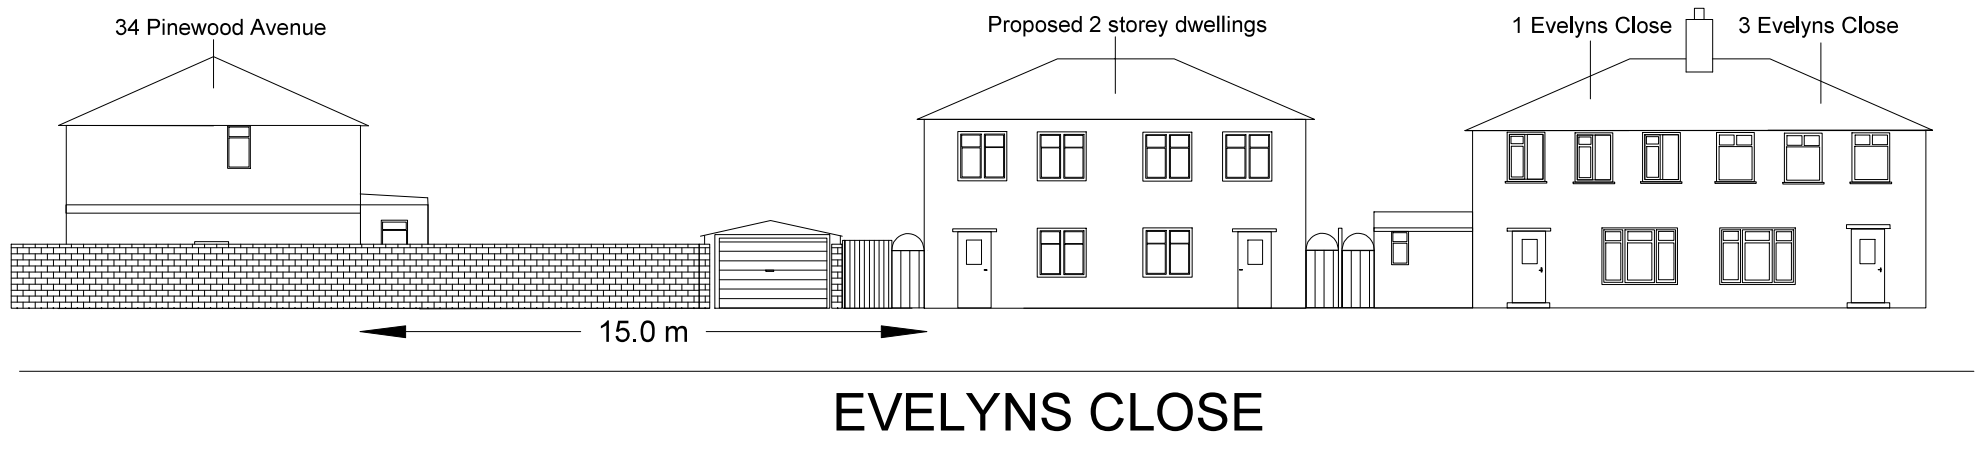

Scale: 1:200 @ A4

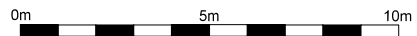

DRAWING:2021/SUN/P5
DATE:APRIL 2021