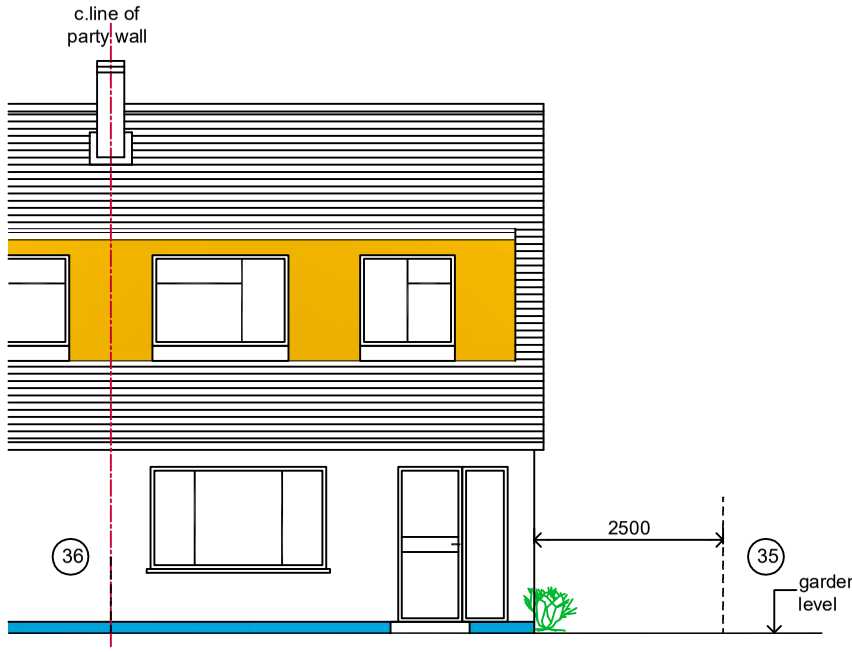

Existing Front Elevation

37 Existing Garage Not Shown For Sake Of Clarity

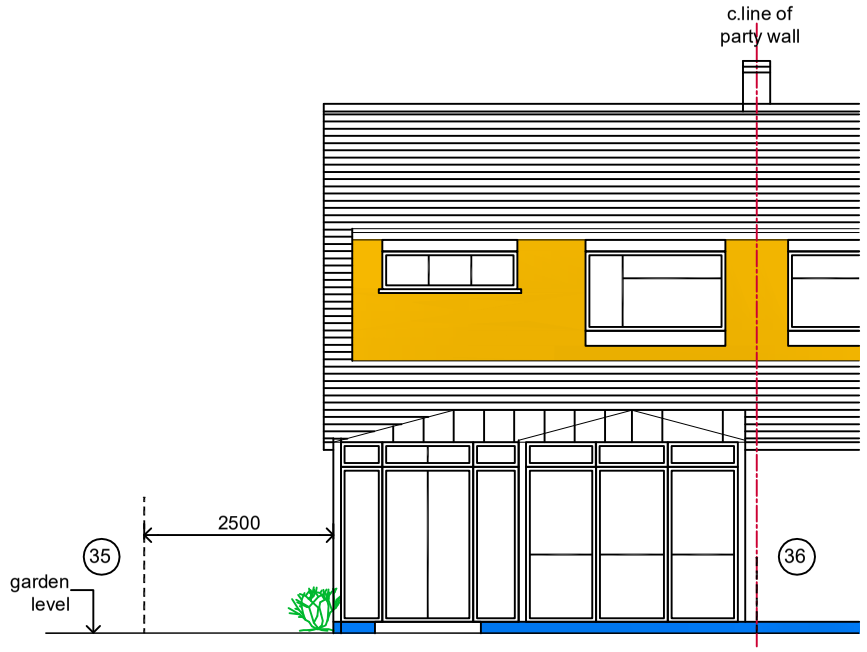

Existing Rear Elevation

37 Existing Garage Not Shown For Sake Of Clarity

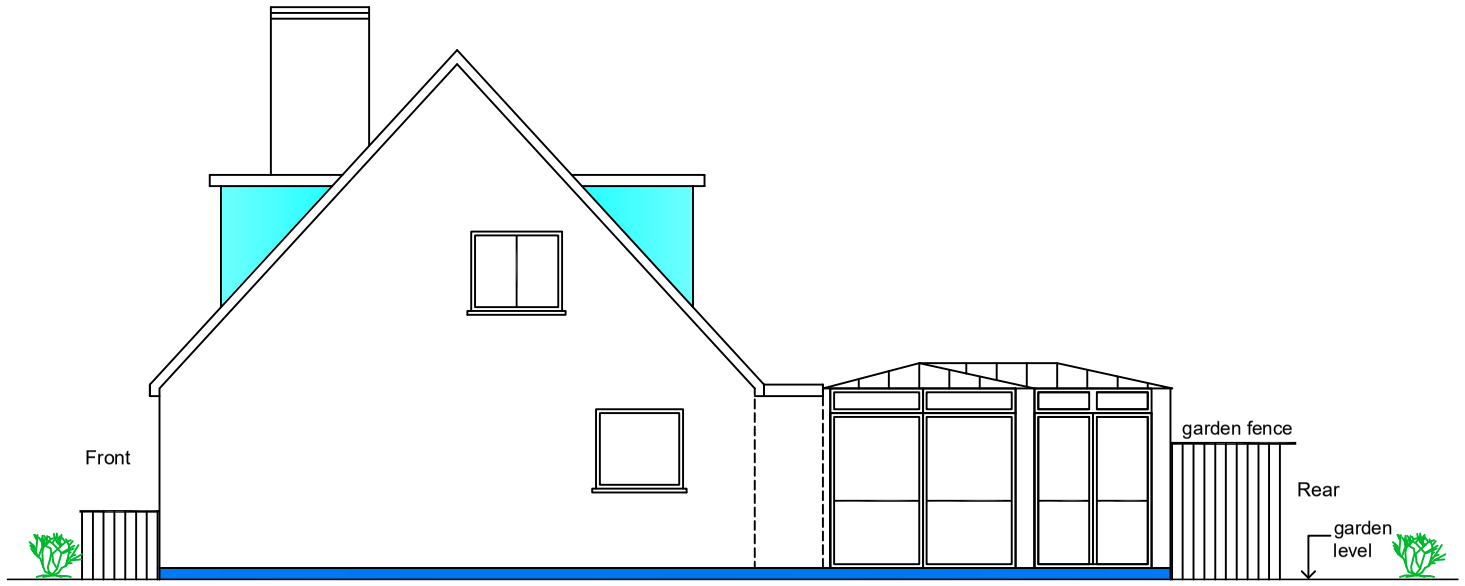

Existing Side Elevation From Right Hand Side

37 Existing Garage Not Shown For Sake Of Clarity

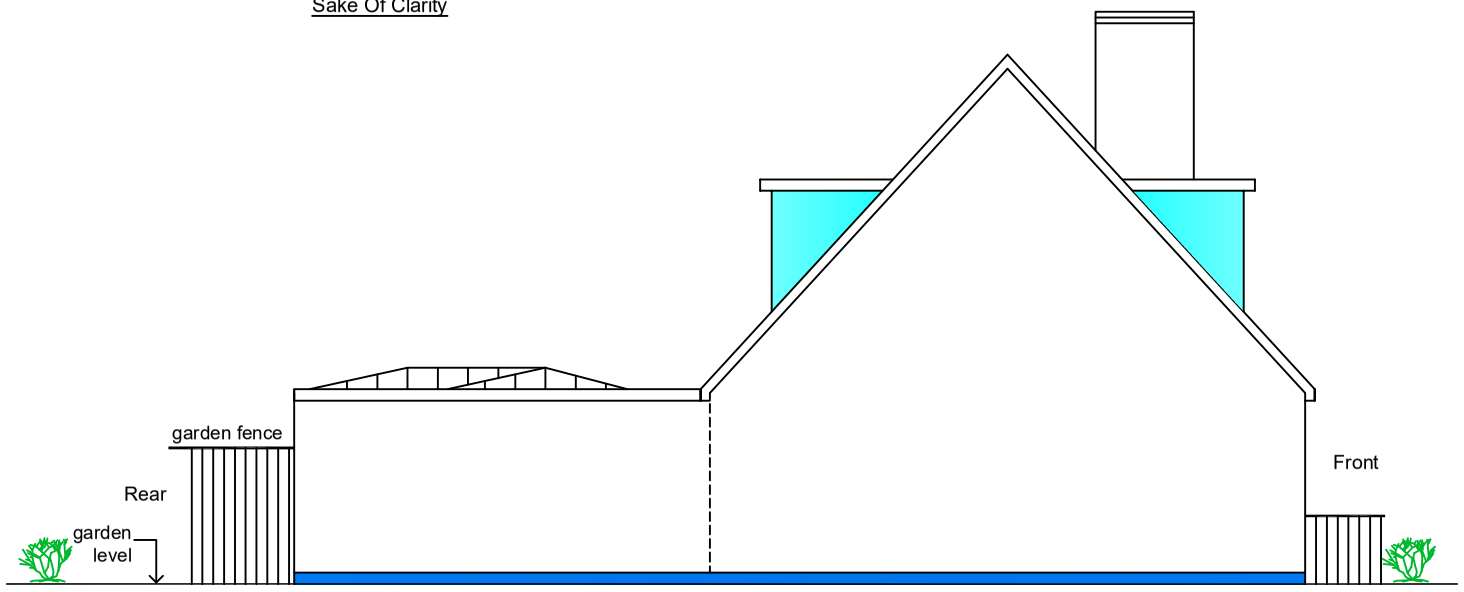

Existing Side Elevation From Left Hand Side

Existing Garage Not Shown For Sake Of Clarity 37

NOTES

CONTRACTORS MUST VERIFY ALL DIMENSIONS ON SITE BEFORE COMMENCING ANY WORK ON SHOP DRAWINGS

DO NOT SCALE FROM THIS DRAWING

RS ATRA COPYRIGHT

Notes:

1. All dimensions to be verified on site and any discrepancy reported to the client

2. This drawing to be read in conjunction with all relevant drawings

owners to serve party wall act notice on owners of adjacent property and obtain written agreement, prior to commencement of any works

client/builder to obtain all planning permission approvals from the relevant authority. commencement of building works prior to the planning & building control approvals is to client/builders own risk

roof lights:

final size and position of roof lights to clients requirements

all rainwater guttering, down pipes locations to be confirmed by architect & not to encroach neighbors property

client/builder to liaise with local water board for any new works on or within the public sewer or drain runs and obtain approval from the local authority prior to commencement of any works

REV	AMENDMENT	DATE	CHKD
A	Planning Issue	01.09.19	RS

Proposed Single Storey Side Extension

0 1m 2m 3m

Scale Bar

CLIENT

Manish Malhotra

PROJECT

37 Wyteleaf Close
Ruislip
HA4 7SP

DRAWING TITLE

Proposed Single Storey Side Extension
Existing Elevations
Sheet 2

SCALE	DRAWN BY	CHECKED	DATE
1:50 @ A1 1:100 @ A3	RS	RS	01.09.19

DRAWING STATUS

Planning Issue

DRAWING NUMBER	REVISION
2019 - 68 - 02	A