


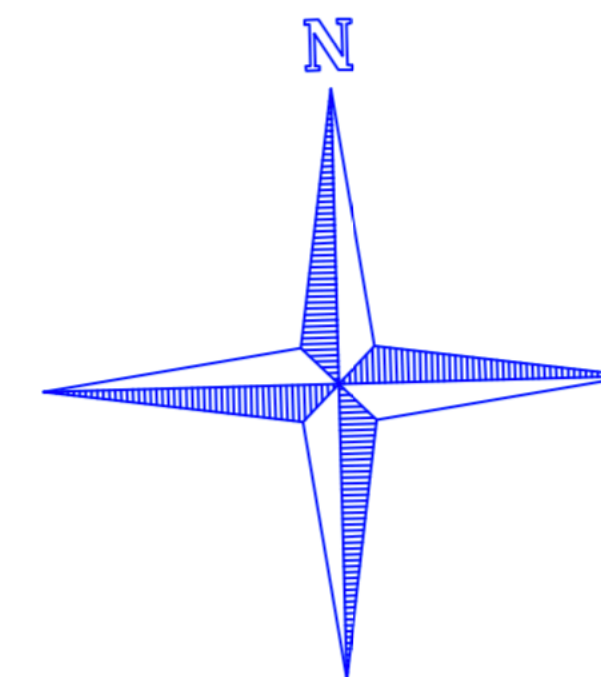

BLOCK PLAN
SCALE 1:500



LOCATION PLAN
SCALE 1:1250



**6 Winsham Grove,
London, SW11 6ND**

www.FastPlansUK.co.uk

Project: **Loft Conversion with
Dormer to Rear.**

Address: **18 GOSHAWK GARDENS
UB4 8LA**

Scale: **1:500 @ A3**

Dwg. no: **A08**

Drawn by: **O.B.S**

Date Drawn: **17-JULY-2019**

For Drawings Tel: 020 3542 1777

E-mail: plans@FastPlansUK.co.uk