


All proposed materials
to match existing

It is the responsibility of the owner / client to get all the Planning, Building Control and relevant consents before starting the work.

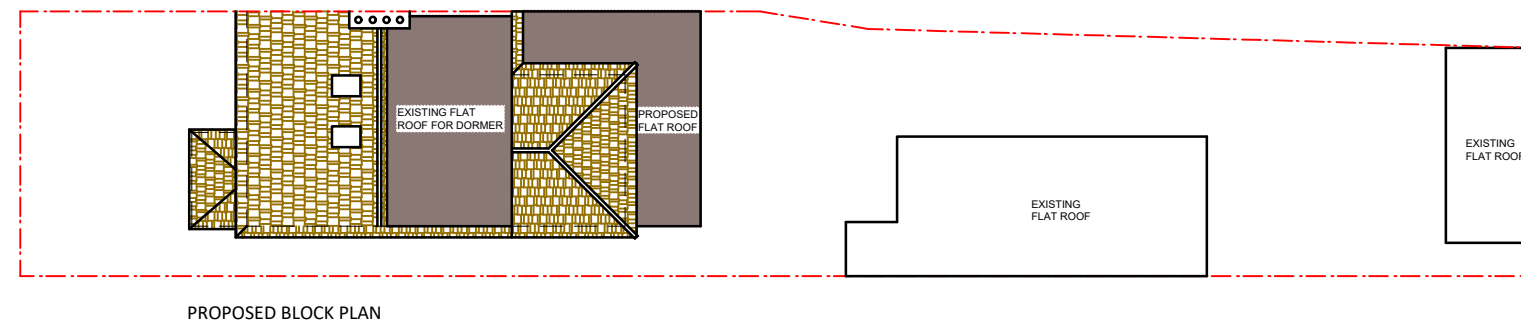

Meters @ 1:200 @ A3

[illegible]