

1

1

2


2

3

3

4

4

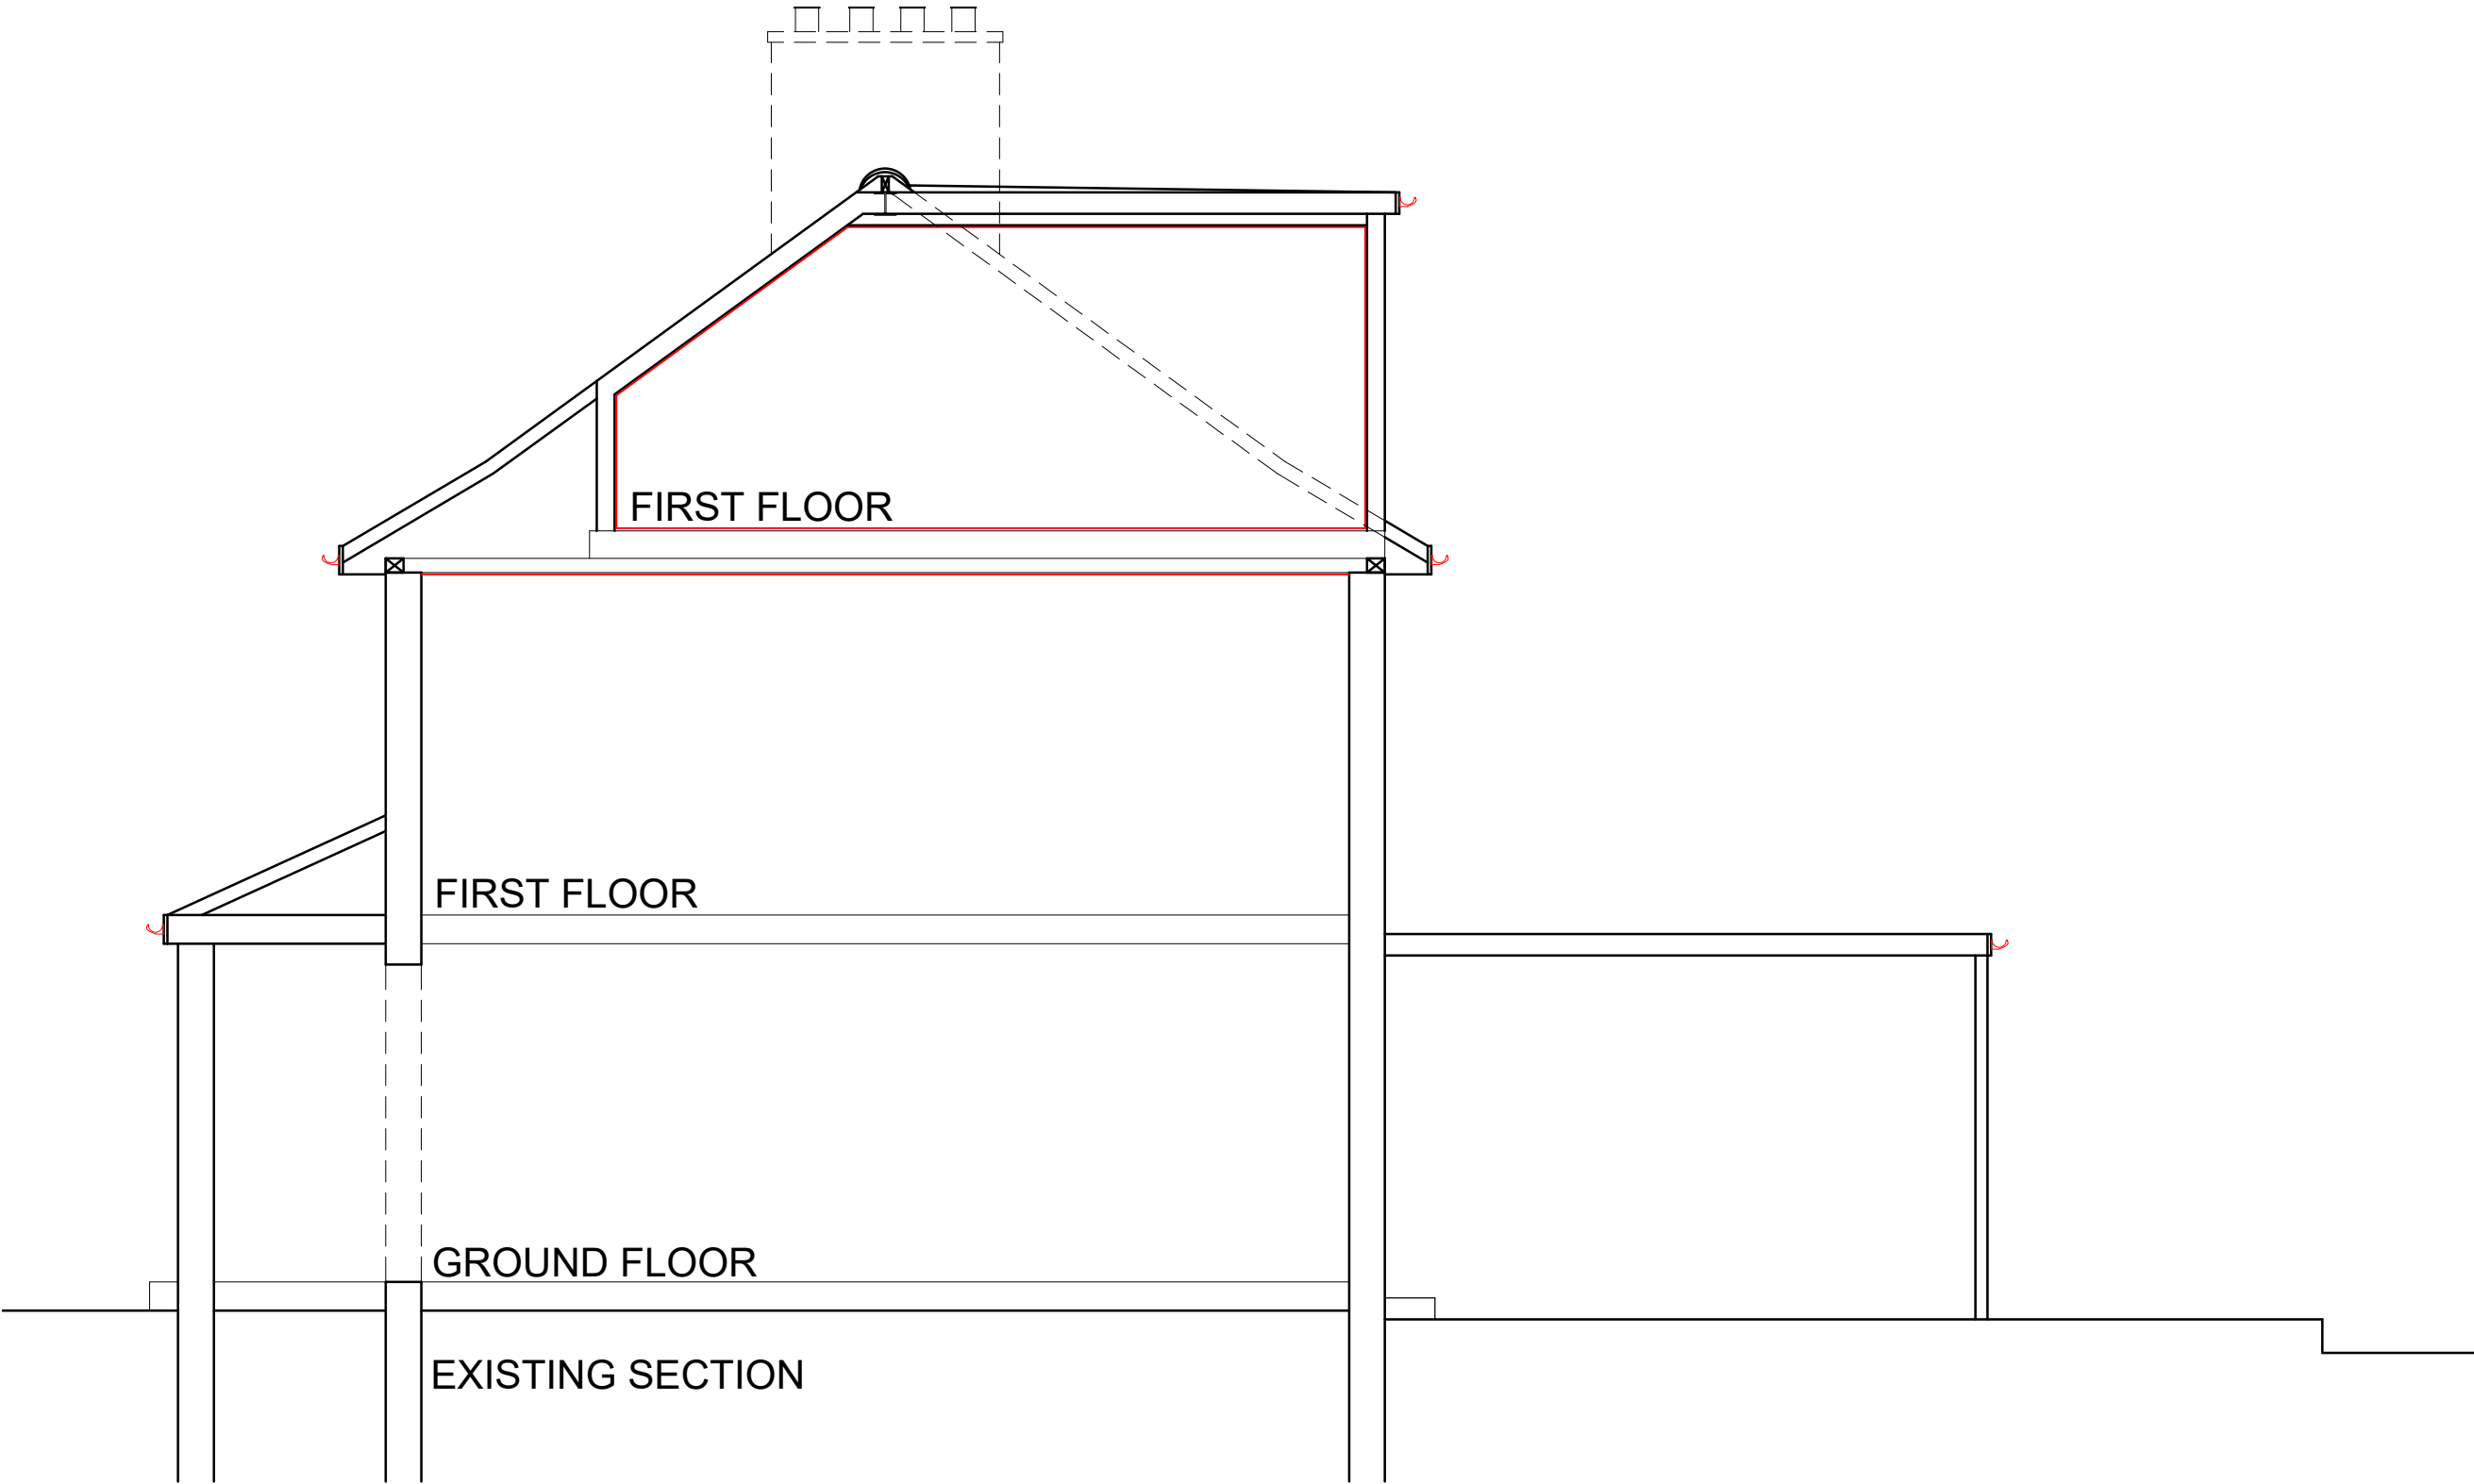

|                    |  |   |   |   |    |      |          |   |   |                                                               |  |                    |  |  |  |  |  |  |
|--------------------|--|---|---|---|----|------|----------|---|---|---------------------------------------------------------------|--|--------------------|--|--|--|--|--|--|
| REFERENCE DRAWINGS |  | NOTES<br>BOUNDARIES SHOWN ARE FOR PLANNING PURPOSES ONLY. THEY DO NOT DETERMINE LEGAL OWNERSHIP OR BOUNDARIES AND CREATE NO RIGHTS, ENTITLEMENTS OR INTERESTS. PLANNING APPLICATIONS OR SUBSEQUENT PERMISSIONS DO NOT CONVEY OWNERSHIP OR RESOLVE BOUNDARY MATTERS. LEGAL BOUNDARIES REMAIN SUBJECT TO THE TITLE DEEDS OF RELEVANT DOCUMENTS | COPYRIGHT<br>THE CONTENTS OF THIS DRAWING MAY NOT BE REPRODUCED IN WHOLE OR IN PART WITHOUT EXPRESS WRITTEN CONSENT OF TOWN & COUNTY VALUERS & SURVEYORS LIMITED | NOTES<br>PLEASE NOTE THAT BEFORE BUILDING WORKS COMMENCES IT THE RESPONSIBILITY OF THE BUILDER OR OWNER TO SERVE PARTY IS. WALL NOTICES TO ALL NEIGHBOURS |    |      |          | CONSULTANT<br> | <b>A DESIGN STUDIO LTD.</b><br>ARCHITECTURAL CONSULTANT,CIVIL ENGINEERS,STRUCTURAL ENGINEERS<br>Wellesley House, 1 <sup>st</sup> Floor 98-102 Cranbrook Road Ilford, IG1 4NH<br>Email-adesignstudio99@gmail.com    Tele:020 3651 7861/07886623744 | CLIENT/PROJECT<br><b>18 GOSHAWK GARDENS<br/>HAYES UB4 8LA</b> |  | DRAWING No.<br>A05 |  |  |  |  |  |  |
|                    |  |   |   |   |    |      |          |   |   | TITLE<br>EXISTING SECTION                                     |  | SCALE: 1:50        |  |  |  |  |  |  |
|                    |  |   |   |   |    |      |          |   |   |                                                               |  | DATE: October 2026 |  |  |  |  |  |  |
|                    |  |   |   |   |    |      |          |   |   |                                                               |  |                    |  |  |  |  |  |  |
|                    |  |   |   |   | No | DATE | REVISION |   | BY   | CHK                                                           |  |                    |  |  |  |  |  |  |