

PROCEED TO CONSTRUCTION
WORK ONLY AFTER BUILDING
CONTROL WILL APPROVE

All proposed materials
to match existing

GENERAL NOTES

Work to figured
dimensions only. All
dimensions, setting out
and levels are to be
verified on site with the
architect prior to the
commencement of any
site work.


All dimensions are to be
verified on site prior to
the commencement of
any site works. Any
variations are to be
recorded and reported to
the engineer so that the
adjustment may be made
to the structural scheme
if necessary.

The owner/client shall be
responsible for and must
take all necessary
precautions to ensure
the stability of the
existing structure and
earthworks on adjoining
sites during the course
of the contract.

Materials and
constructions are to be in
accordance with the
relevant British
Standards and Codes of
Practice.

Any services or drainage
which pass through the
foundation are to be
encased in a flexible
sleeve.

It is the responsibility of
the owner / client to get
all the Planning, Building
Control and relevant
consents before starting
the work.

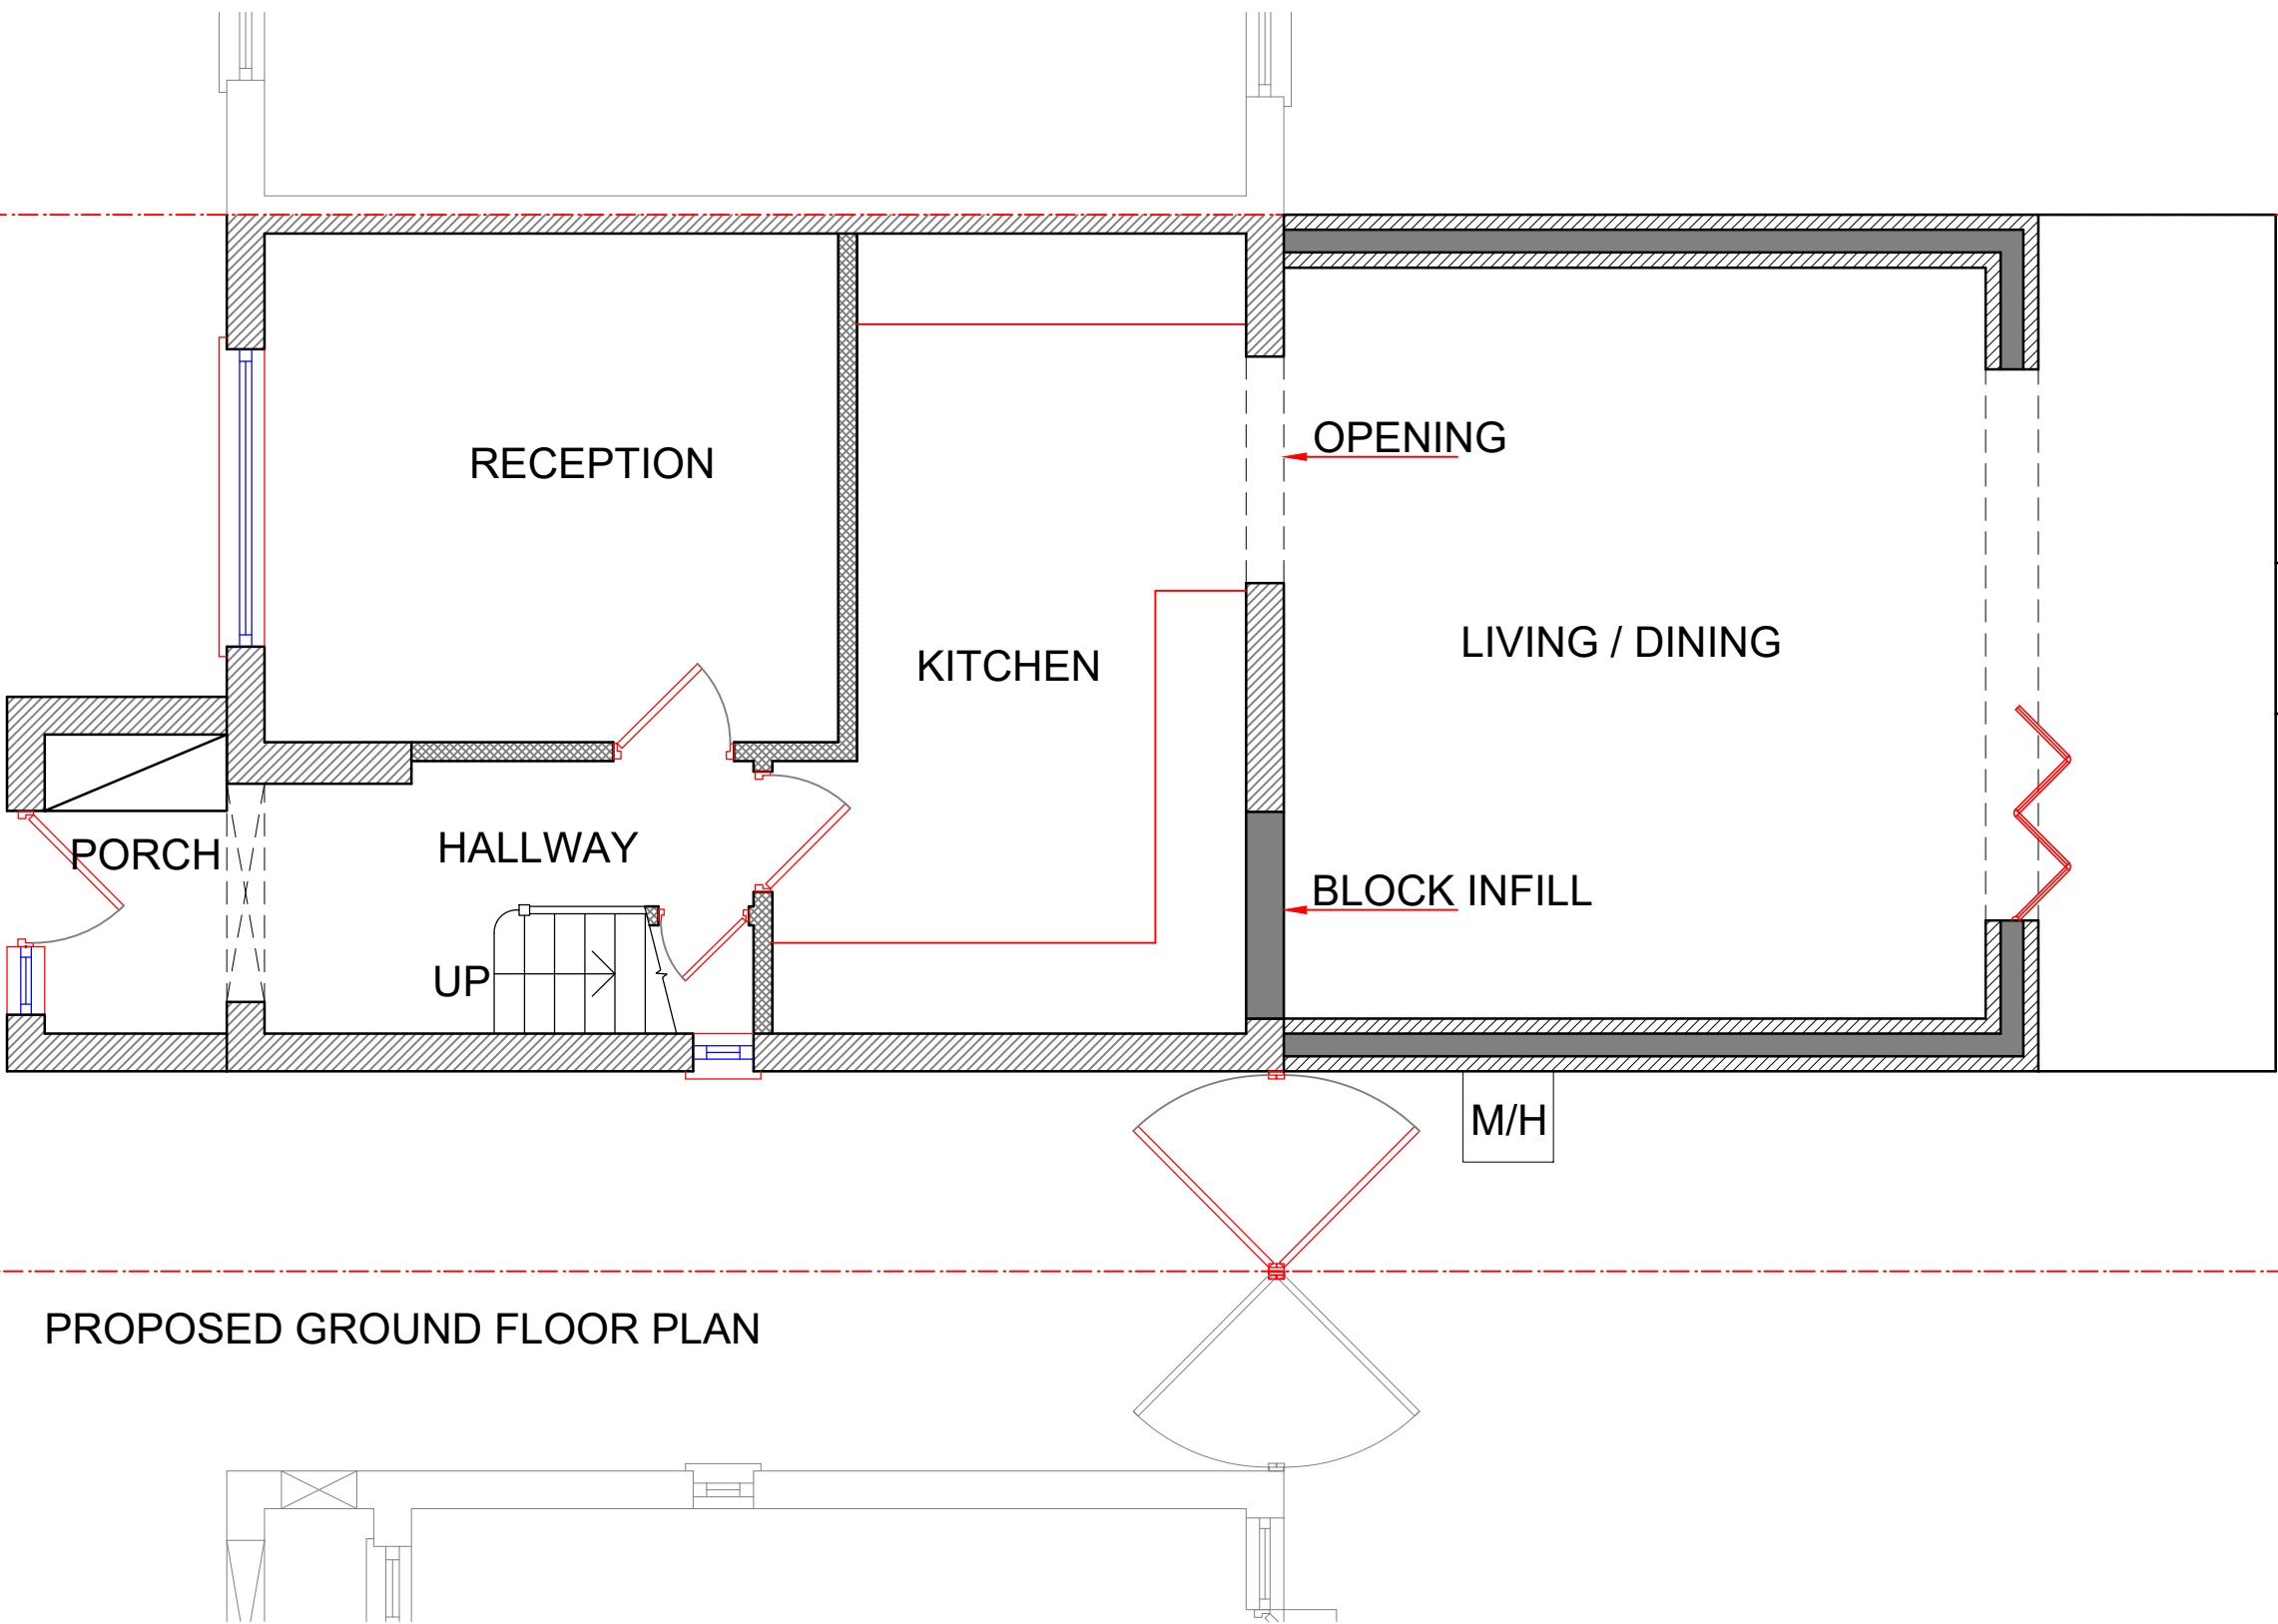

PROPOSED GROUND FLOOR PLAN

REFERENCE DRAWINGS		NOTES	COPYRIGHT	NOTES	
--------------------	--	-------	-----------	-------	--	--	