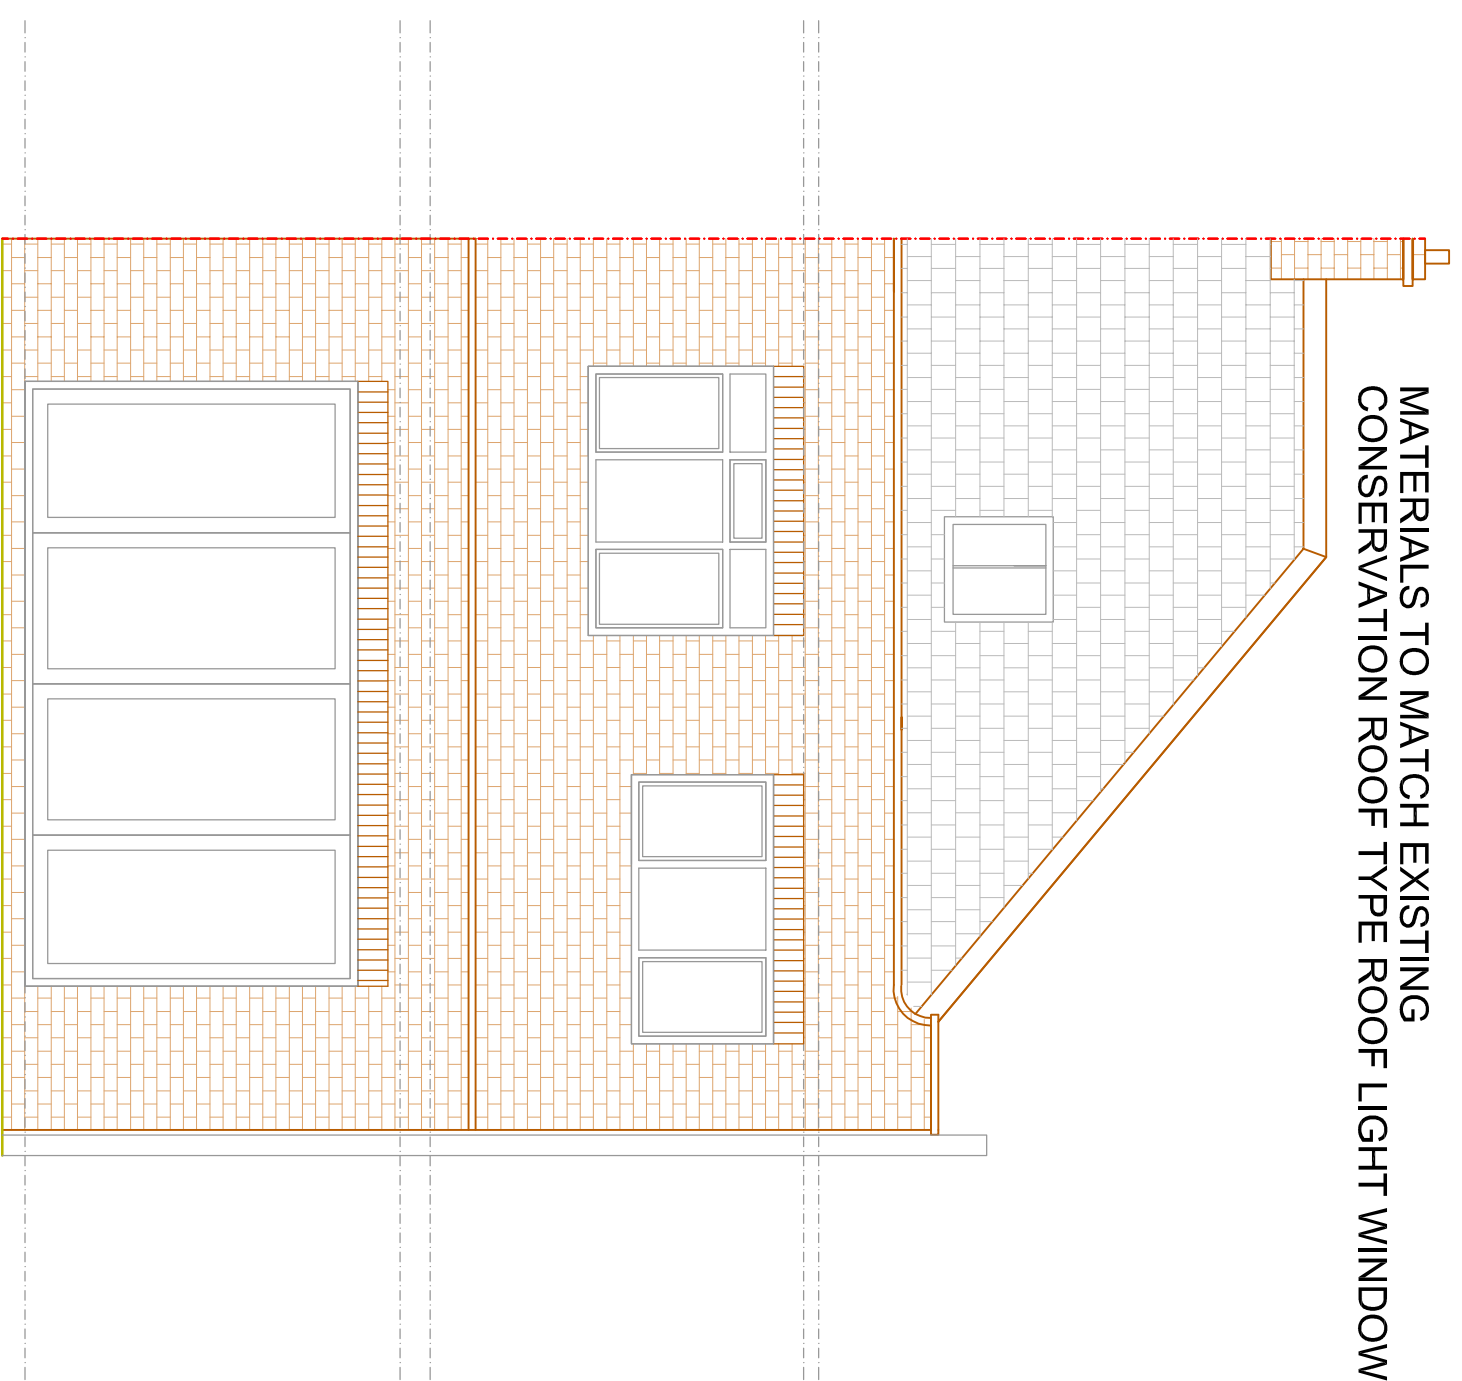
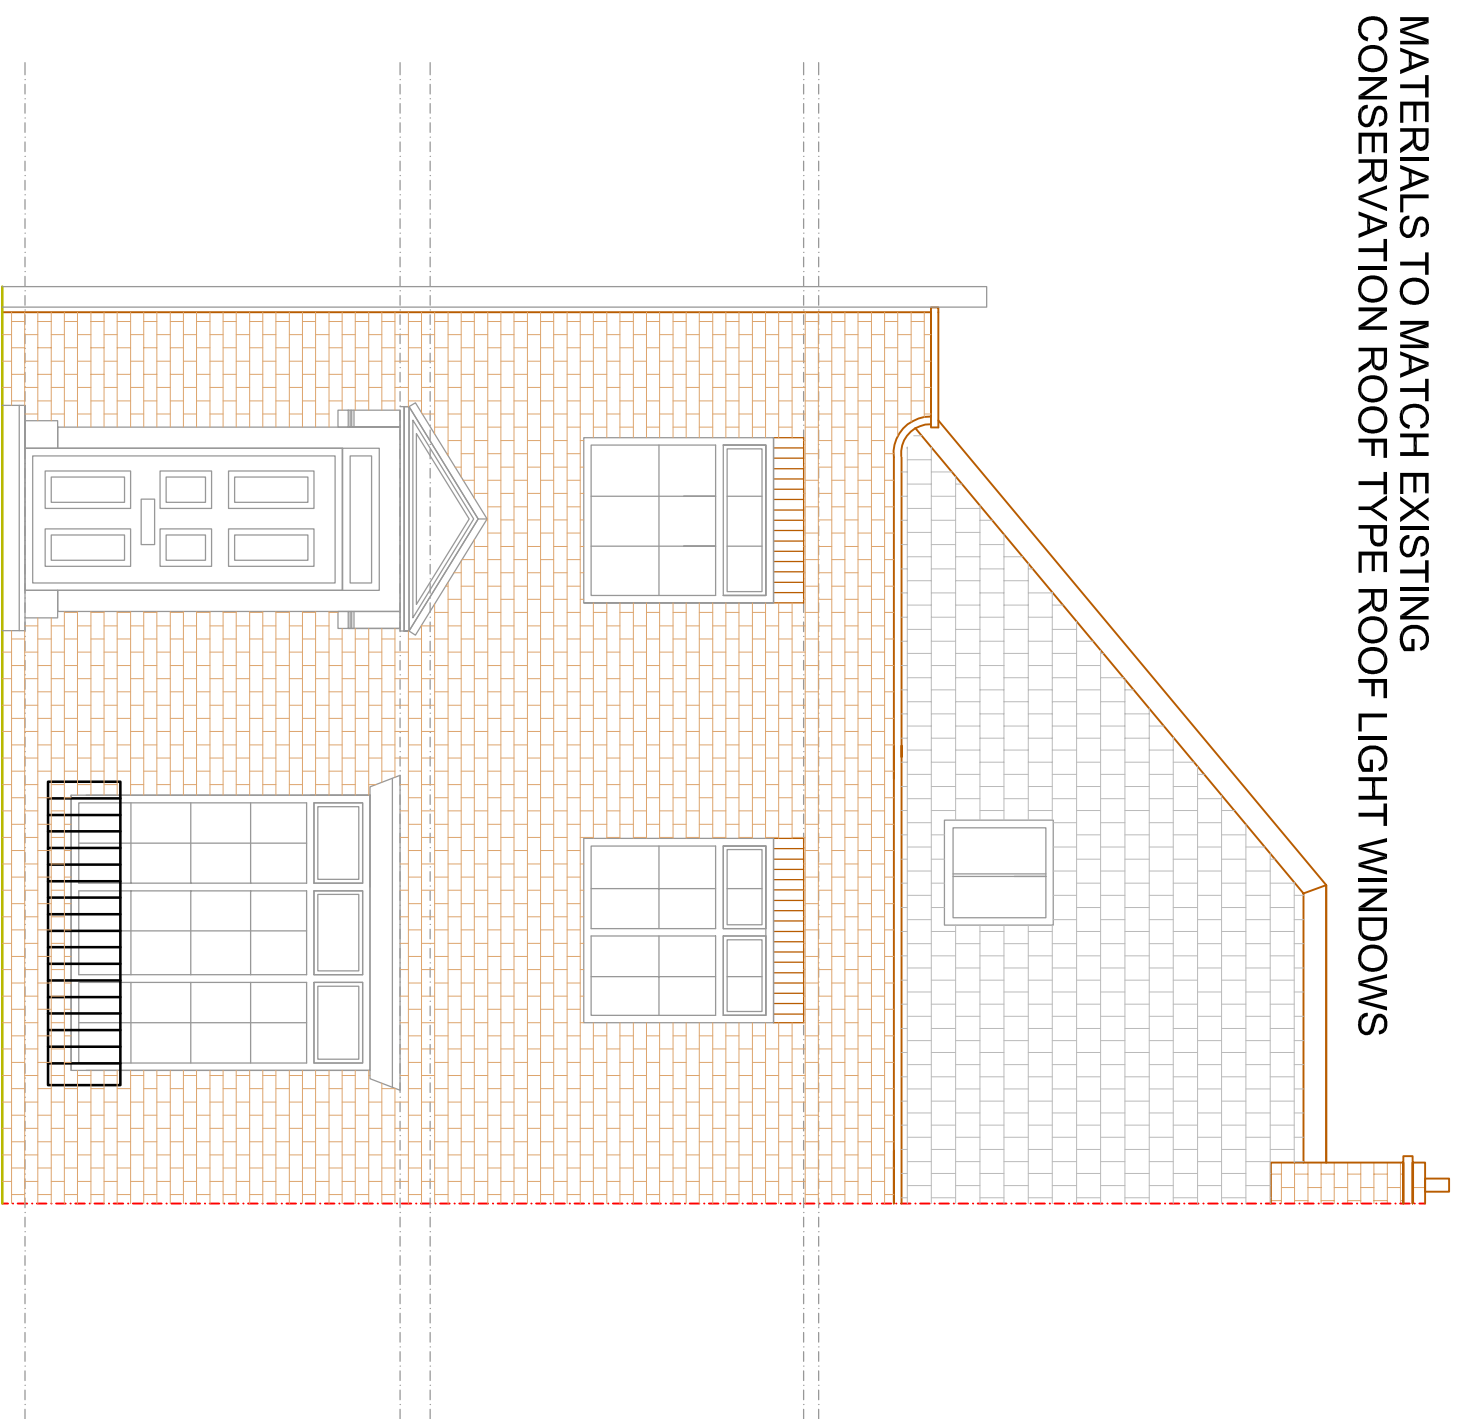


A	PLANS REVISED FOLLOWING PLANNERS COMMENTS	23.02.20	BG
REVISION	DESCRIPTION	DATE	BY

**Greenfields
Architectural
Services**

London Office: 113 Daves Road, Fulham,	Oxford Office: 14 Saffron Crescent, Carterton,
---	---

SW6 /DU	UX18 /LE
Telephone: 0207 386 4438	Telephone: 01993 837 897

DRAWING TITLE: PROPOSED ELEVATIONS

SITE ADDRESS: 5 FLAG WALK, PINNER, HA5 2EF

SCALE: 1:50 @ A1

DATE: 09.09.19

DRAWN BY: BG

DRAWING NO: FLAG/04 REVISION A