10cm SCALE WITH CAUTION use both scale bars to check for reduction or distortion

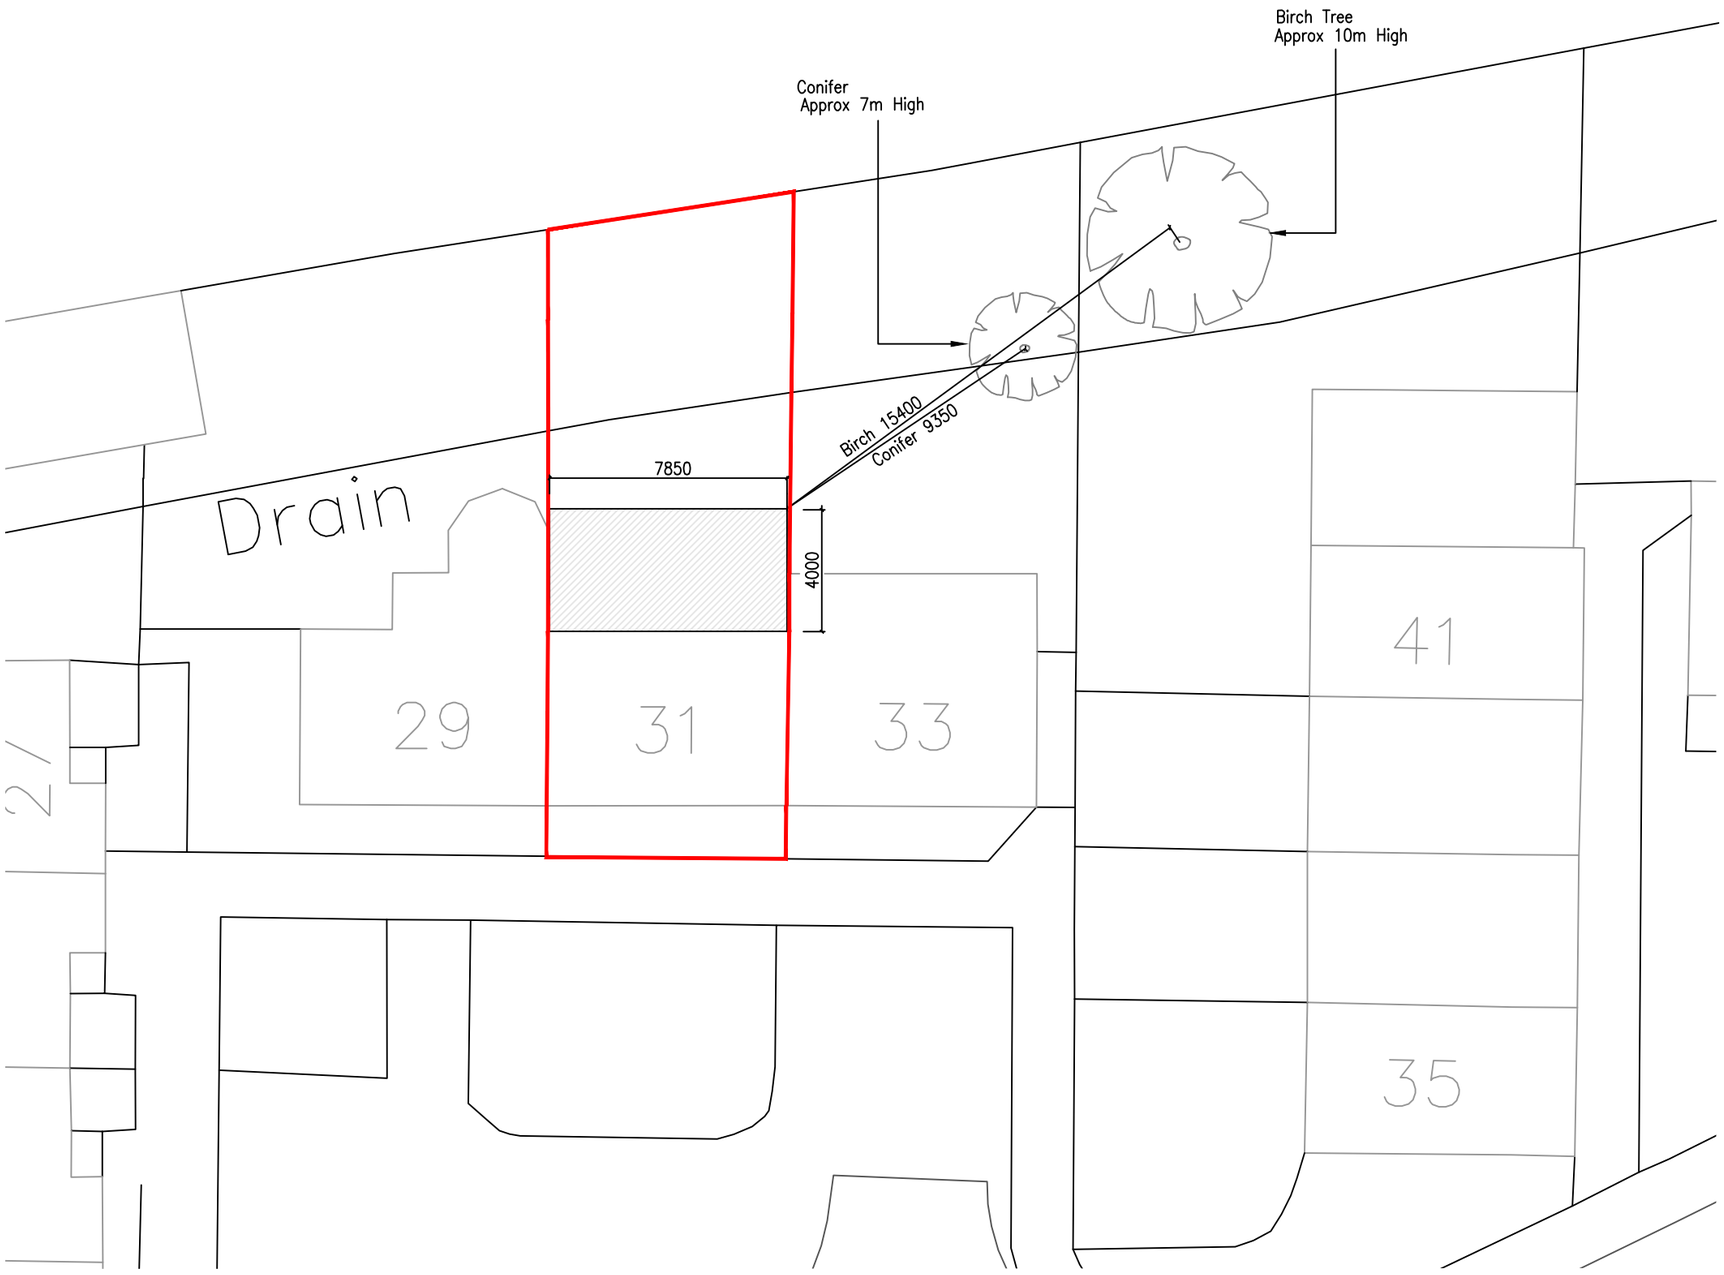

BLOCK PLAN
Scale 1:200

LOCATION PLAN
Scale 1:1250

10 0 10 20 30 40 50
Metres

N

All dimensions must be checked on site and not scaled from this drawing. Any dimensional discrepancies discovered must be reported to the Surveyor before proceeding. This drawing is to be read in conjunction with all relevant documents.

This drawing is copyright © and may not be reproduced without permission

CLIENT	DRAWING TITLE			
Mr & Mrs Haigh	Site Location and Block Plans			
	Scale	Date	Drawn	Checked
JOB DESCRIPTION	varies @ A3	AUG 19	AJ	SC
31 Gainsborough Road Hayes UB4 8NY	Revisions			
	-	-	-	

Cubic Building Surveying Limited
9 West Hill, Wandsworth
London, SW18 1RB
T: 020 8877 7300 · F: 020 8871 0234
www.cubicbs.co.uk
info@cubicbs.co.uk

Drawing Number C14106-105