


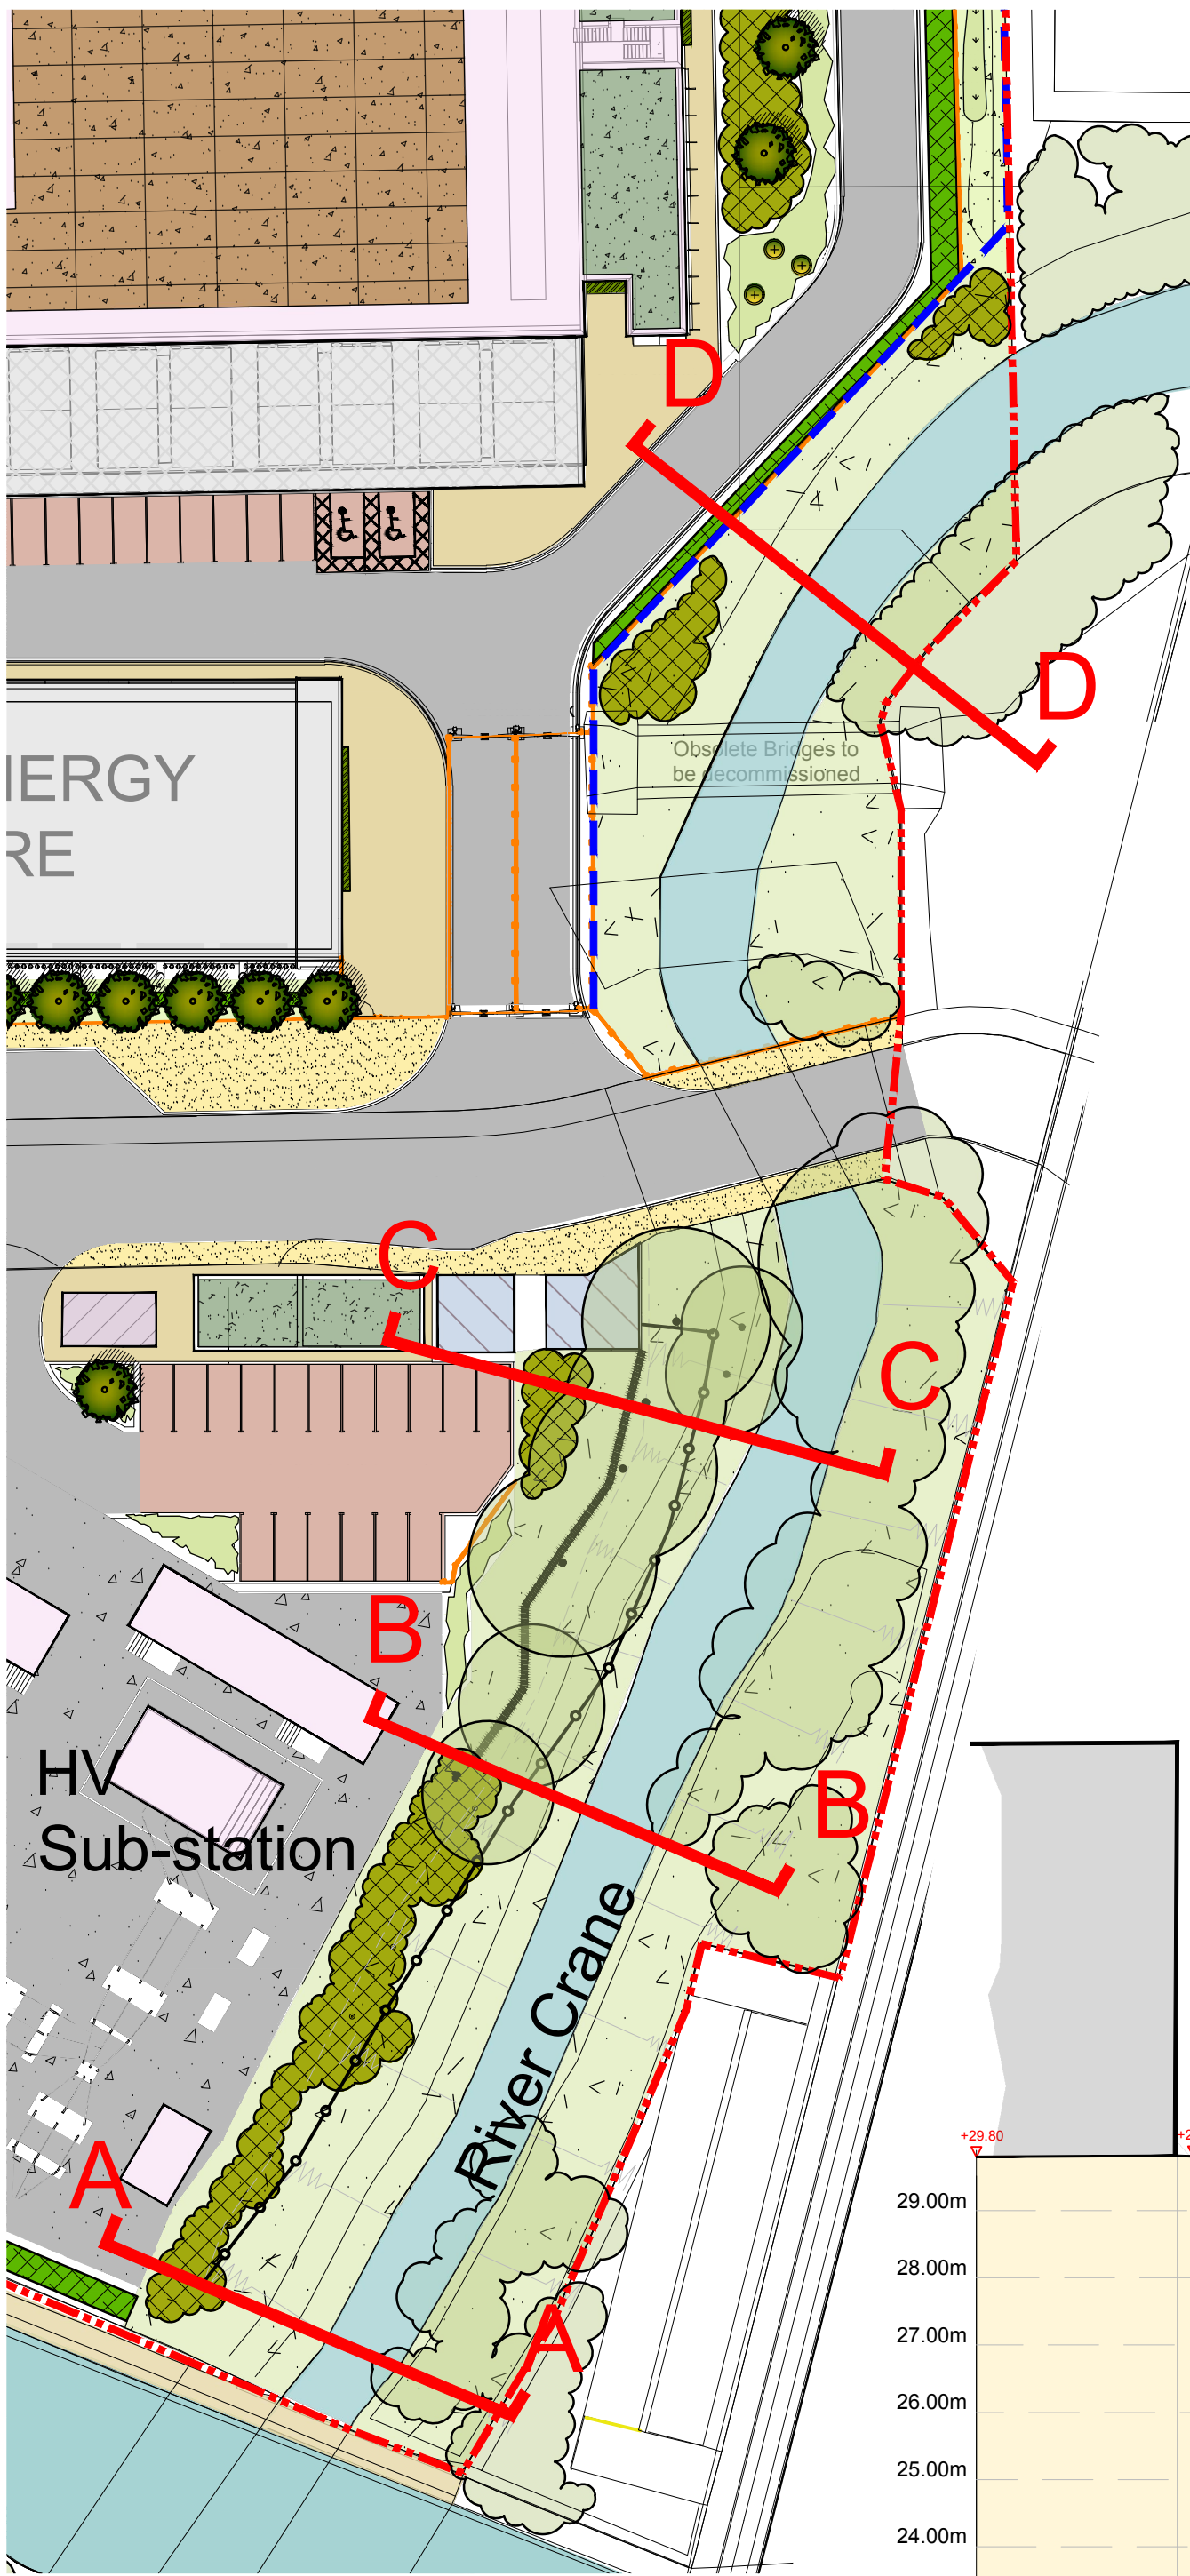


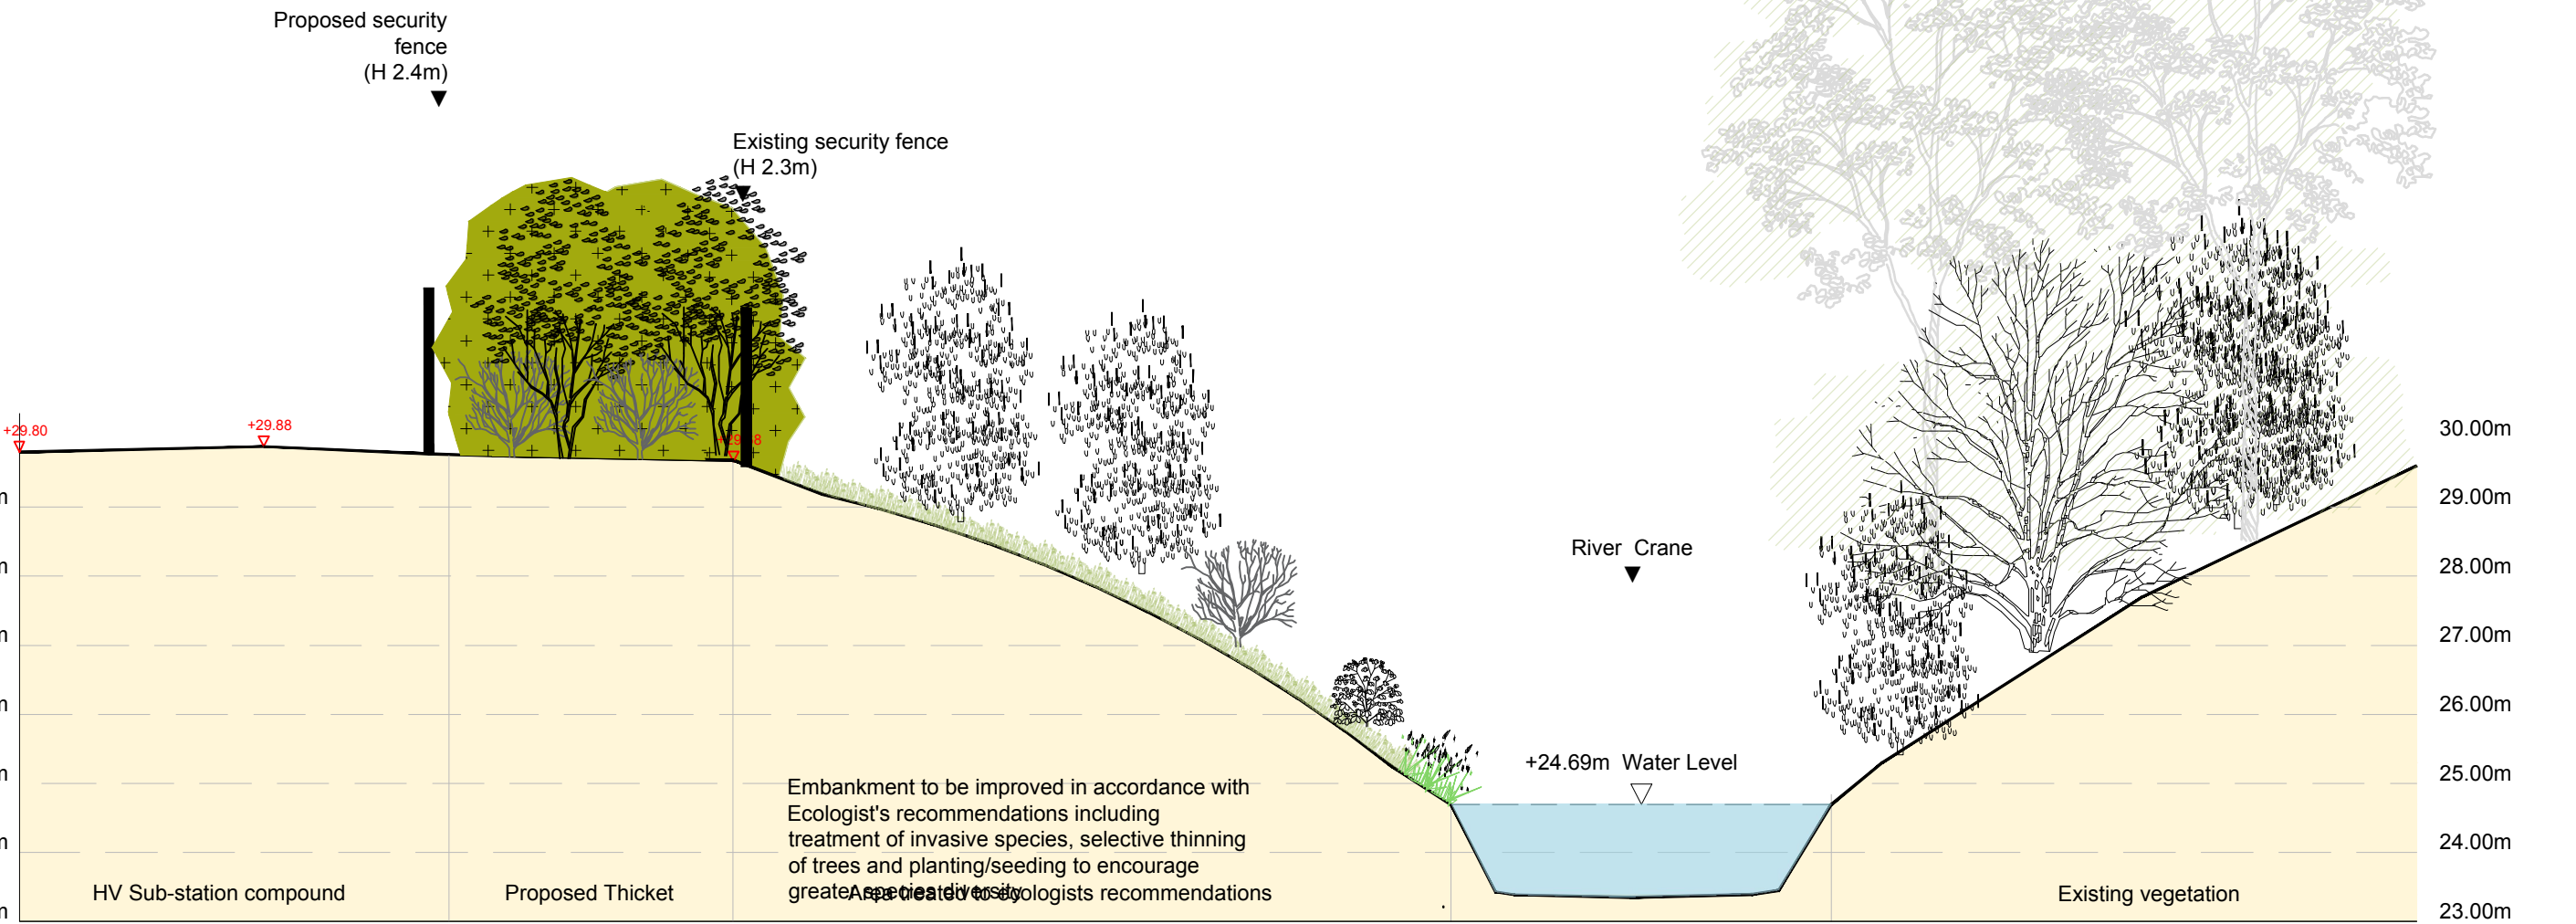


EXTRACT OF CONCEPT PLAN SHOWING PATHWAY
SCALE 1:500
(SEE DRAWING 2017-19-01 FOR DETAILS)

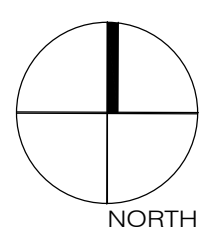


SECTION A-A
SCALE 1:100

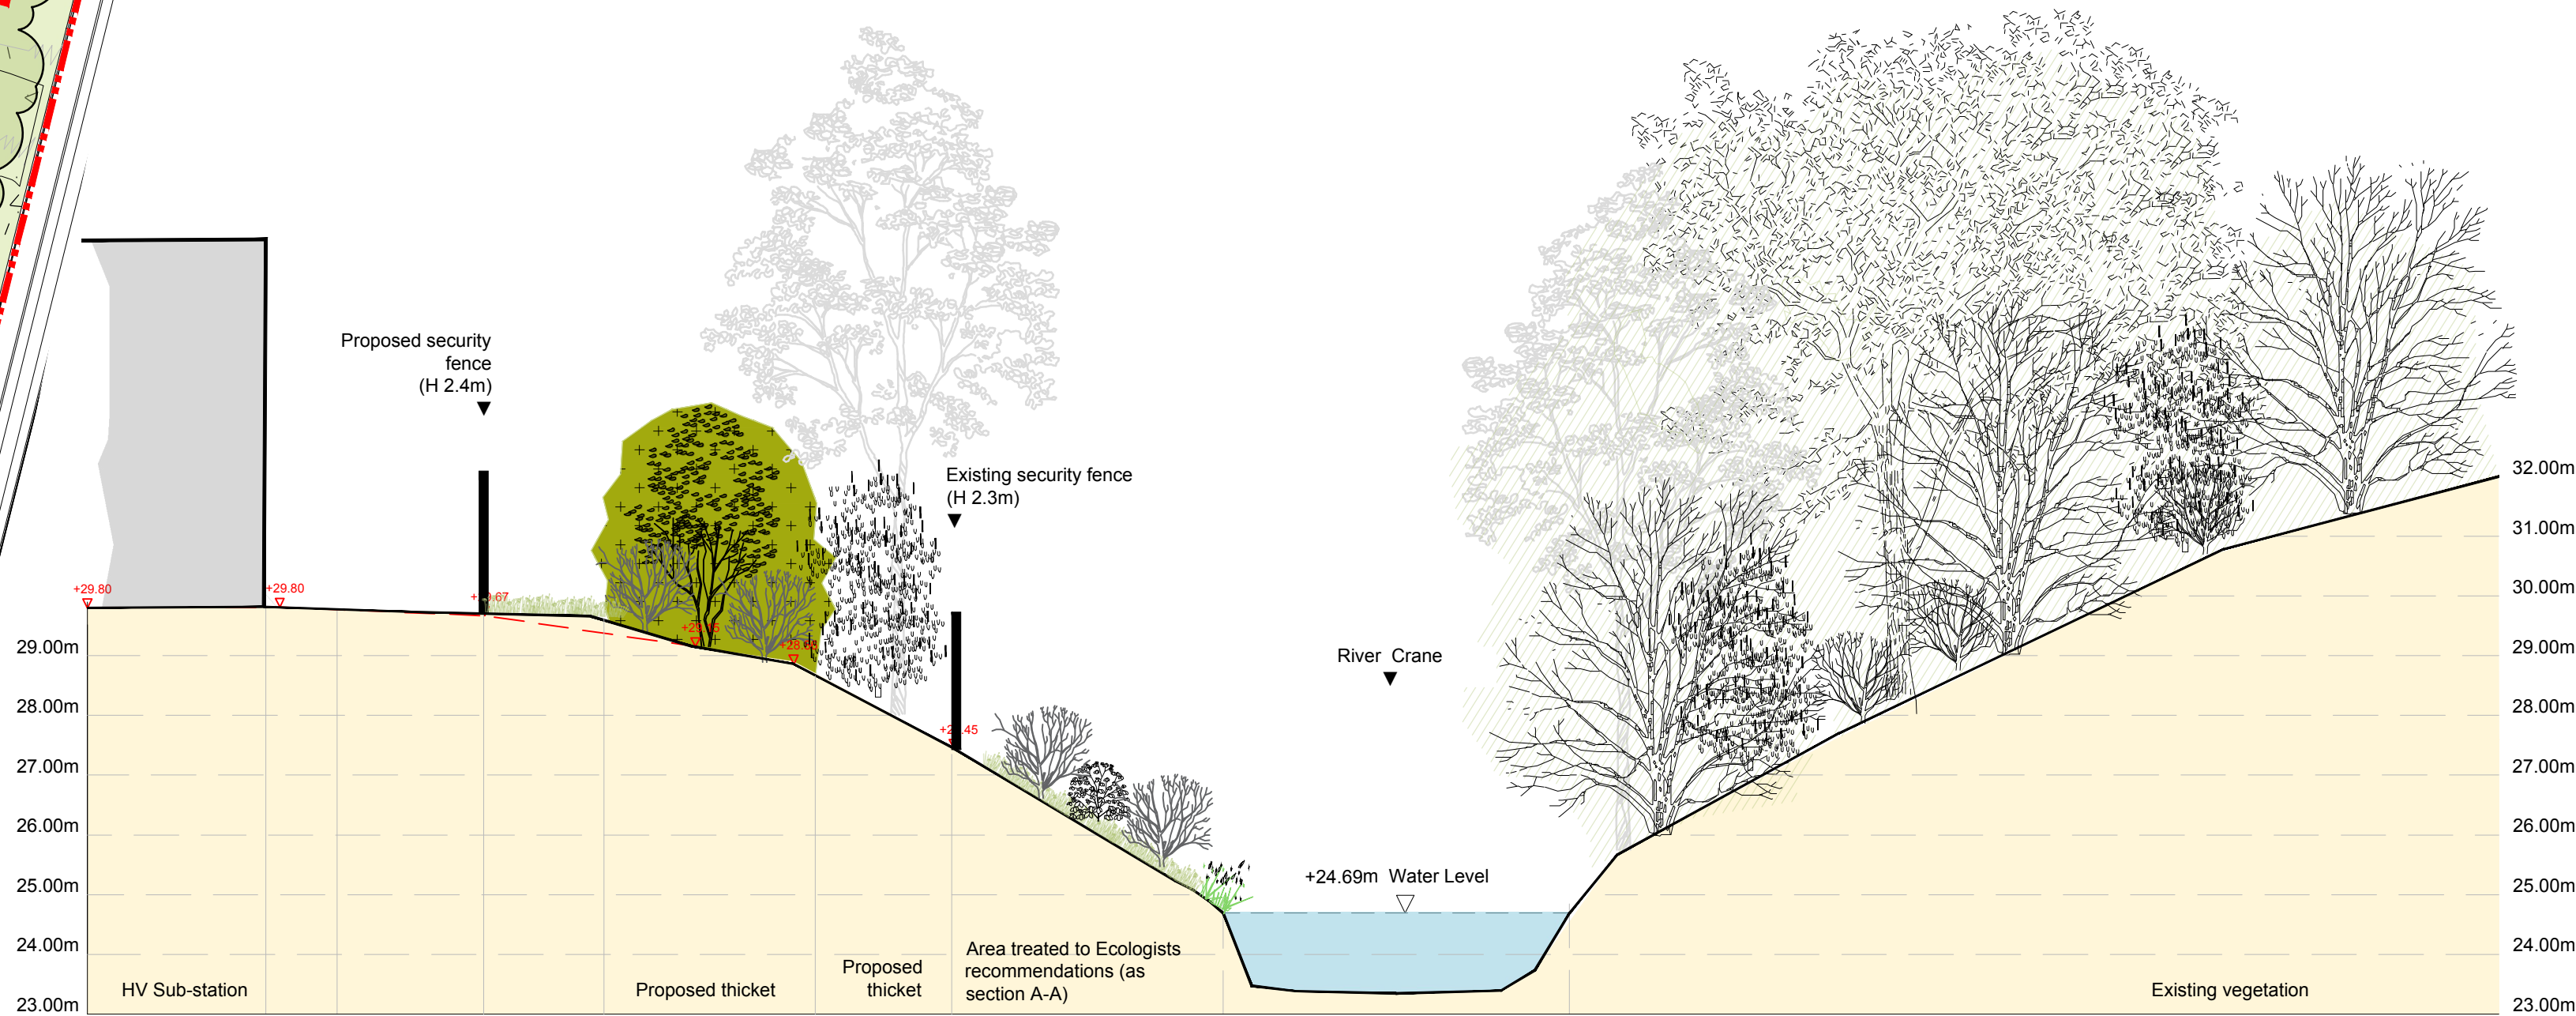

SECTION B-B
SCALE 1:100

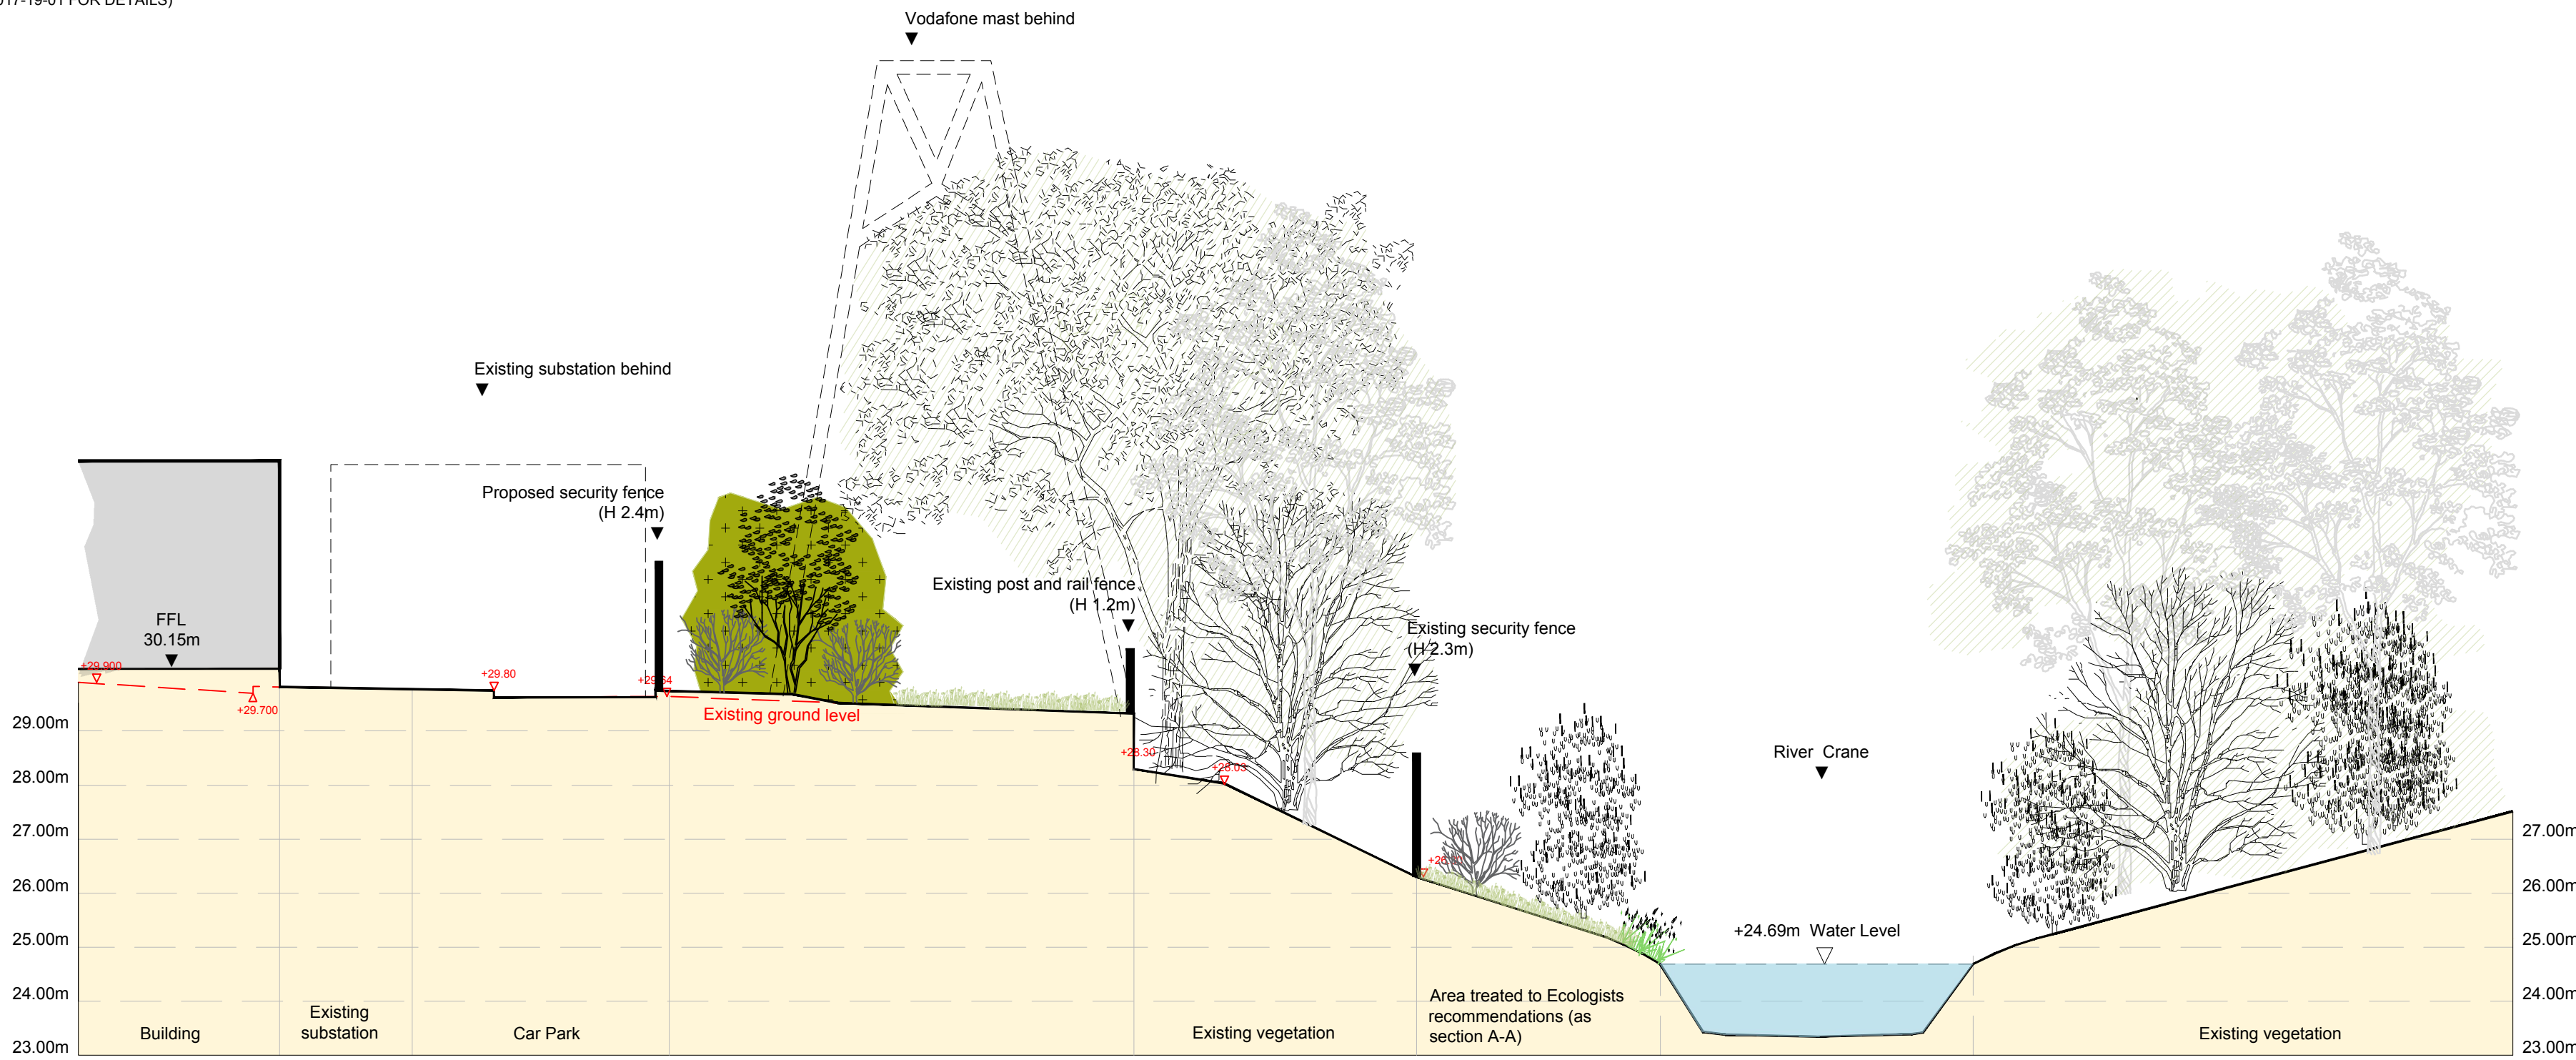

SECTION C-C
SCALE 1:100

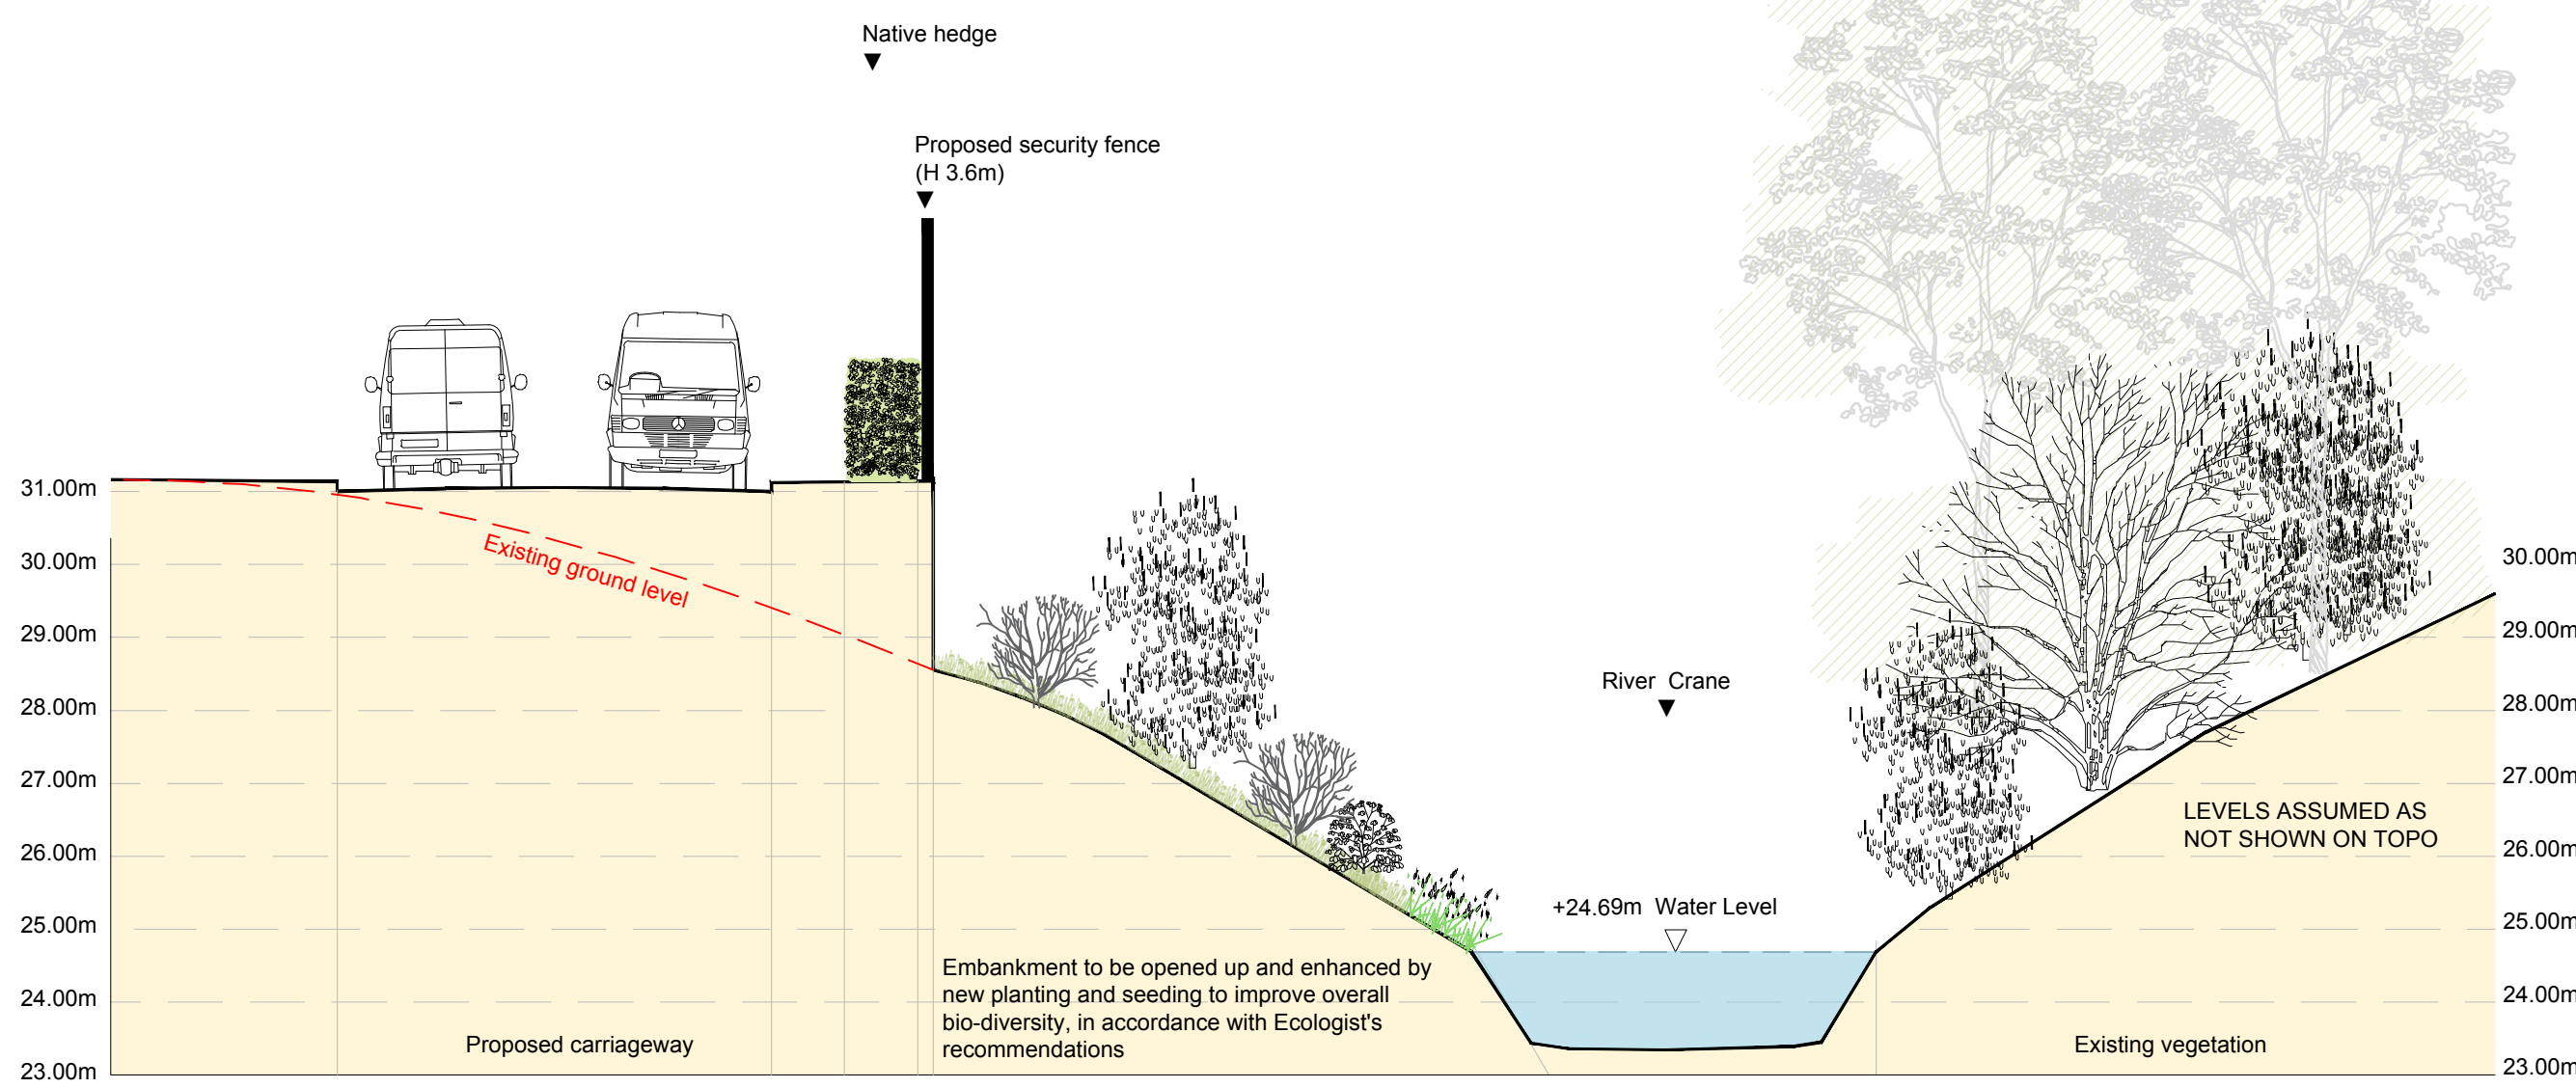

SECTION D-D
SCALE 1:100

REV A - Layout and sections updated to planners comments
REV NOTE
19/03/2020 JG
DATE AUTH



CLIENT
UNION PARK

DRAWING
RIVER CRANE LANDSCAPE CROSS SECTIONS

CONTRACT	2017/19	DRG NO.	
DATE	16/12/19	DRAWN	JG
ISSUE	Preliminary	CHECKED	DR
SCALE	1:500 & 1:100	ORIG SHEET	A1
CAD FILE	2017-19-05 River Crane.dwg	REV	A