
PROPOSAL

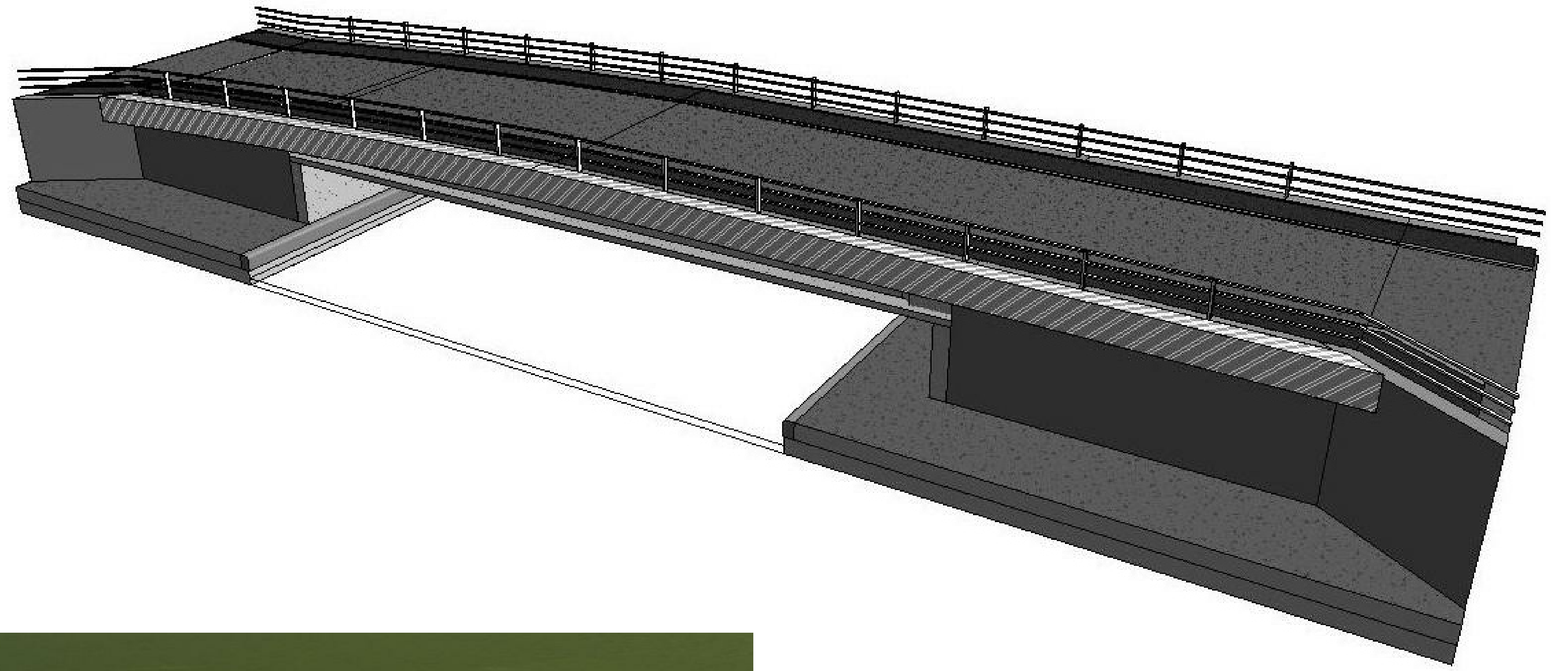



REV MARK		REVISION DATE

North Hyde Gardens

JSM

HAWKINS STEEL LTD
Unit 9a Thorpe Way
Banbury Oxfordshire
OX16 4SP
t 01295 252 363
f 01295 251 008
e info@hawkins-group.co.uk
www.hawkins-group.co.uk

DRAWING TITLE	Proposed 3D		
CONTRACT	Cable Bridge Hangers		
MODDELED BY	HS	ISSUE DATE	27/08/20
CONTRACT No	JOB155490	SCALE	@A1
DRAWING No	155490_103	REVISION No	