

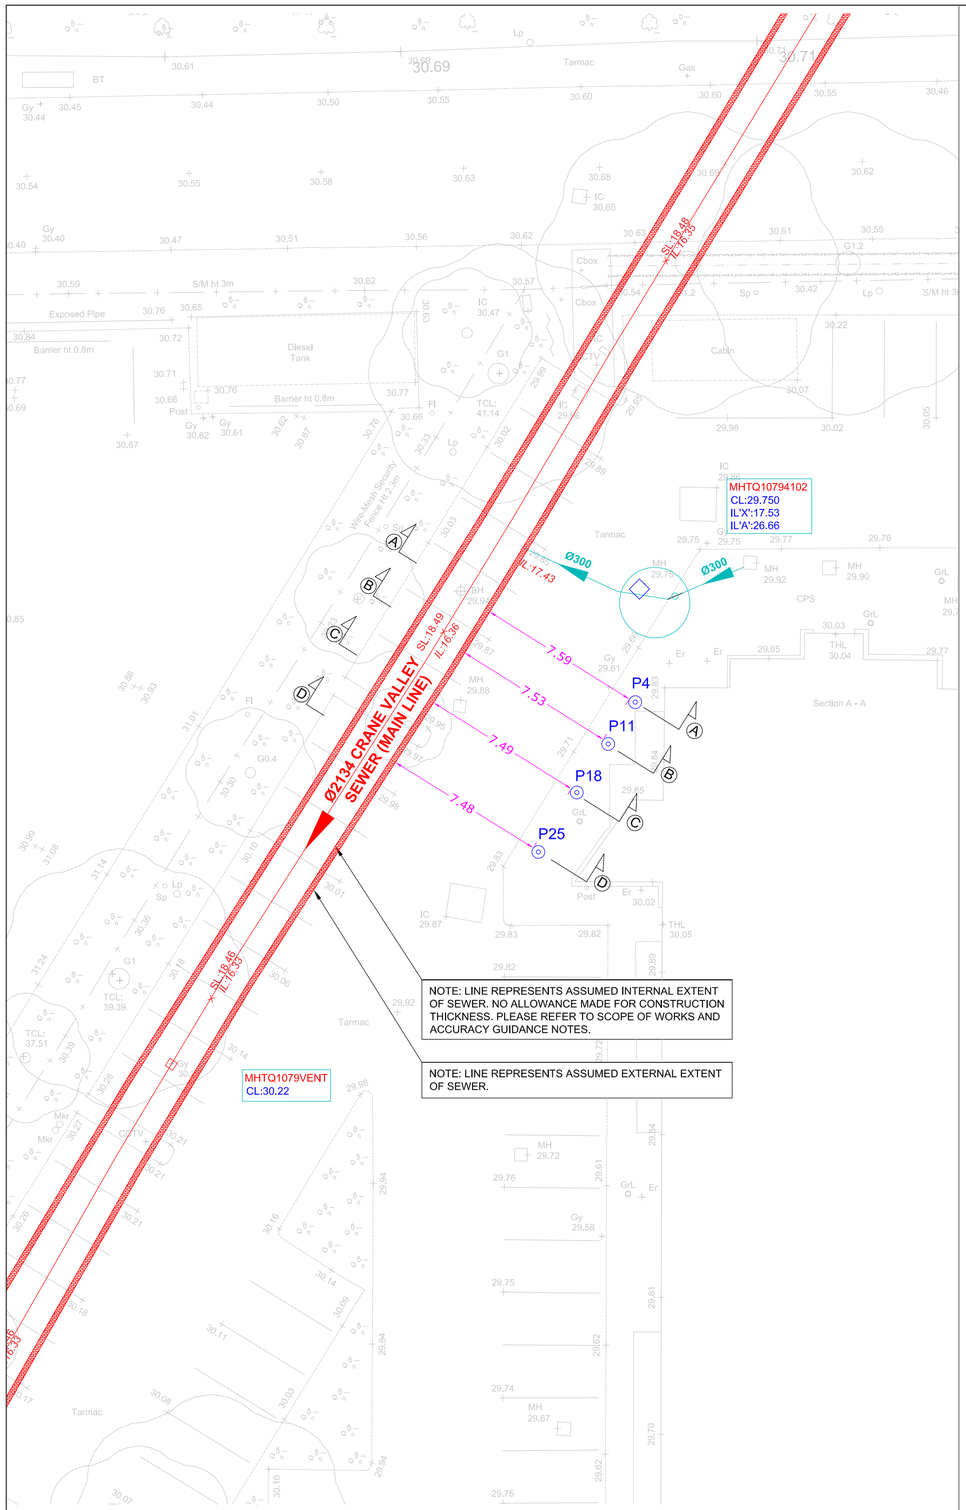


Section A - A

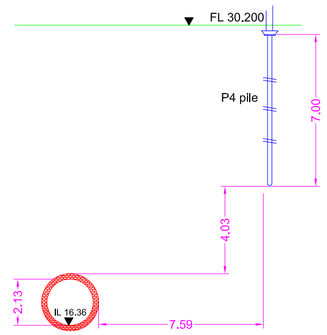


Ø2134 CRANE VALLEY SEWER (MAIN LINE)

Section B - B

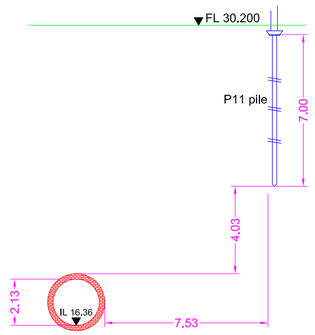


Ø2134 CRANE VALLEY SEWER (MAIN LINE)

Section C - C

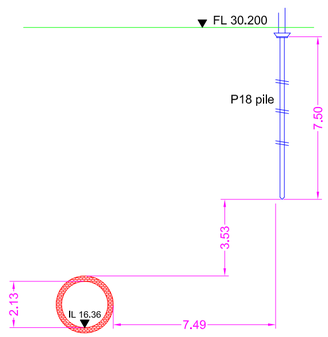

Ø2134 CRANE VALLEY SEWER (MAIN LINE)

Section D - D

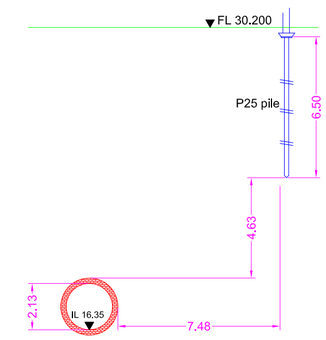

Ø2134 CRANE VALLEY SEWER (MAIN LINE)

The information on this document is proprietary and shall not be used, copied, reproduced or disclosed in whole or in part without written consent of JSM Construction Ltd.

All traffic management will be provided in accordance with the Code of Practice for Safety at Street Works and Road Works, the "Red Book" (a copy of which will be available on site), issued under Sections 65 and 124 of the New Roads and Street Works Act 1991 and Chapter 8 of the Traffic Signs Manual.

Issue	Date	Purpose of Issue	Drawn	Checked
1.0	13.04.21	First issue	RP	–

JSM Group
Sterling House,
Mutton Lane, Potters Bar,
Hertfordshire, EN6 3AR
T: 01992 788 019

Client:
ARK

Drawing Title:
Sewer - Piles
Cross Sections

Drawn:	Date:	Checked:	Date:
RP	13.04.2021	-	-

Service Order Number:
-

Job Ref:	Scale:
-	1:200 @ A2

N

Drawing Number:

Page Number:
1 of 1

Issue
1.0