
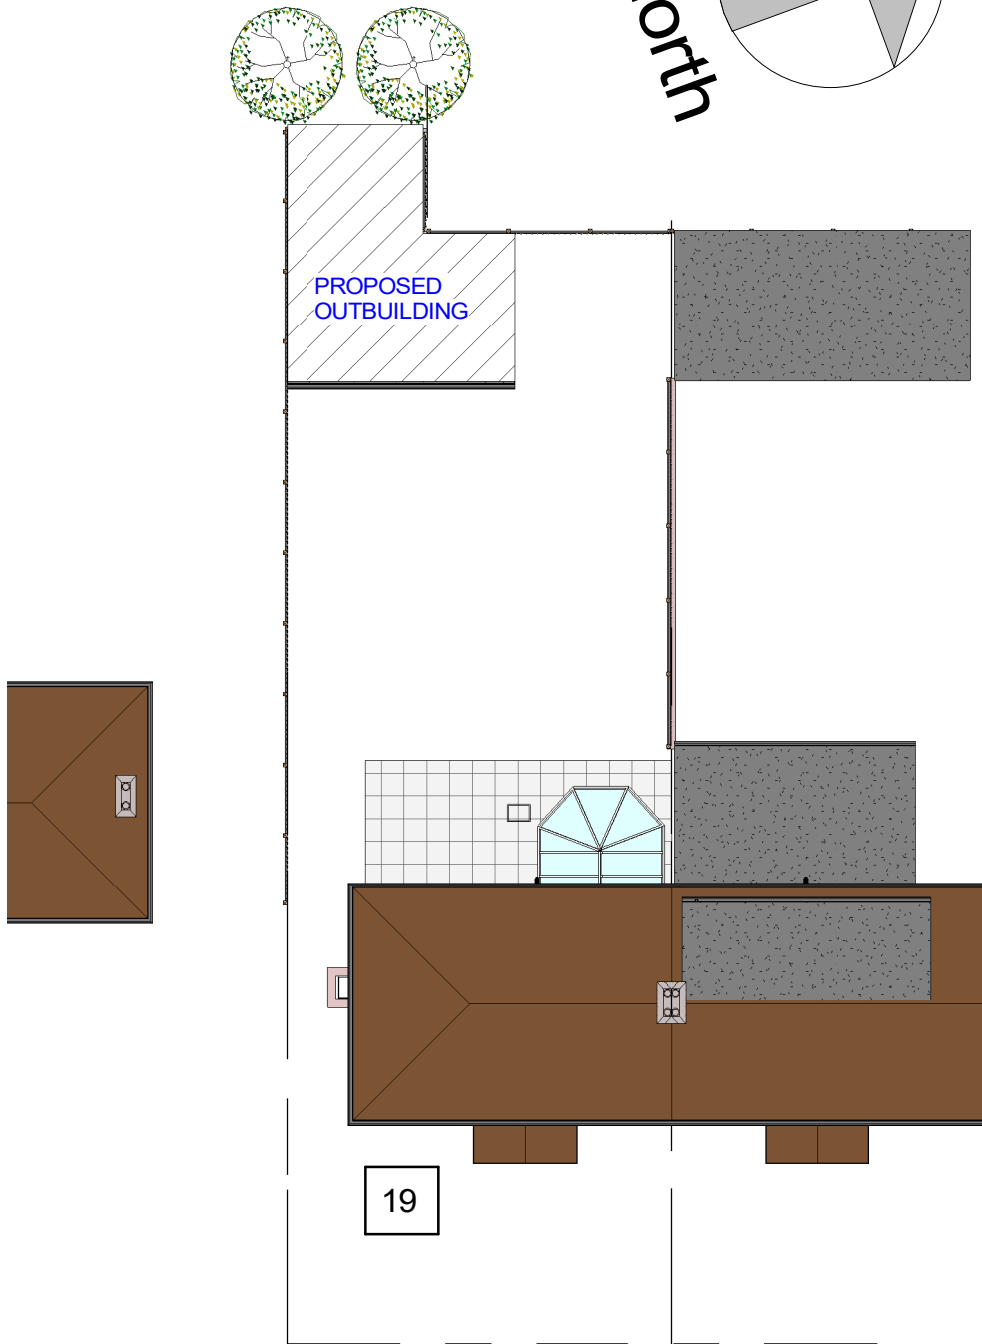


VISUAL SCALE 1:200 @ A4

North

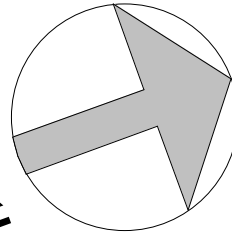

WEST AVENUE

12/31/17

Address 19 WEST AVENUE HAYES UB3 2EY	Project Title Proposed Single Storey Detached Building	Drawn by SAF. 07960 489861 ASM Architectural Services asm03@hotmail.co.uk	A Reason
	Drawing Title Proposed Block Plan 1.200	Project 20/029	A200B
		Scale 1 : 200 @ A4	