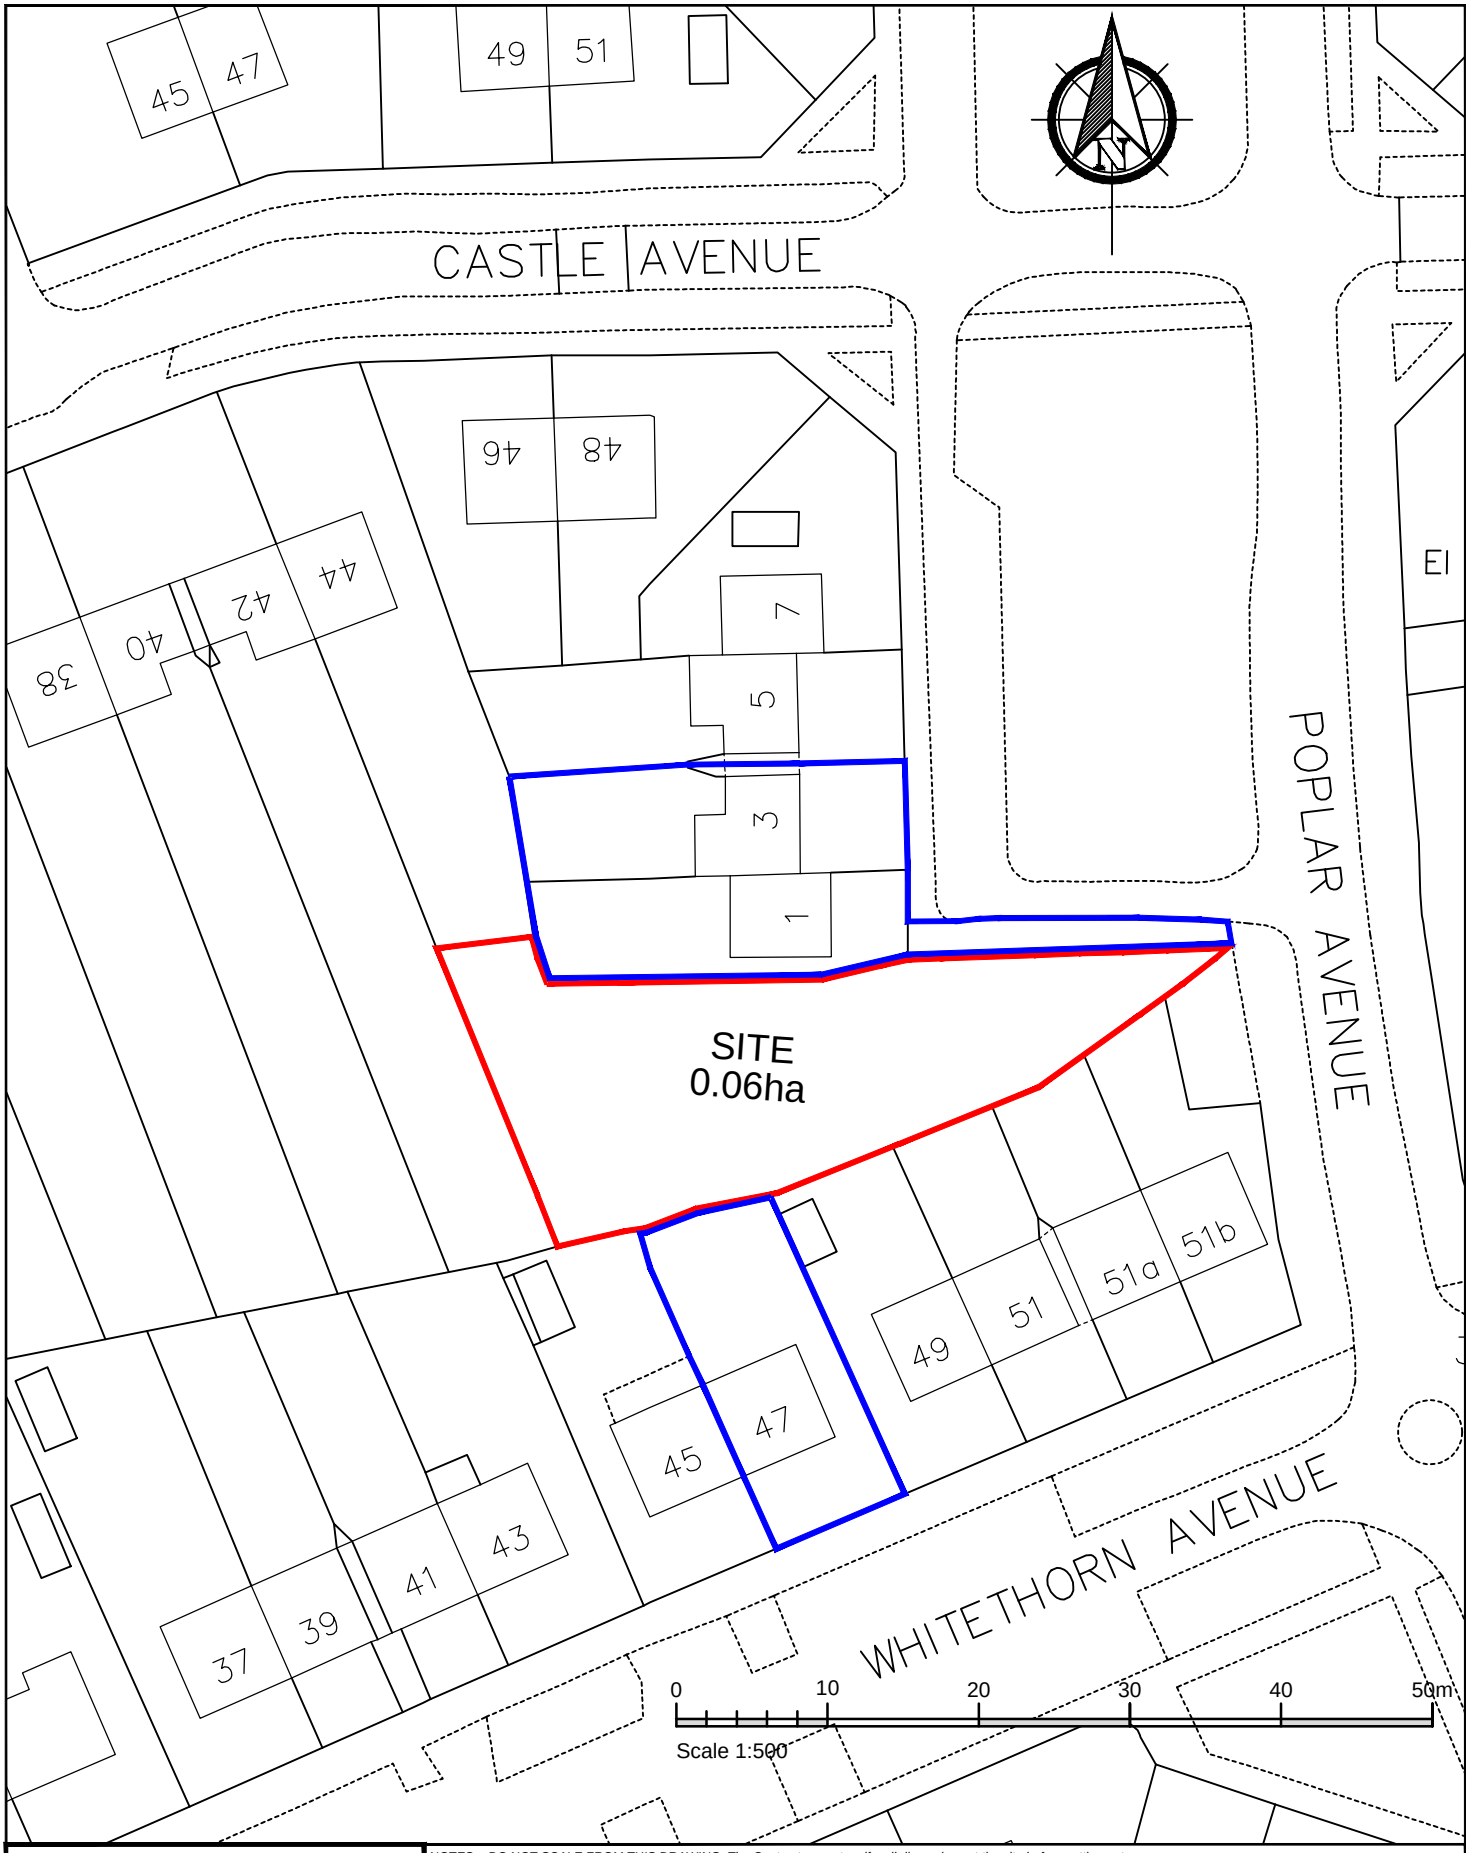

NOTES: - DO NOT SCALE FROM THIS DRAWING. The Contractor must verify all dimensions at the site before setting out, commencing work, or making any shop drawings. Any discrepancies must be reported to the Contract Administrator before proceeding.

Rev	Revision notes	Initials	Date
-	-	-	-

HILLINGDON
LONDON

CORPORATE PROPERTY & CONSTRUCTION GROUP
2E/10, CIVIC CENTRE, UXBRIDGE, MIDDLESEX, UB8 1UW
Tel: 01895 250 111
Fax: 01895 277 224

Project
LAND ADJACENT 1 POPLAR AVENUE
WEST DRAYTON, UB7 8LF

Description
SITE LOCATION PLAN

Scale
1:500

Drawn by
SV

Date
SEPT 2019

Checked by
ST

Drawing No.
2019/D290/P/01

Rev.