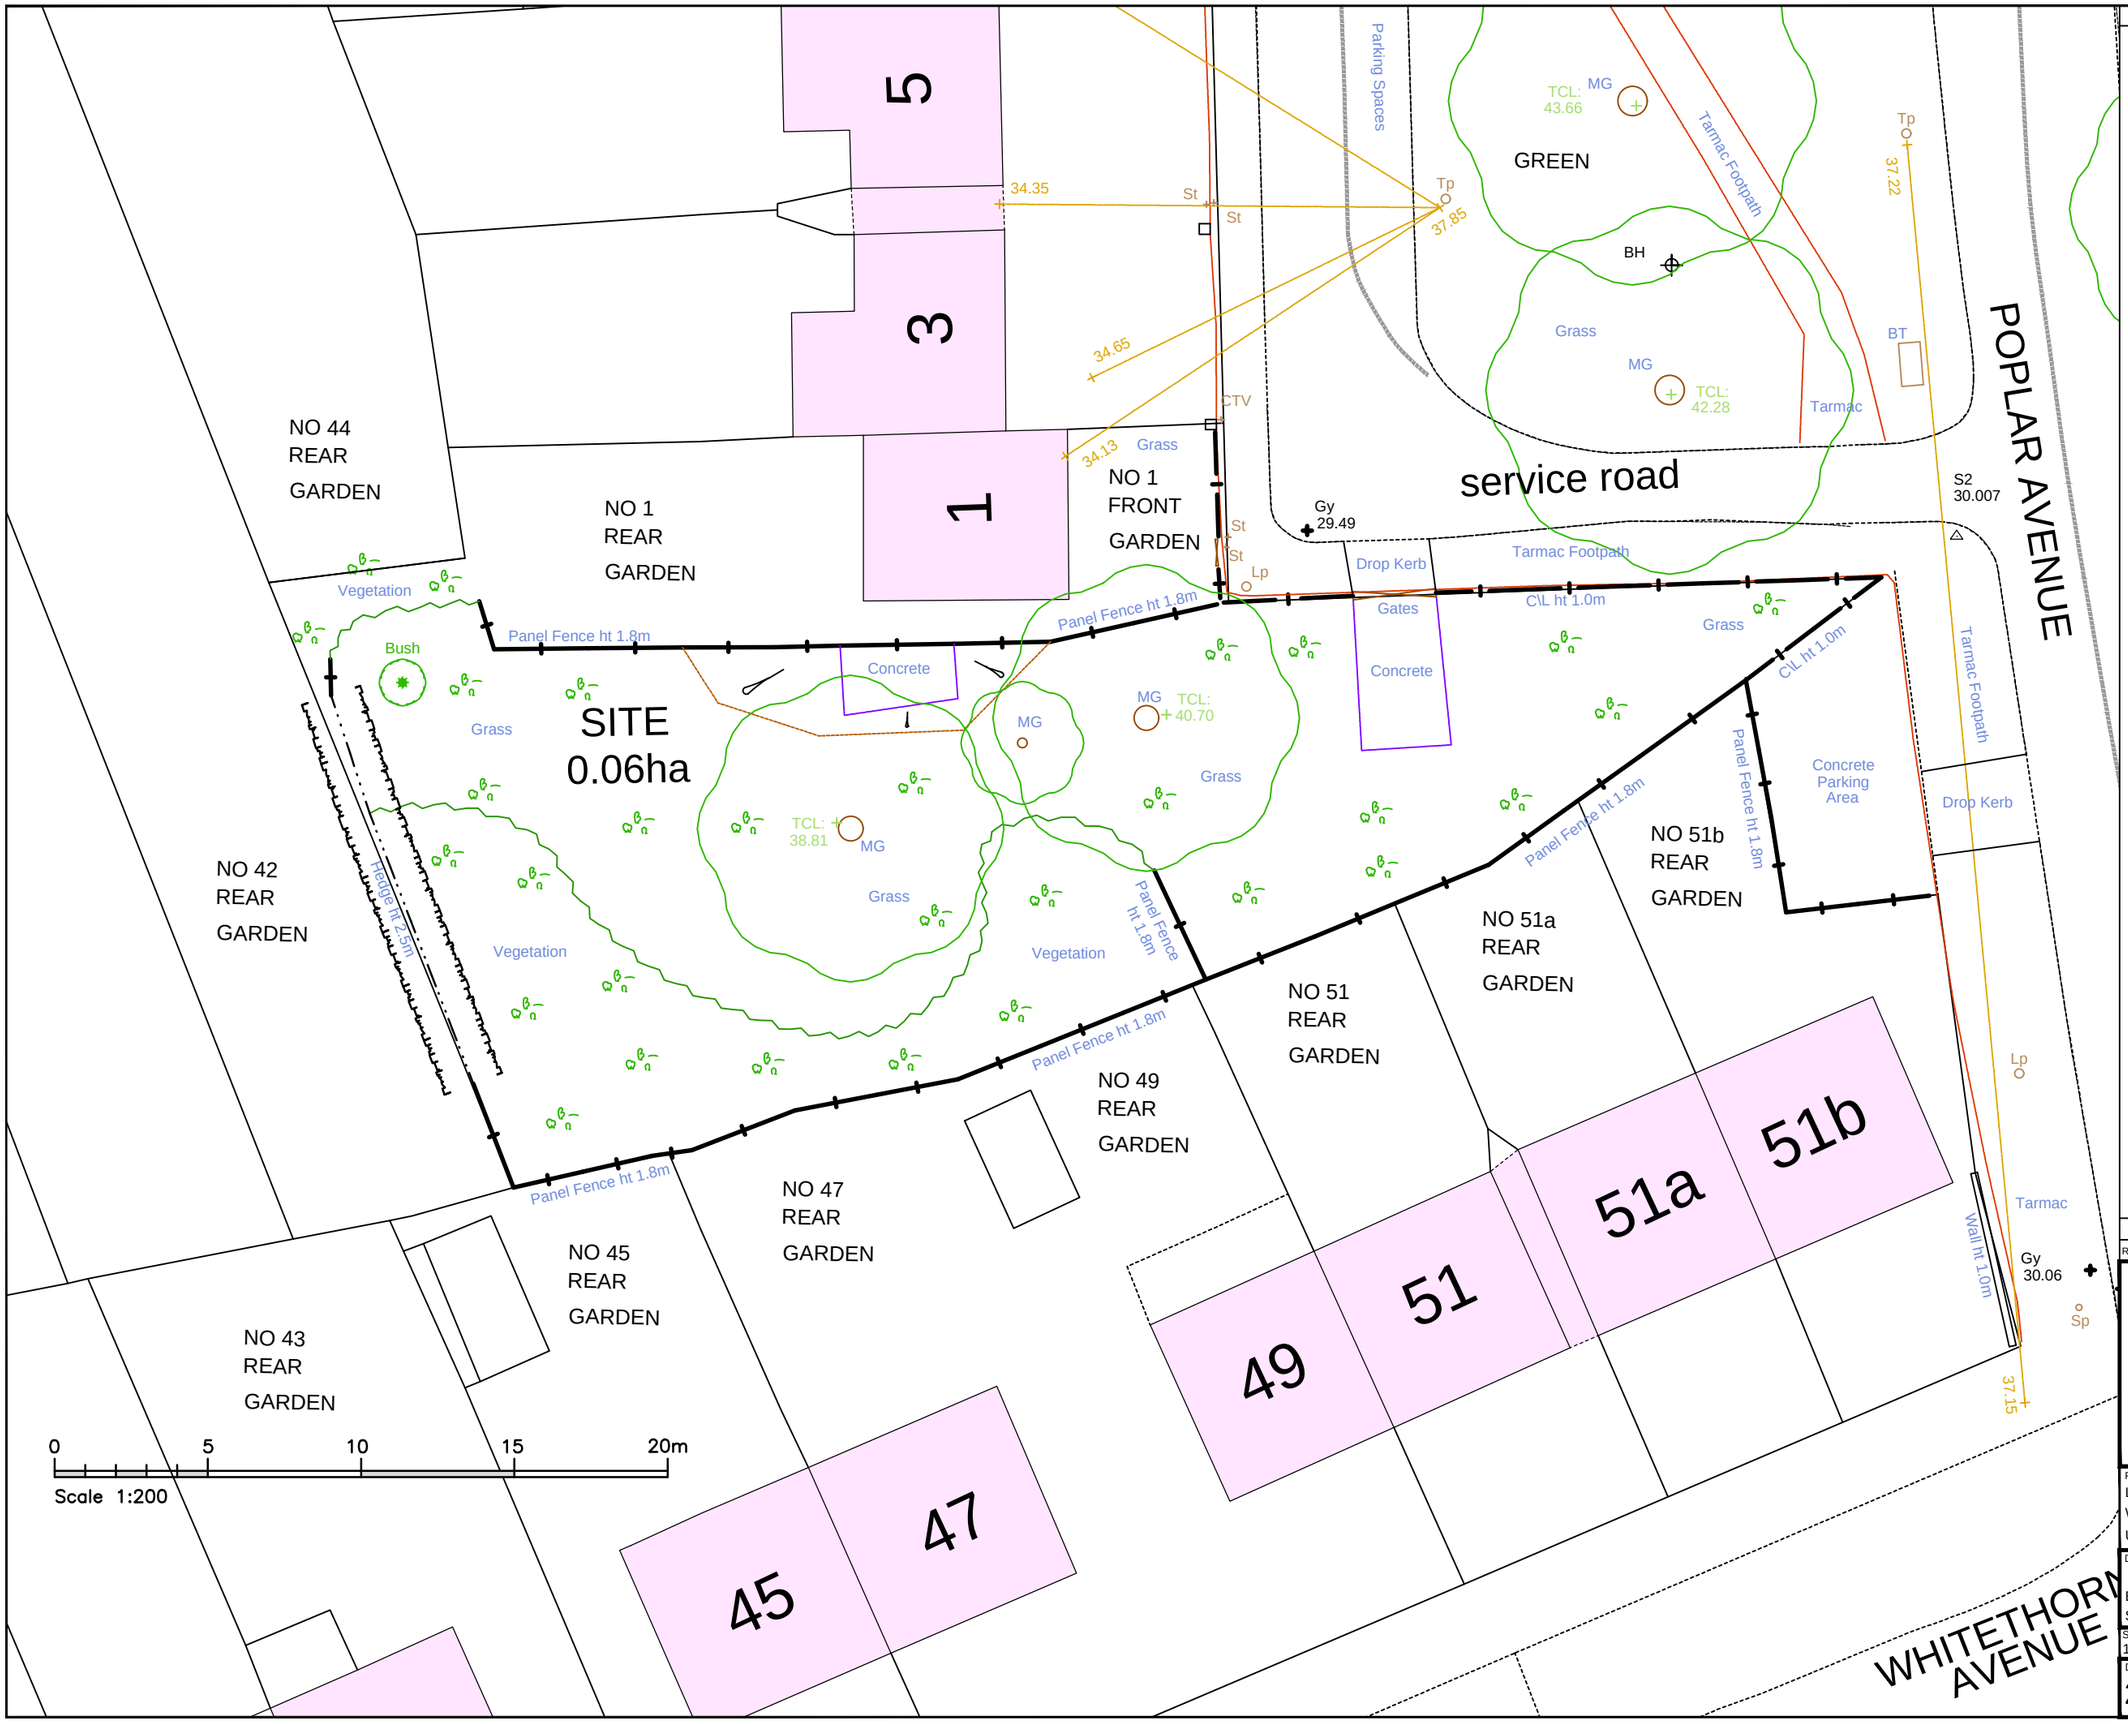

NOTES

The Contractor must verify all dimensions at the site before setting out, commencing work, or making any shop drawings. Any discrepancies must be reported to the Contract Administrator before proceeding.

DO NOT SCALE FROM THIS DRAWING

Rev	Revision notes	Initials	Date
-	-	-	-

HILLINGDON
LONDON

RESIDENTS SERVICES
CAPITAL PROGRAMME & PLANNED WORKS
2E/10, CIVIC CENTRE, UXBRIDGE, UB8 1UW
Tel: 01895 250 111 Fax: 01895 277 224

PROJECT
LAND ADJACENT 1 POPULAR AVENUE
WEST DRAYTON, UXBRIDGE
UB7 8LF

DESCRIPTION
EXISTING SITE PLAN & TOPOGRAPHICAL SURVEY DETAILS

SCALE	DRAWN BY	CHECKED BY	DATE
1:200	ST	SV	SEPT 19

DRAWING No. 2019/D290/P/02

REV.