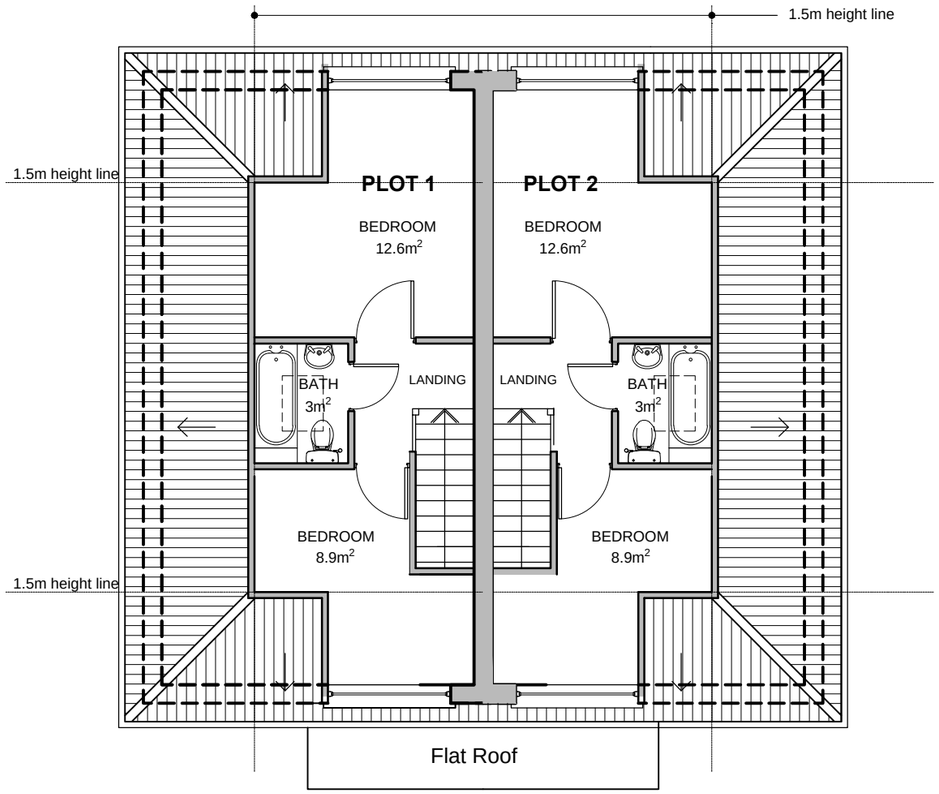

FIRST FLOOR PLAN GIA = 31m² EACH HOUSE

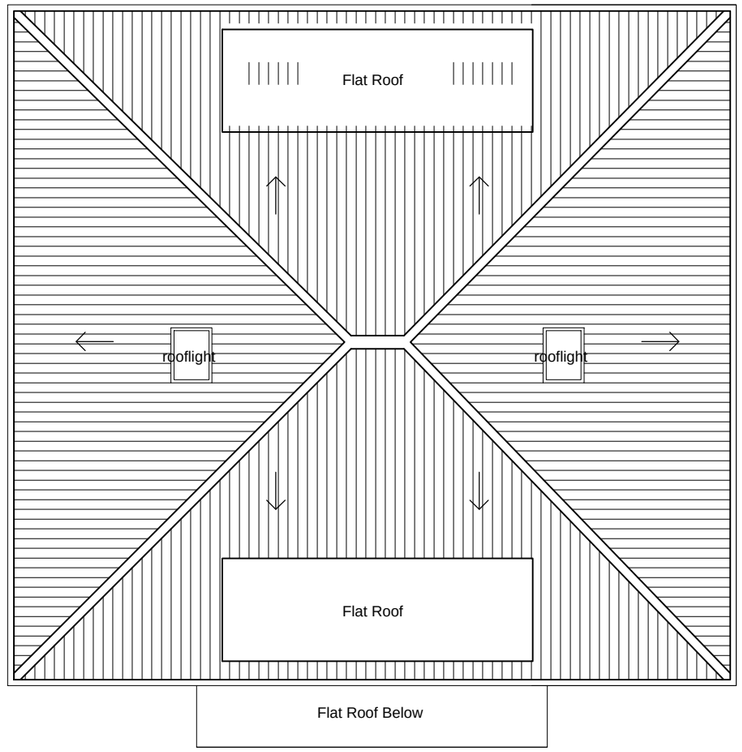

ROOF PLAN

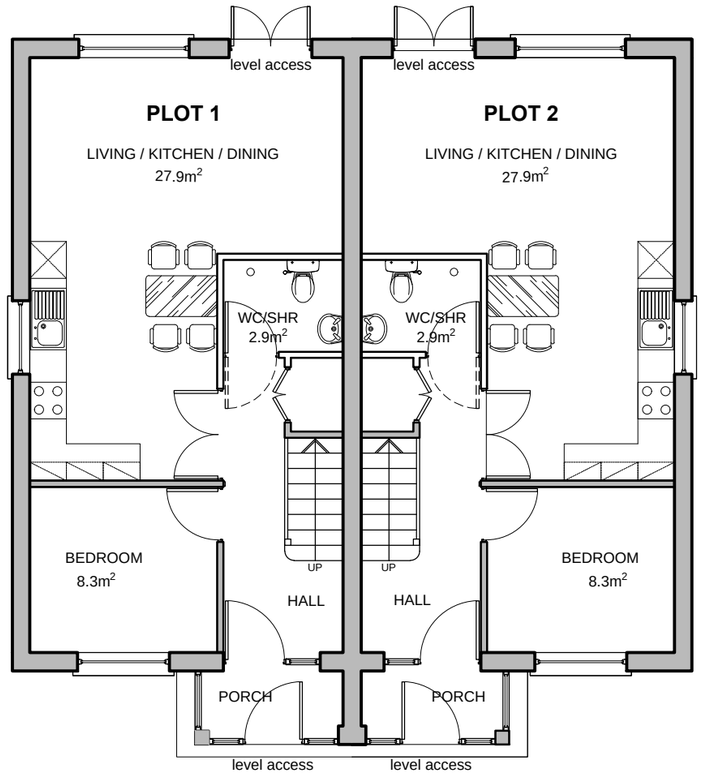

GROUND FLOOR PLAN GIA = 54m² EACH HOUSE

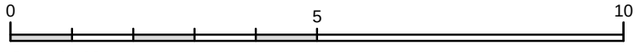

Scale 1:100

NOTES

The Contractor must verify all dimensions at the site before setting out, commencing work, or making any shop drawings. Any discrepancies must be reported to the Contract Administrator before proceeding.

DO NOT SCALE FROM THIS DRAWING

Schedule of Accommodation

2Nos - 3 Bed 4 person 2 storey house
Total GIA @ 85.0m²

Rev	Revision notes	Initials	Date
-	-	-	-

HILLINGDON
LONDON
CORPORATE PROPERTY & CONSTRUCTION GROUP
2E/10, CIVIC CENTRE, UXBRIDGE, MIDDLESEX, UB8 1UW
Tel: 01895 250 111
Fax: 01895 277 224

PROJECT
LAND ADJACENT 1 POPULAR AVENUE
WEST DRAYTON, UXBRIDGE
UB7 8LF

DESCRIPTION
PROPOSED FLOOR & ROOF PLANS

SCALE	DRAWN BY	CHECKED BY	DATE
1:100 @ A3	ST	SV	SEPT 2019

DRAWING No. 2019/D290/P/04

REV.