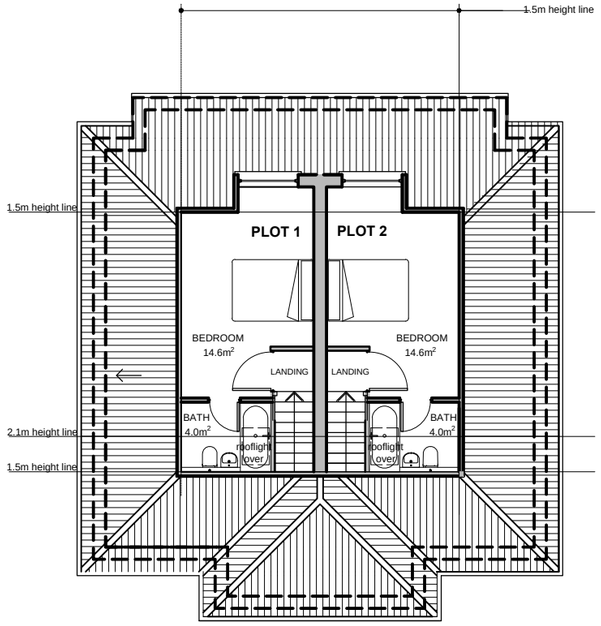

FIRST FLOOR PLAN GIA = 22m² EACH HOUSE

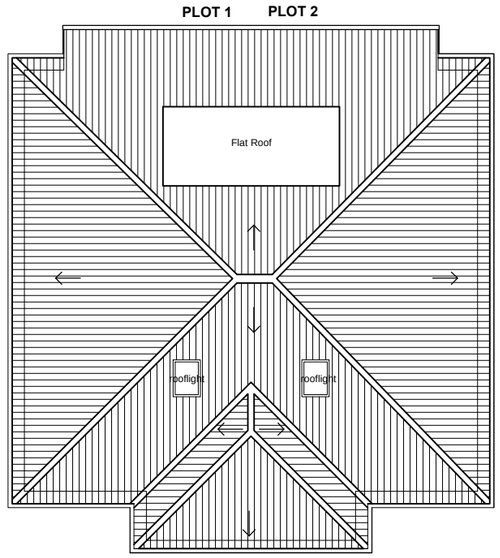

ROOF PLAN

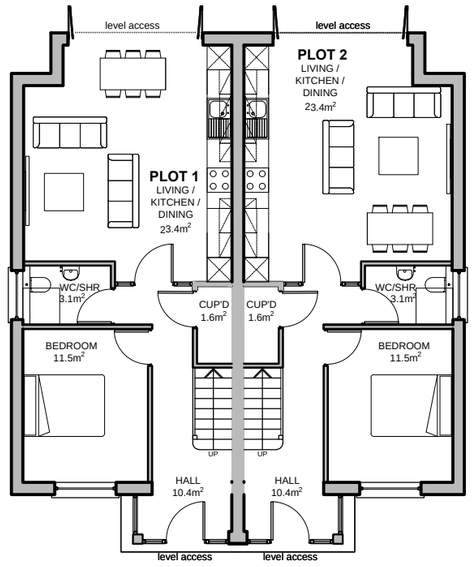

GROUND FLOOR PLAN GIA = 57m² EACH HOUSE

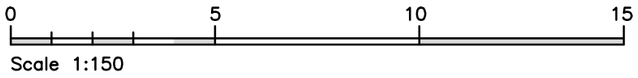

Scale 1:150

NOTES

The Contractor must verify all dimensions at the site before setting out, commencing work, or making any shop drawings. Any discrepancies must be reported to the Contract Administrator before proceeding.

DO NOT SCALE FROM THIS DRAWING

Schedule of Accommodation

2Nos - 2 Bed 4 person bungalows with rear dormer
Total GIA @ 79m²

Rev	Revision notes	Initials	Date
A	Layout revised generally from 3 bed to 2 bed - front dormer removed, entrance and scale revised.	DB	14-01-20

HILLINGDON
LONDON
CORPORATE PROPERTY & CONSTRUCTION GROUP
2E/10, CIVIC CENTRE, UXBRIDGE, MIDDLESEX, UB8 1UW
Tel: 01895 250 111
Fax: 01895 277 224

PROJECT
LAND ADJACENT 1 POPULAR AVENUE
WEST DRAYTON, UXBRIDGE
UB7 8LF

DESCRIPTION
PROPOSED FLOOR & ROOF PLANS

SCALE	DRAWN BY	CHECKED BY	DATE
1:150 @ A3	ST	SV	SEPT 2019

DRAWING No. 2019/D290/P/04

REV. A