© 2021 ARKSDesign Studio Limited

0 1 2 3 4 5 M
Meters @ 1:100 @ A2

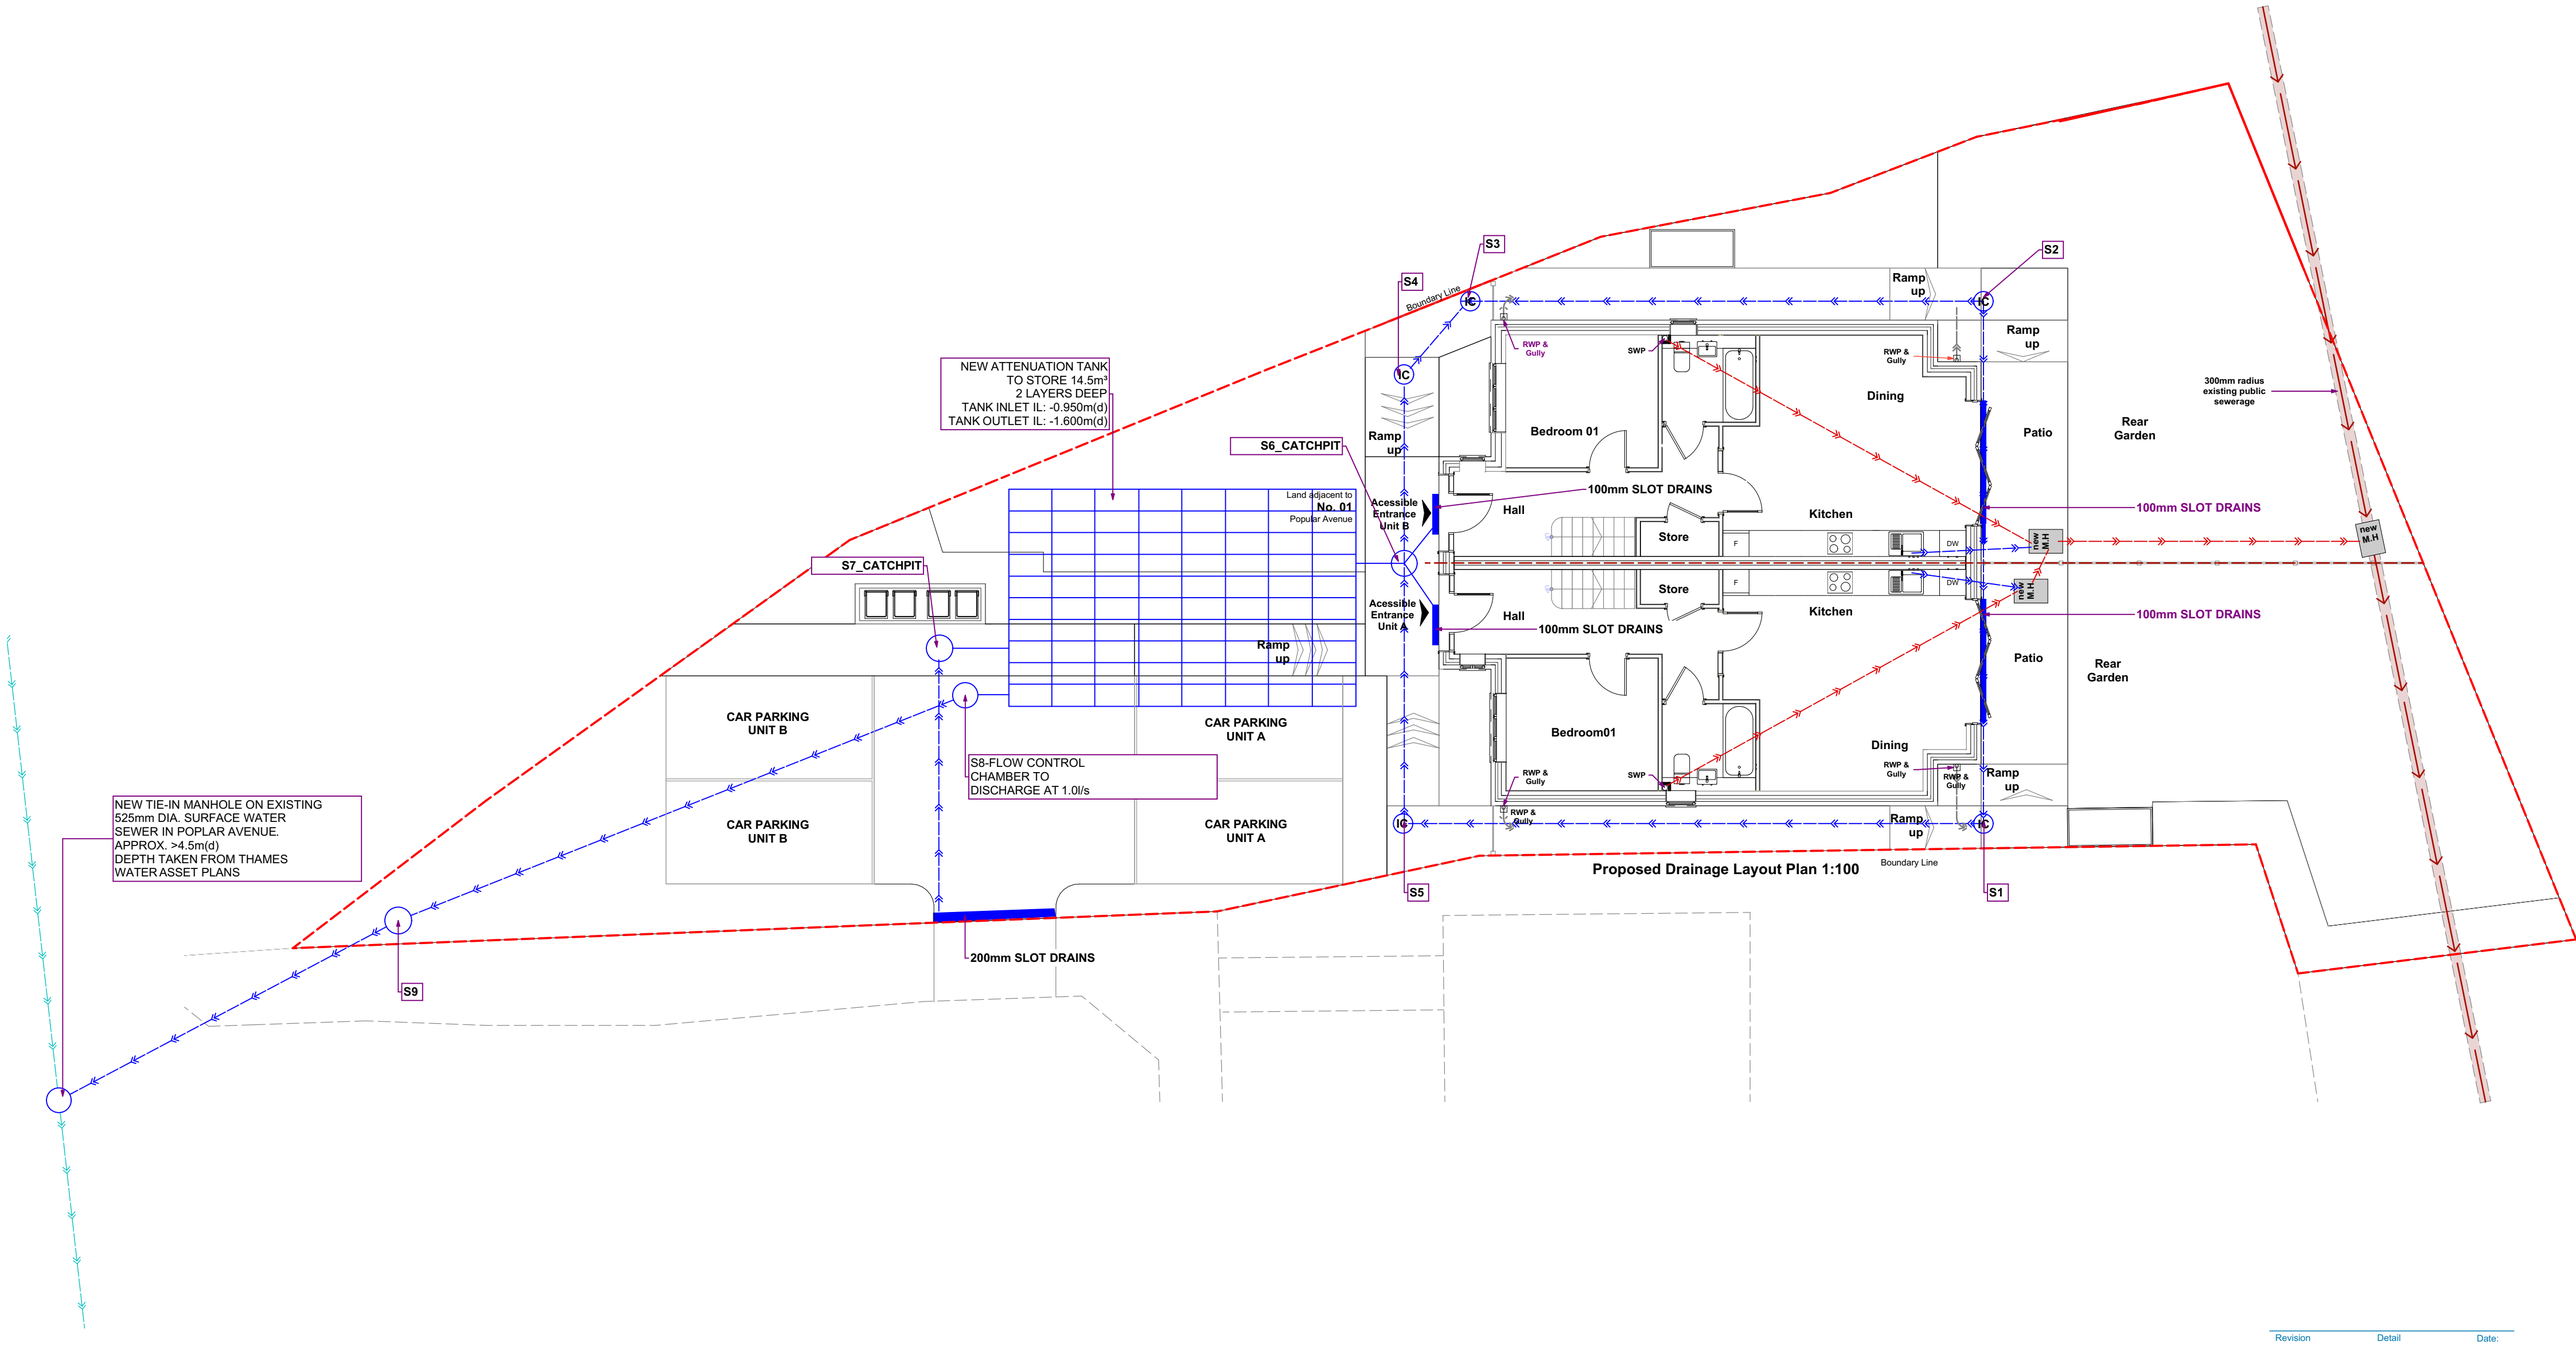

COPYRIGHT: The contents of this drawing may not be reproduced in whole or in part without express written consent of ARKS Design Studio Limited.

Drawings to be read in conjunction with relevant drawing and specs. Any discrepancies are to be pointed to the Agent/Engineer/Contractor. The agent is not liable for any faults not raised.

BUILDING REGULATION ISSUE
Scale: 1:100@A2 Date: FEB 2021

Project Title:
PROPOSED DEVELOPMENT
AT LAND ADJACENT TO
1 POPULAR AVENUE, WEST DRAYTON,
UXBRIDGE, UB7 8LE

Drawing Title: **PROPOSED PLAN**

Project no: **2101001**

Drawing no: **BR13**

Revision: **B**

Revision	Detail	Date:

E.mail:
contact@arkssdesign.co.uk
Tel: 0208 0905070
Mob: 078 2555 7465

ARKS Design Studio
architectural services

First Floor 13 Clements Court,
13-14 Clements Lane,
Ilford, Essex, IG1 2QY