© 2021 ARKSDesign Studio Limited

0 1 2 3 4 5 M
Meters @ 1:50 @ A2



Proposed Side Elevation 1:50

7 PATIO TILES



8 SECURE CYCLE STORAGE

https://www.trimetals.co.uk/product/metal-bike-storage/

Bike Stores for both properties



9 VELUX Roof Window

https://www.velux.co.uk/products/roof-windows/integra-top-hung#INTEGRA%C2%AE



Wheelie Bin Stores for both properties
Bellus Quad Wheelie Bin Storage Chest



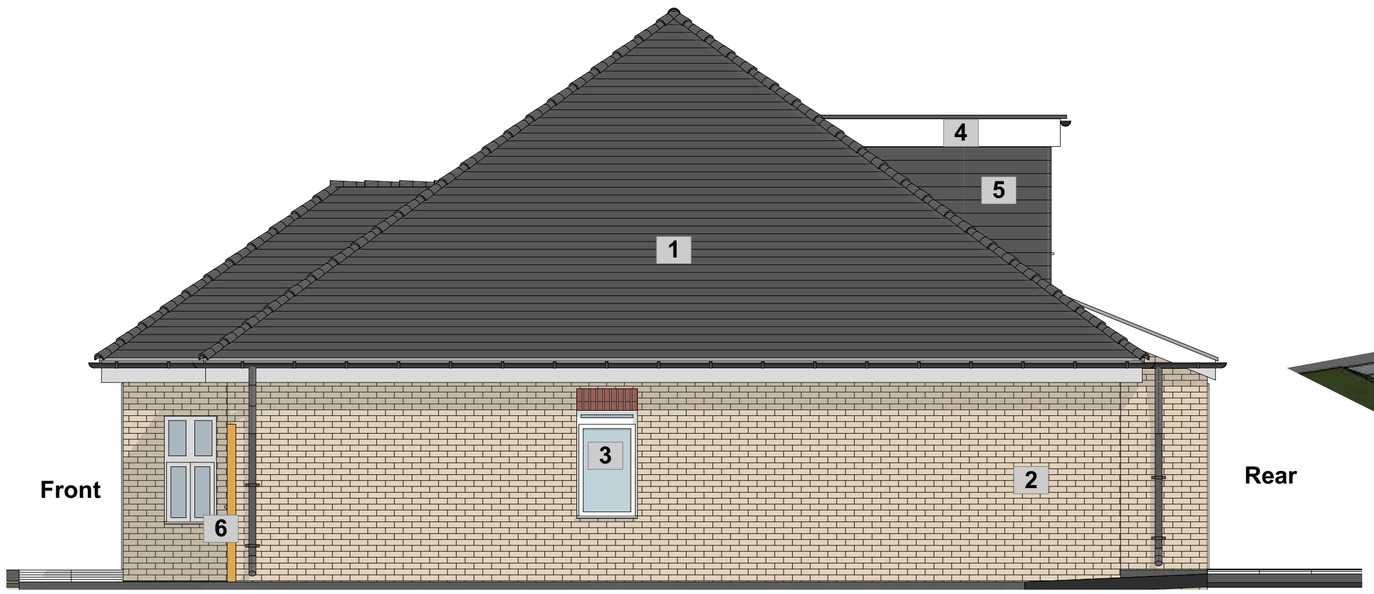

Proposed Side Elevation 1:50



PROPOSED 3D

COPYRIGHT: The contents of this drawing may not be reproduced in whole or in part without express written consent of ARKS Design Studio Limited.

Drawings to be read in conjunction with relevant drawing and specs. Any discrepancies are to be pointed to the Agent/Engineer/Contractor. The agent is not liable for any faults not raised.

PLANNING ISSUE
Scale: 1:50 @ A2 Date: JAN 2021

Project Title:
PROPOSED DEVELOPMENT
AT LAND ADJACENT TO
1 POPULAR AVENUE, WEST DRAYTON,
UXBRIDGE, UB7 8LE

Drawing Title:
PROPOSED ELEVATIONS & 3D VIEWS

Project no:	Drawing no:	Revision:
2101001	PLC-06	C

Revision	Detail	Date:

ARKS Design Studio architectural services
First Floor 13 Clements Court,
13-14 Clements Lane,
Ilford, Essex, IG1 2QY

E.mail:
contact@arkssdesign.co.uk
Tel: 0208 0905070
Mob: 078 2555 7465