© 2021 ARKSDesign Studio Limited

0 1 2 3 4 5 M
Meters @ 1:50 @ A2

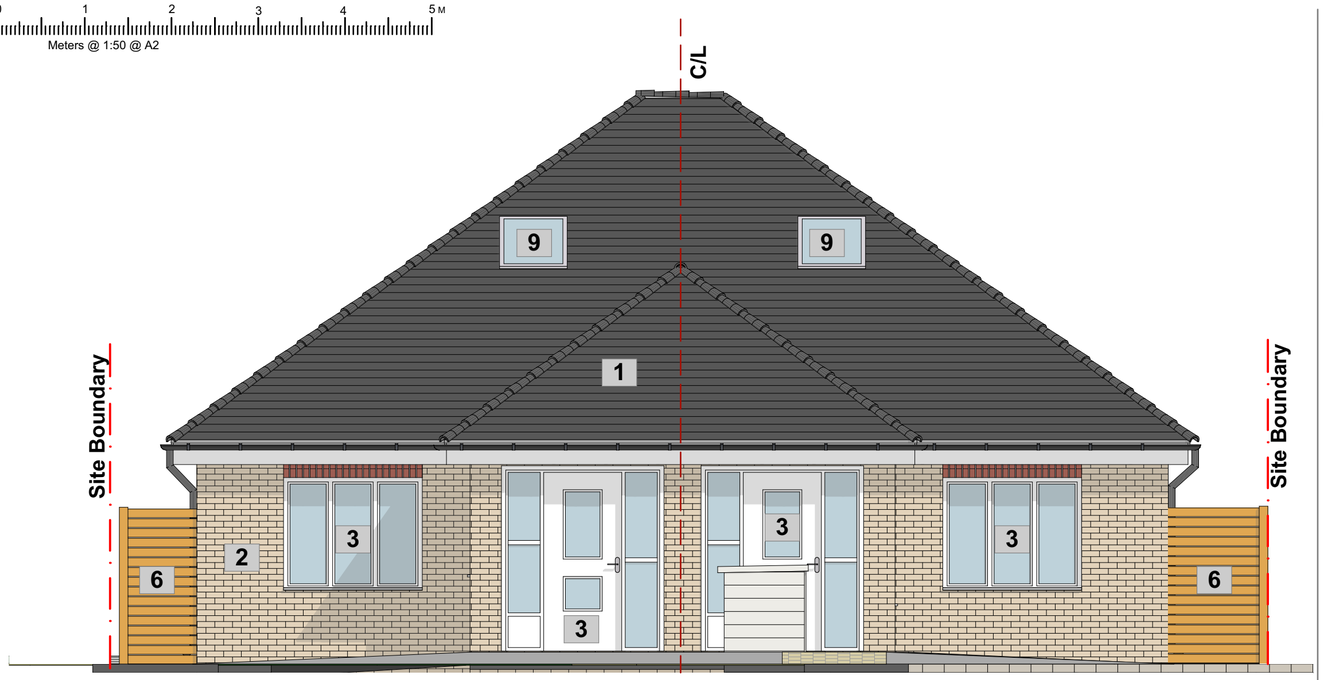

Proposed Front Elevation 1:50

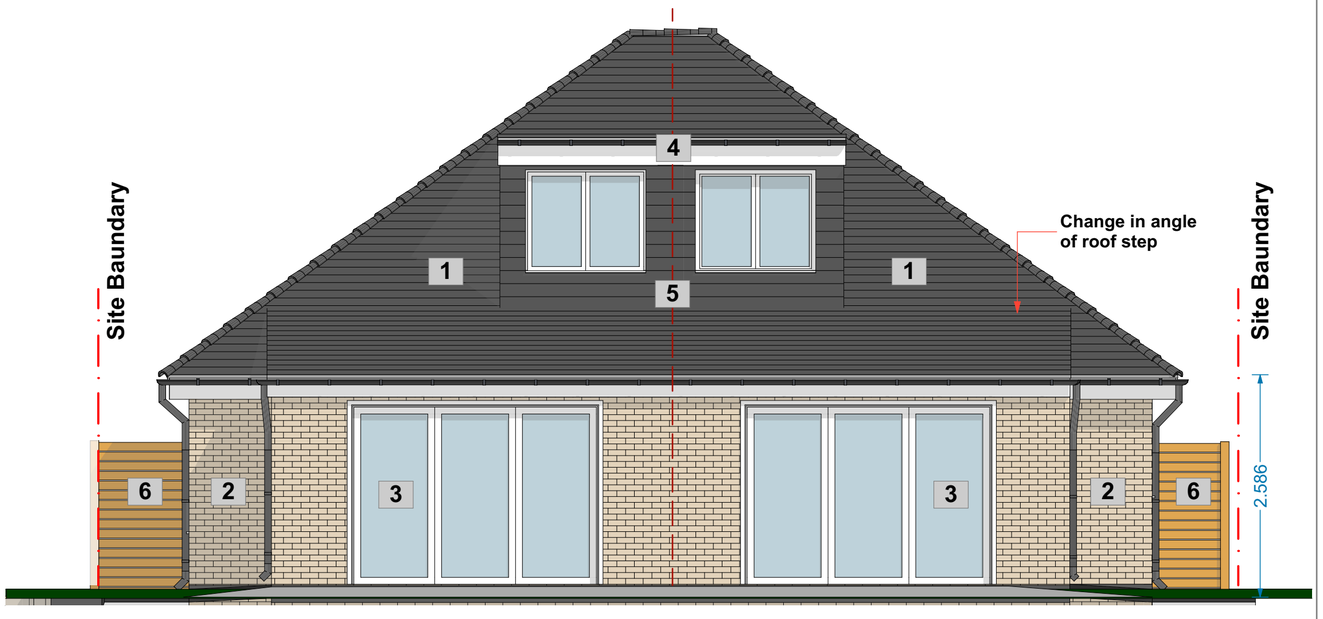

Proposed Rear Elevation 1:50

PROPOSED MATERIALS

1 ROOF TILES
Marley Ludlow Plus Interlocking Concrete Roof Tiles

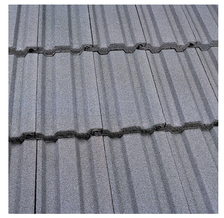

2 FACING BRICKS
Stratford Weathered Imperial Stock Yellow Brick



3 DOOR & WINDOWS
white ALUMINIUM
WINDOWS 58BW Casement and
DOORS 58BD Entrance
BI-FOLD DOORS BSF70 Bi-fold
refer to attached brochure.
https://www.window-warehouse.co.uk/wp-content/uploads/2017/08/AluK-Trade-residential-brochure-2017.pdf



4 GRP Fibreglass Dormer Roofs



5 Dormer Hanging Tiles
Marley Plain Concrete Tile - Smooth Grey



6 Timber Fence and Door

Fencing- Sides & Rear elevation of both gardens
Shown in Blue line - Treated wood closeboard fence
Fence height 1.8M with 300mm Trellis on top
as per planning approval



Fencing- Front elevation
Fence height 1.0M as per planning approval
Shown in Yellow line - Treated wood closeboard fence



7 Grey Permeable Block Paving

Driveway Surface
Permeable Driveway
Marshalls Drivesett Argent Priora
Pack (240x160mm / 160x160mm)
Colour: Pennant Grey



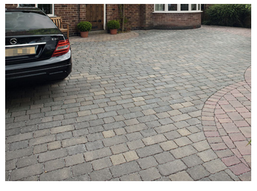

Front of House - Pathways &
Steps to Front doors

Permeable Driveway
Pack (240x160mm / 160x160mm) Colour: Harvest



COPYRIGHT: The contents of this drawing may not be reproduced in whole or in part without express written consent of ARKS Design Studio Limited.

Drawings to be read in conjunction with relevant drawing and specs. Any discrepancies are to be pointed to the Agent/Engineer/Contractor. The agent is not liable for any faults not raised.

PLANNING ISSUE
Scale: 1:50.42, 1:50, 1:164.54@A2 Date: JAN 2021

Project Title:
PROPOSED DEVELOPMENT
AT LAND ADJACENT TO
1 POPULAR AVENUE, WEST DRAYTON,
UXBRIDGE, UB7 8LE

Drawing Title:
PROPOSED ELEVATIONS

Project no: **2101001**
Drawing no: **PLC-05**
Revision: **C**

Revision	Detail	Date:

ARKS Design Studio architectural services
First Floor 13 Clements Court,
13-14 Clements Lane,
Ilford, Essex, IG1 2QY

E.mail:
contact@arkssdesign.co.uk
Tel: 0208 0905070
Mob: 078 2555 7465