© 2021 ARKSDesign Studio Limited

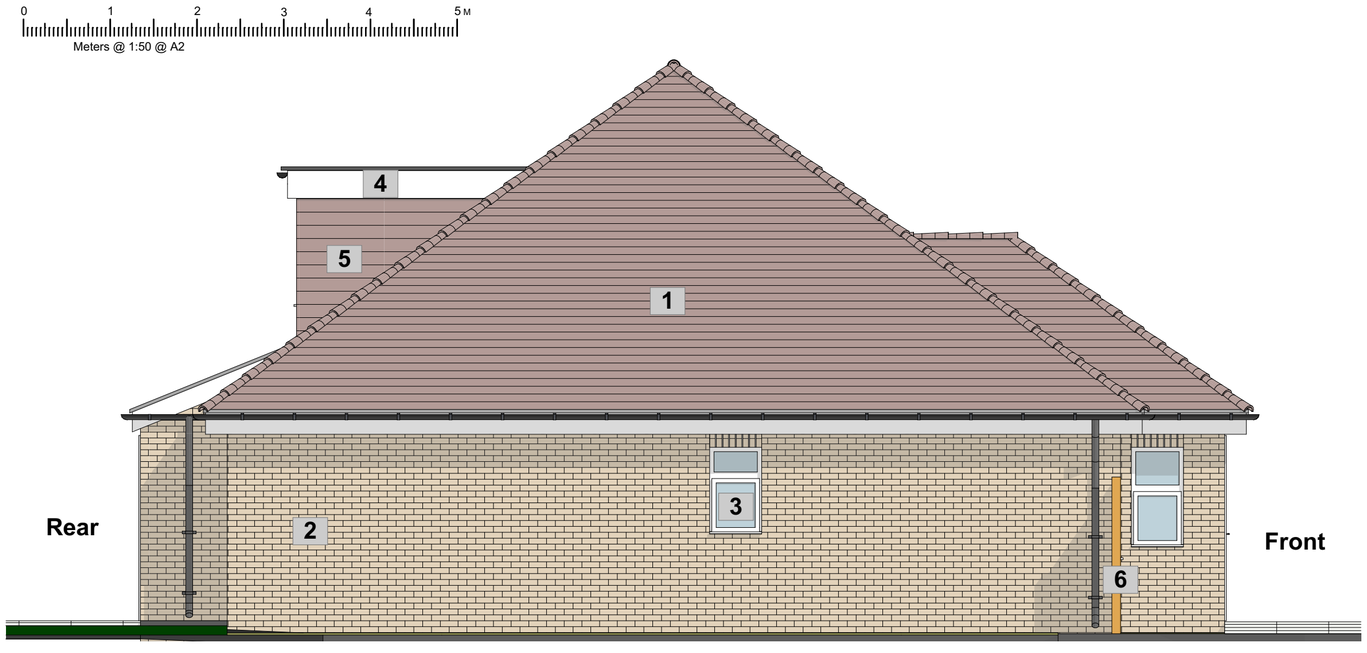

Proposed Side Elevation 1:50

7 PATIO TILES

Bradstone, Natural Limestone Paving Azure



8 SECURE CYCLE STORAGE

https://www.trimetals.co.uk/product/metal-bike-storage/



9 VELUX Roof Window

https://www.velux.co.uk/products/roof-windows/integra-top-hung#INTEGRA%C2%AE



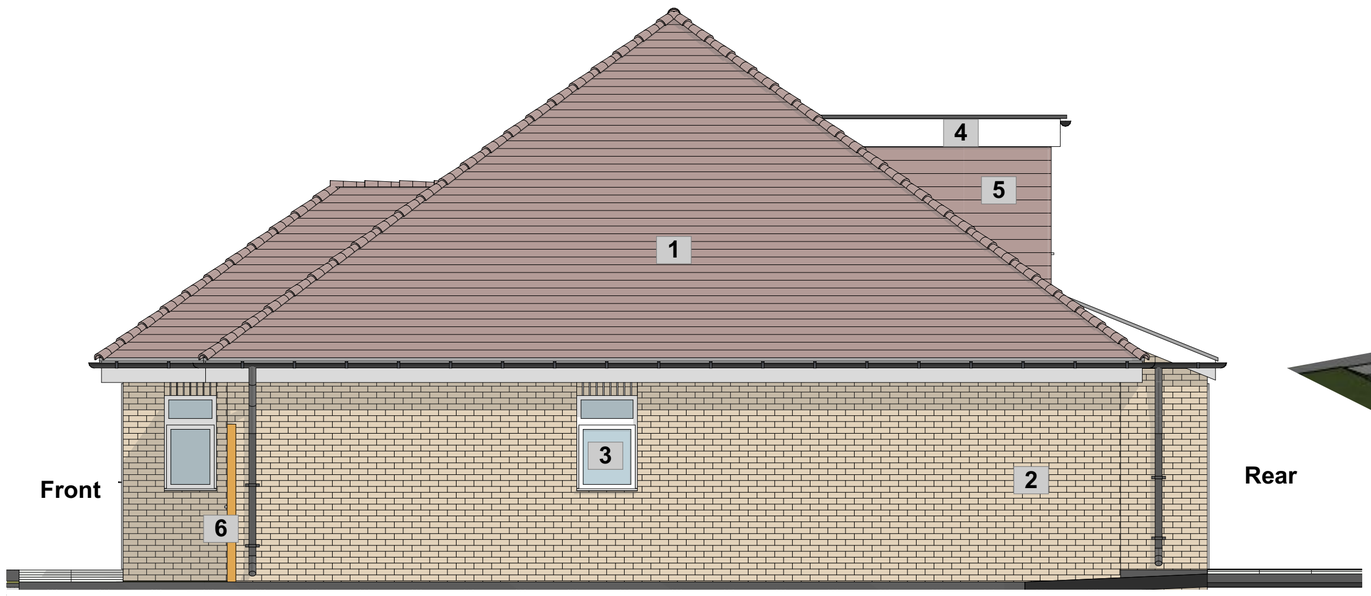

Proposed Side Elevation 1:50



PROPOSED 3D

COPYRIGHT: The contents of this drawing may not be reproduced in whole or in part without express written consent of ARKS Design Studio Limited.

Drawings to be read in conjunction with relevant drawing and specs. Any discrepancies are to be pointed to the Agent/Engineer/Contractor. The agent is not liable for any faults not raised.

BUILDING REGULATION ISSUE

Scale: 1:50@A2 Date: JAN 2021

Project Title:
PROPOSED DEVELOPMENT
AT LAND ADJACENT TO
1 POPULAR AVENUE, WEST DRAYTON,
UXBRIDGE, UB7 8LE

Drawing Title:
PROPOSED ELEVATIONS & 3D VIEWS

Project no: **2101001**

Drawing no: **PLC-06**

Revision:

Revision	Detail	Date:

ARKS Design Studio architectural services
1-4 The Parade, Monarch Way,
Ilford, Essex, IG2 7HT
www.arksdesign.co.uk

E.mail:
contact@arkssdesign.co.uk
Tel: 0208 0905070
Mob: 078 2555 7465