

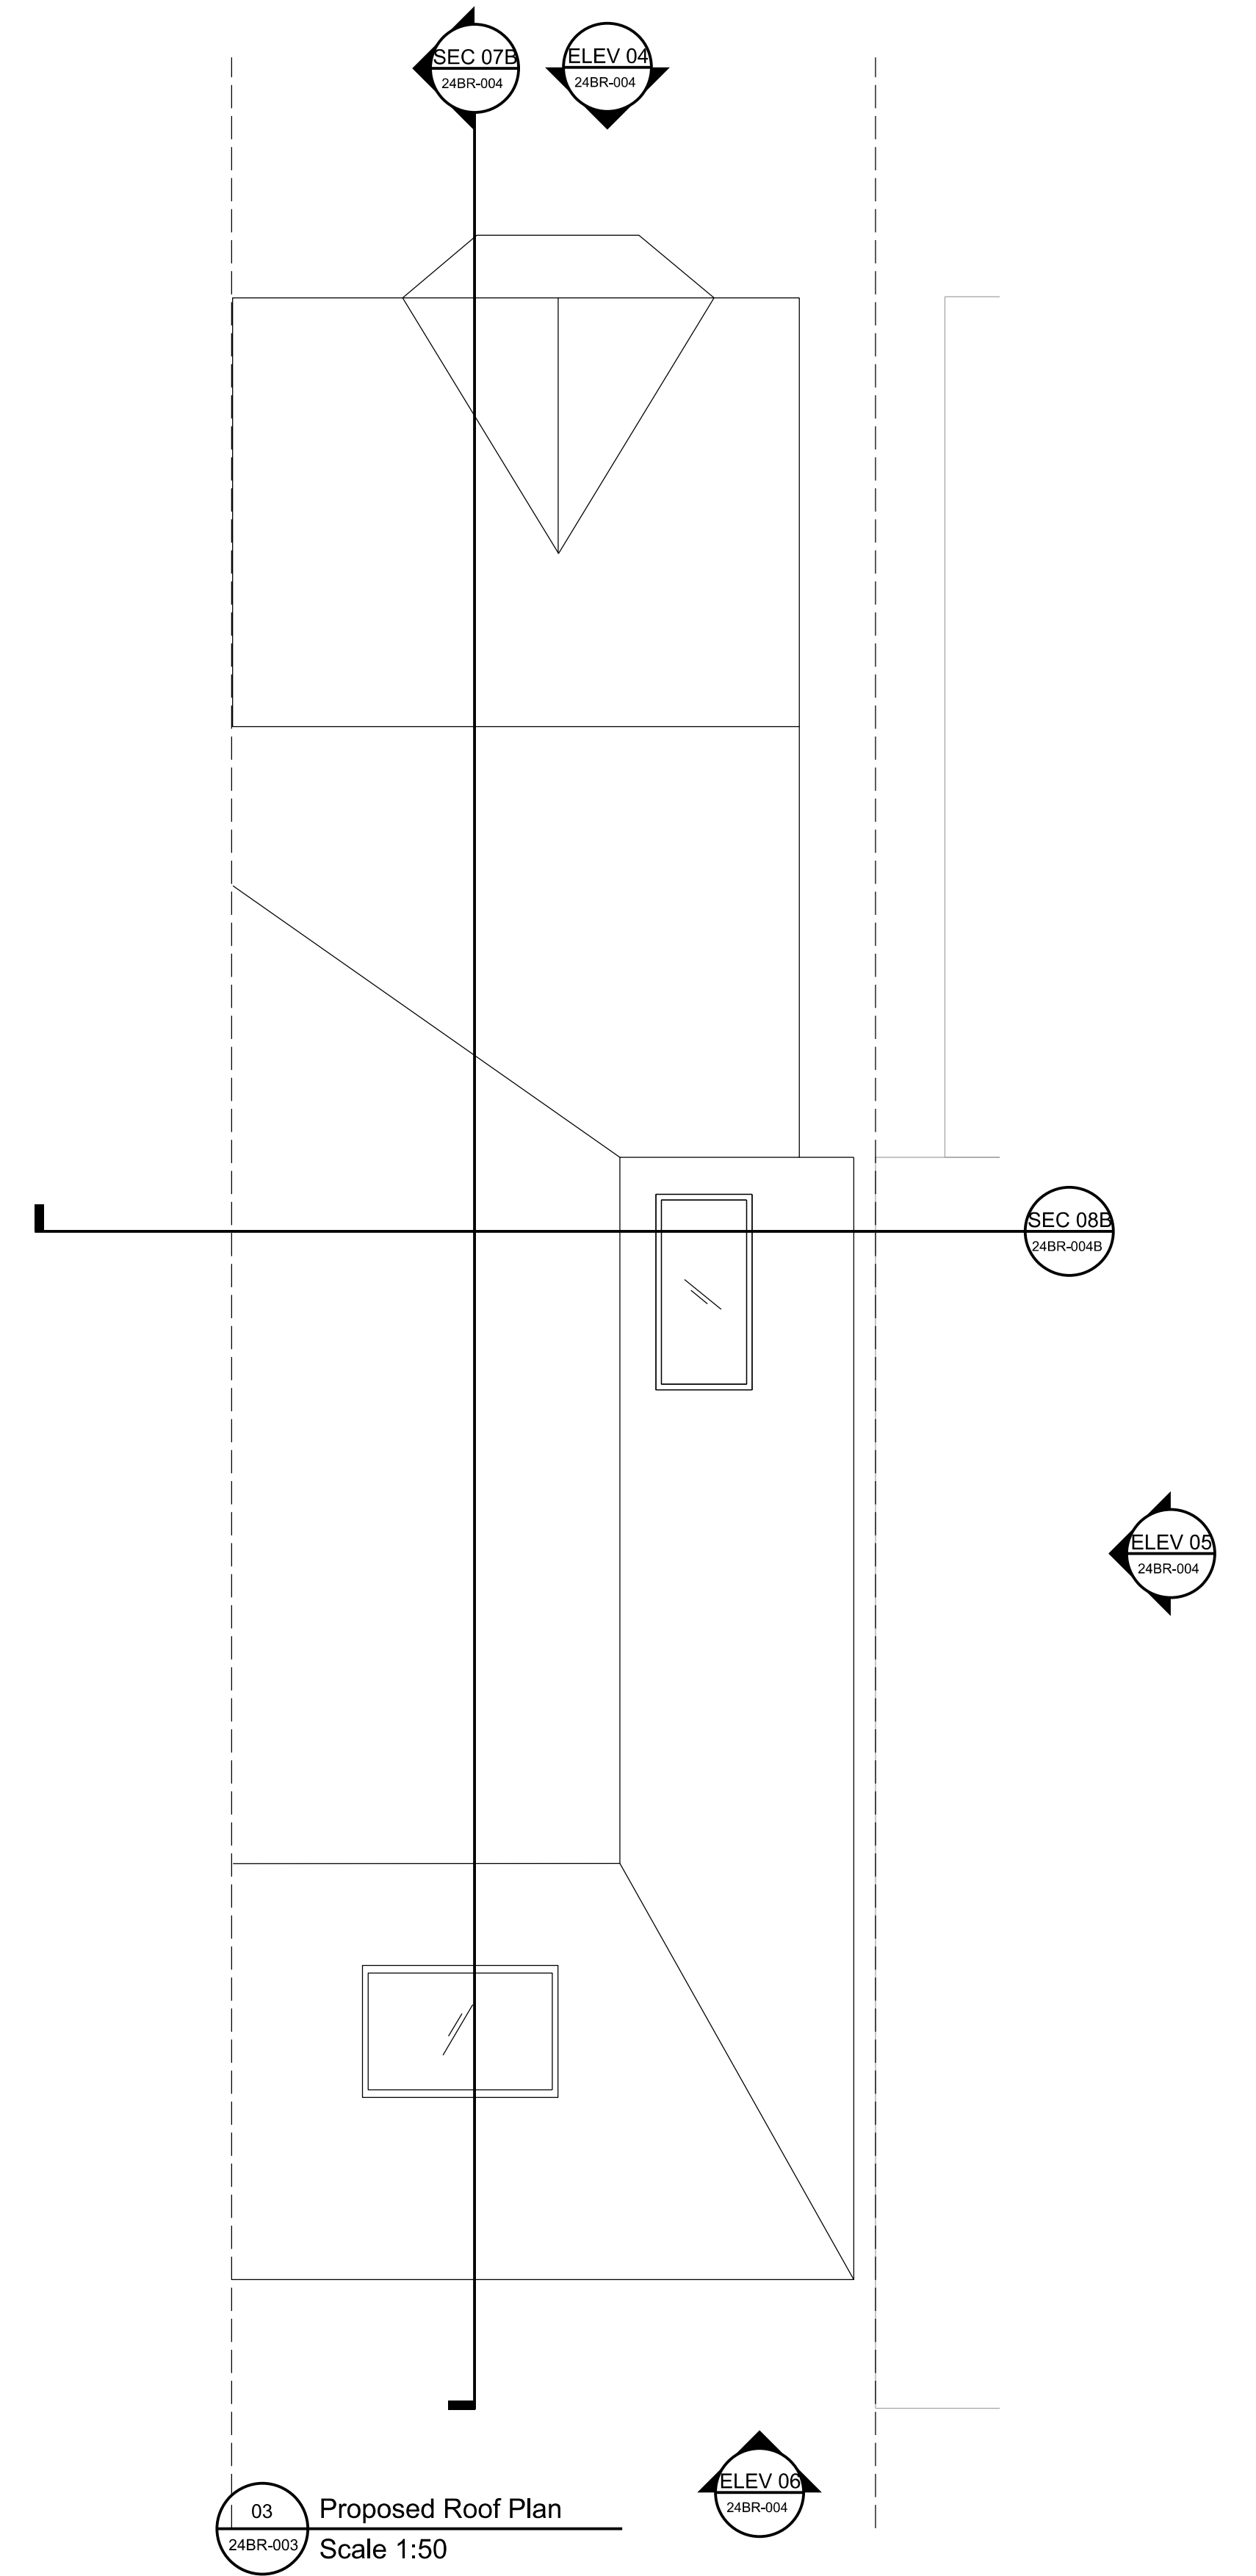
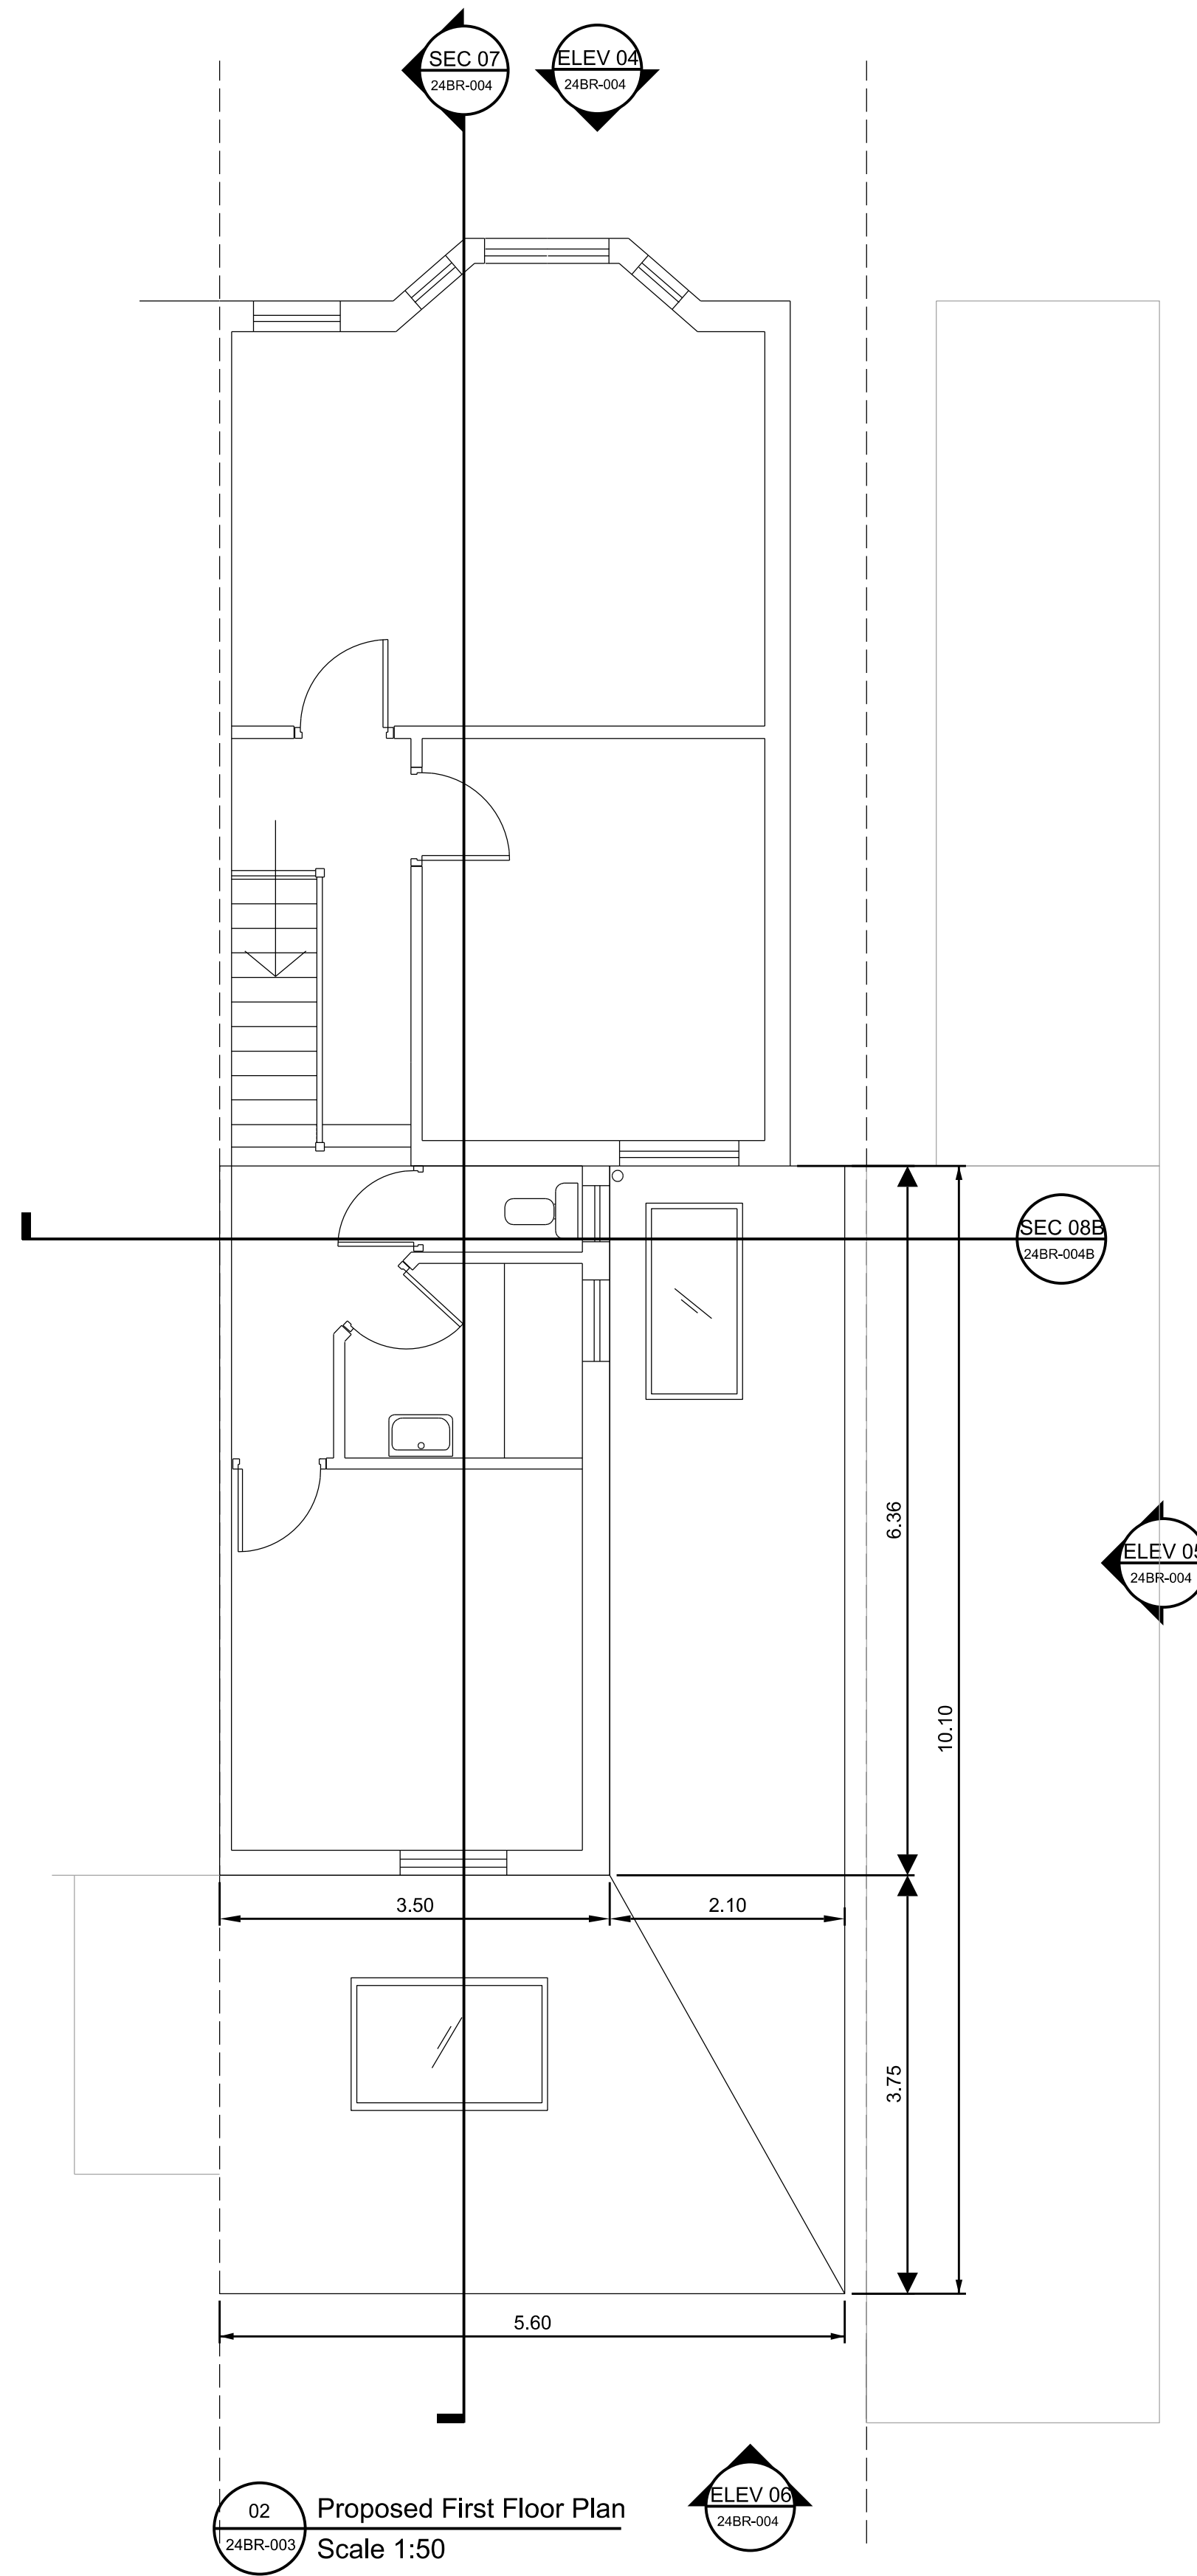


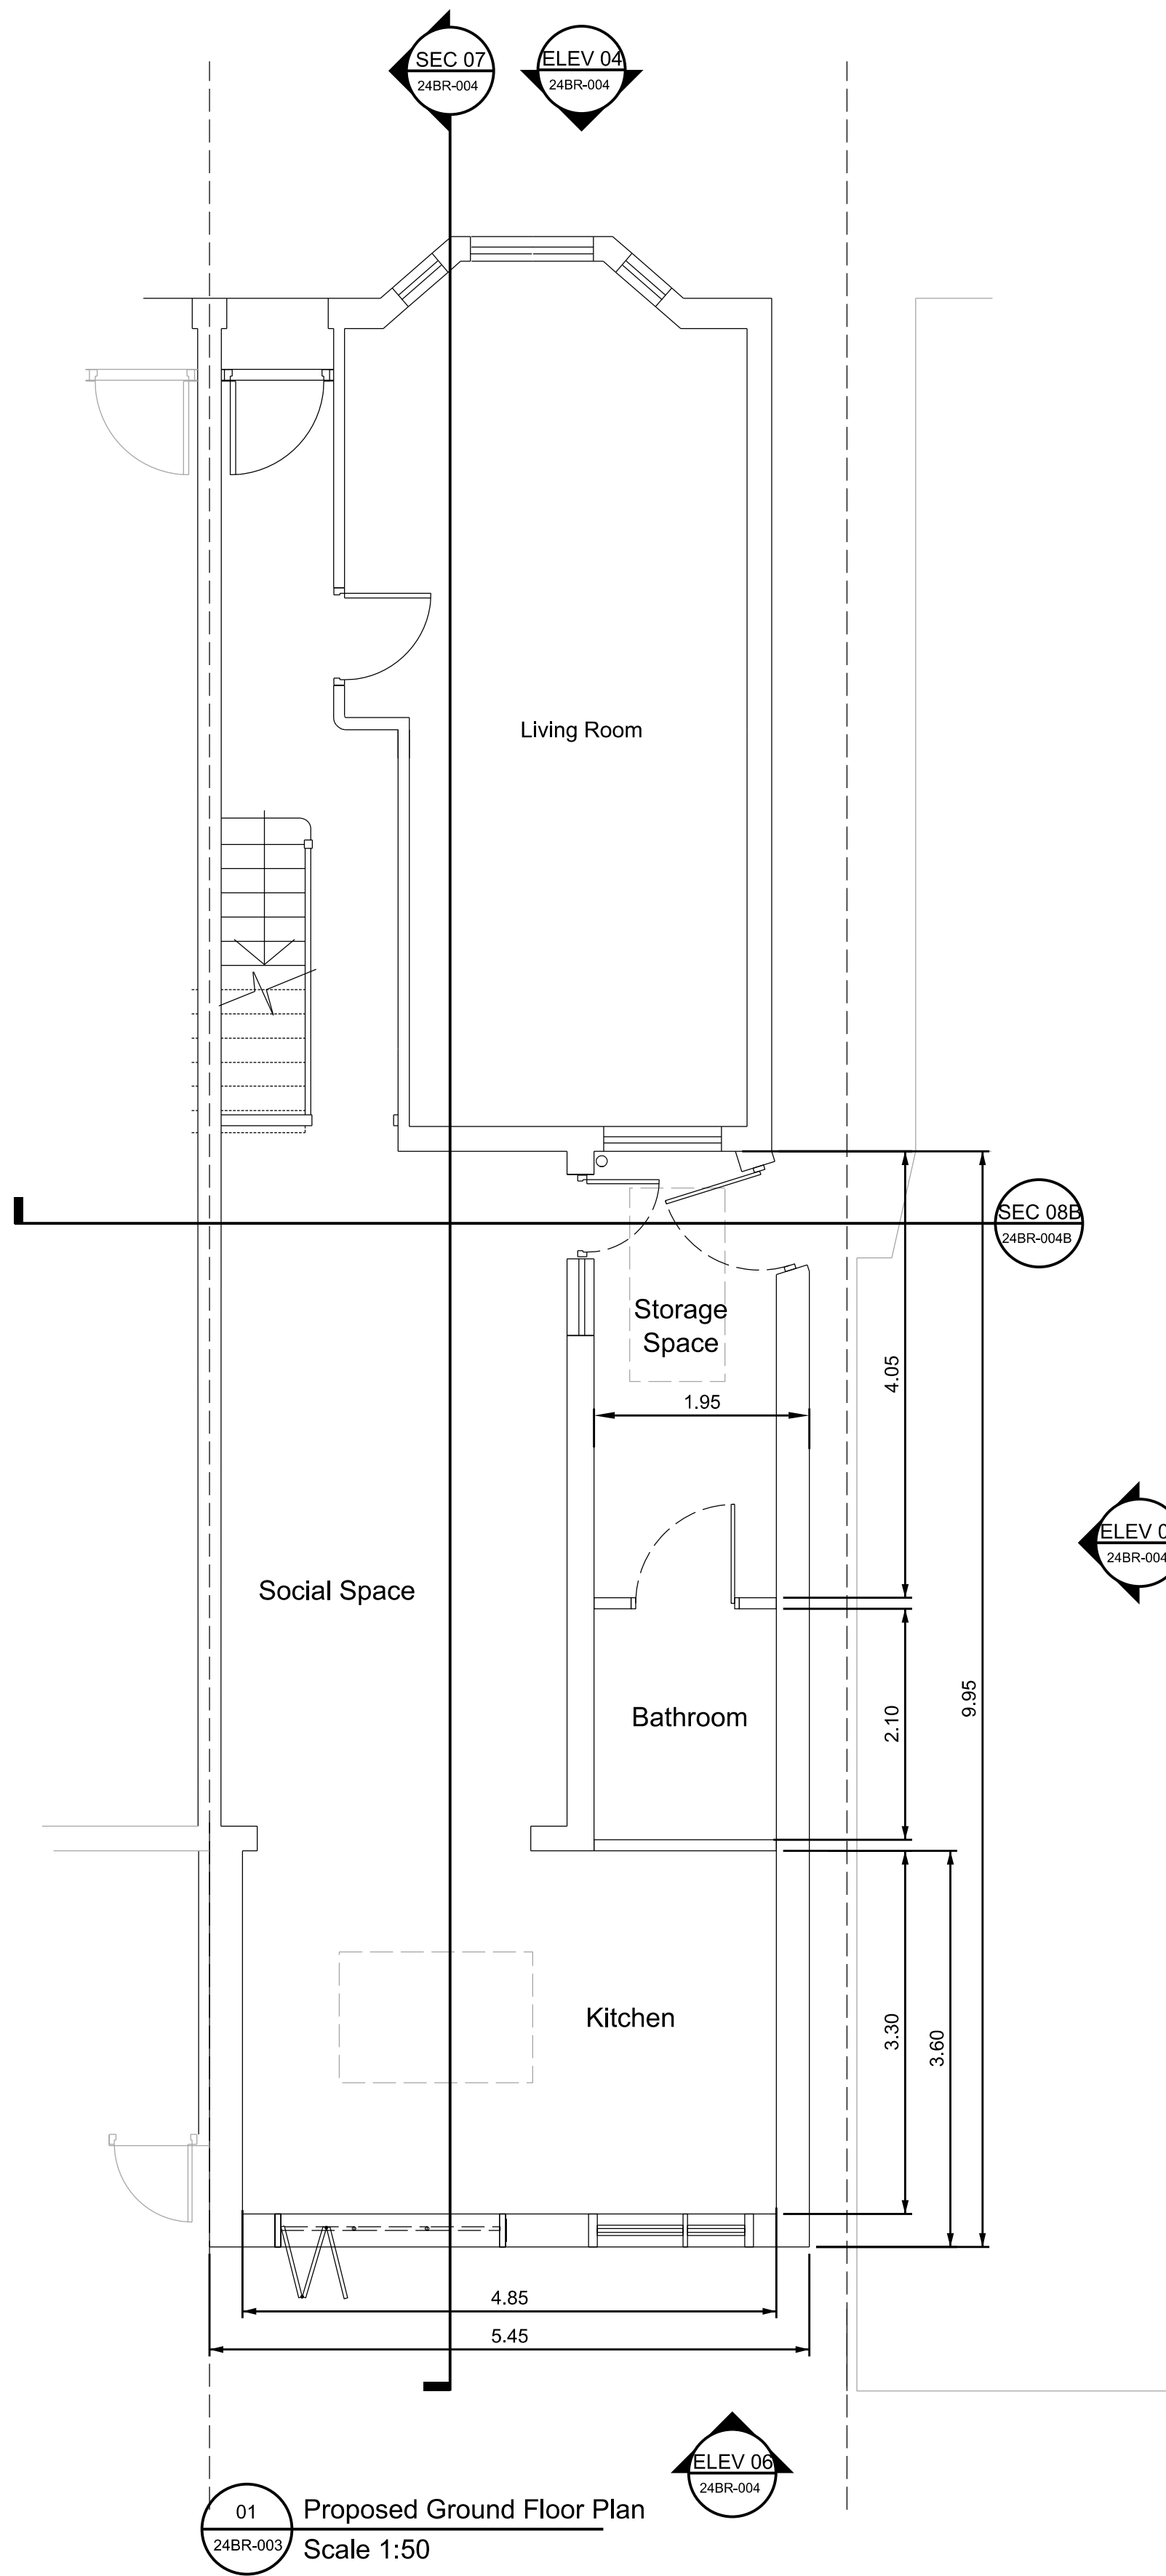

TO BE PRINTED IN A1

1. Dimensions should not be scaled from the drawings where accuracy is essential.
2. Details dimensions and levels to be checked on site by builder prior to commencement of works. Any works commenced prior to all necessary local authority approvals are entirely at the risk of the owner & builder.
3. Structural, Mechanical, Electrical, Drainage and HVAC details to be confirmed at building control stage.
4. All materials are to be used in accordance with the manufacturers' guidelines and all relevant British Standards Codes of Practice & Regulation 7 of Building Regs.
5. All works are to be carried out in accordance with Local Authority requirements.
6. Thames Water Authority permission to be obtained if building over or adjacent to sewers within 3 metres.
7. No part of the extension to project into adjoining boundary lines.

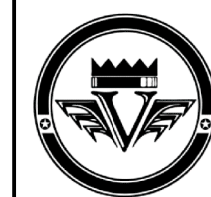

Drawings
Provided by:
VR INNOVATION

s.vana@vr-innovation.co.uk

Location:
24 Brandville Road, West Drayton, UB7 9DA

Project Title :
Single Storey Side / Rear Extension
Proposed Plans

Scale:
1:50 @ A1

Drawing and CAD file No :
24BR-003

P02 - 05/02/21

Rev. Date