




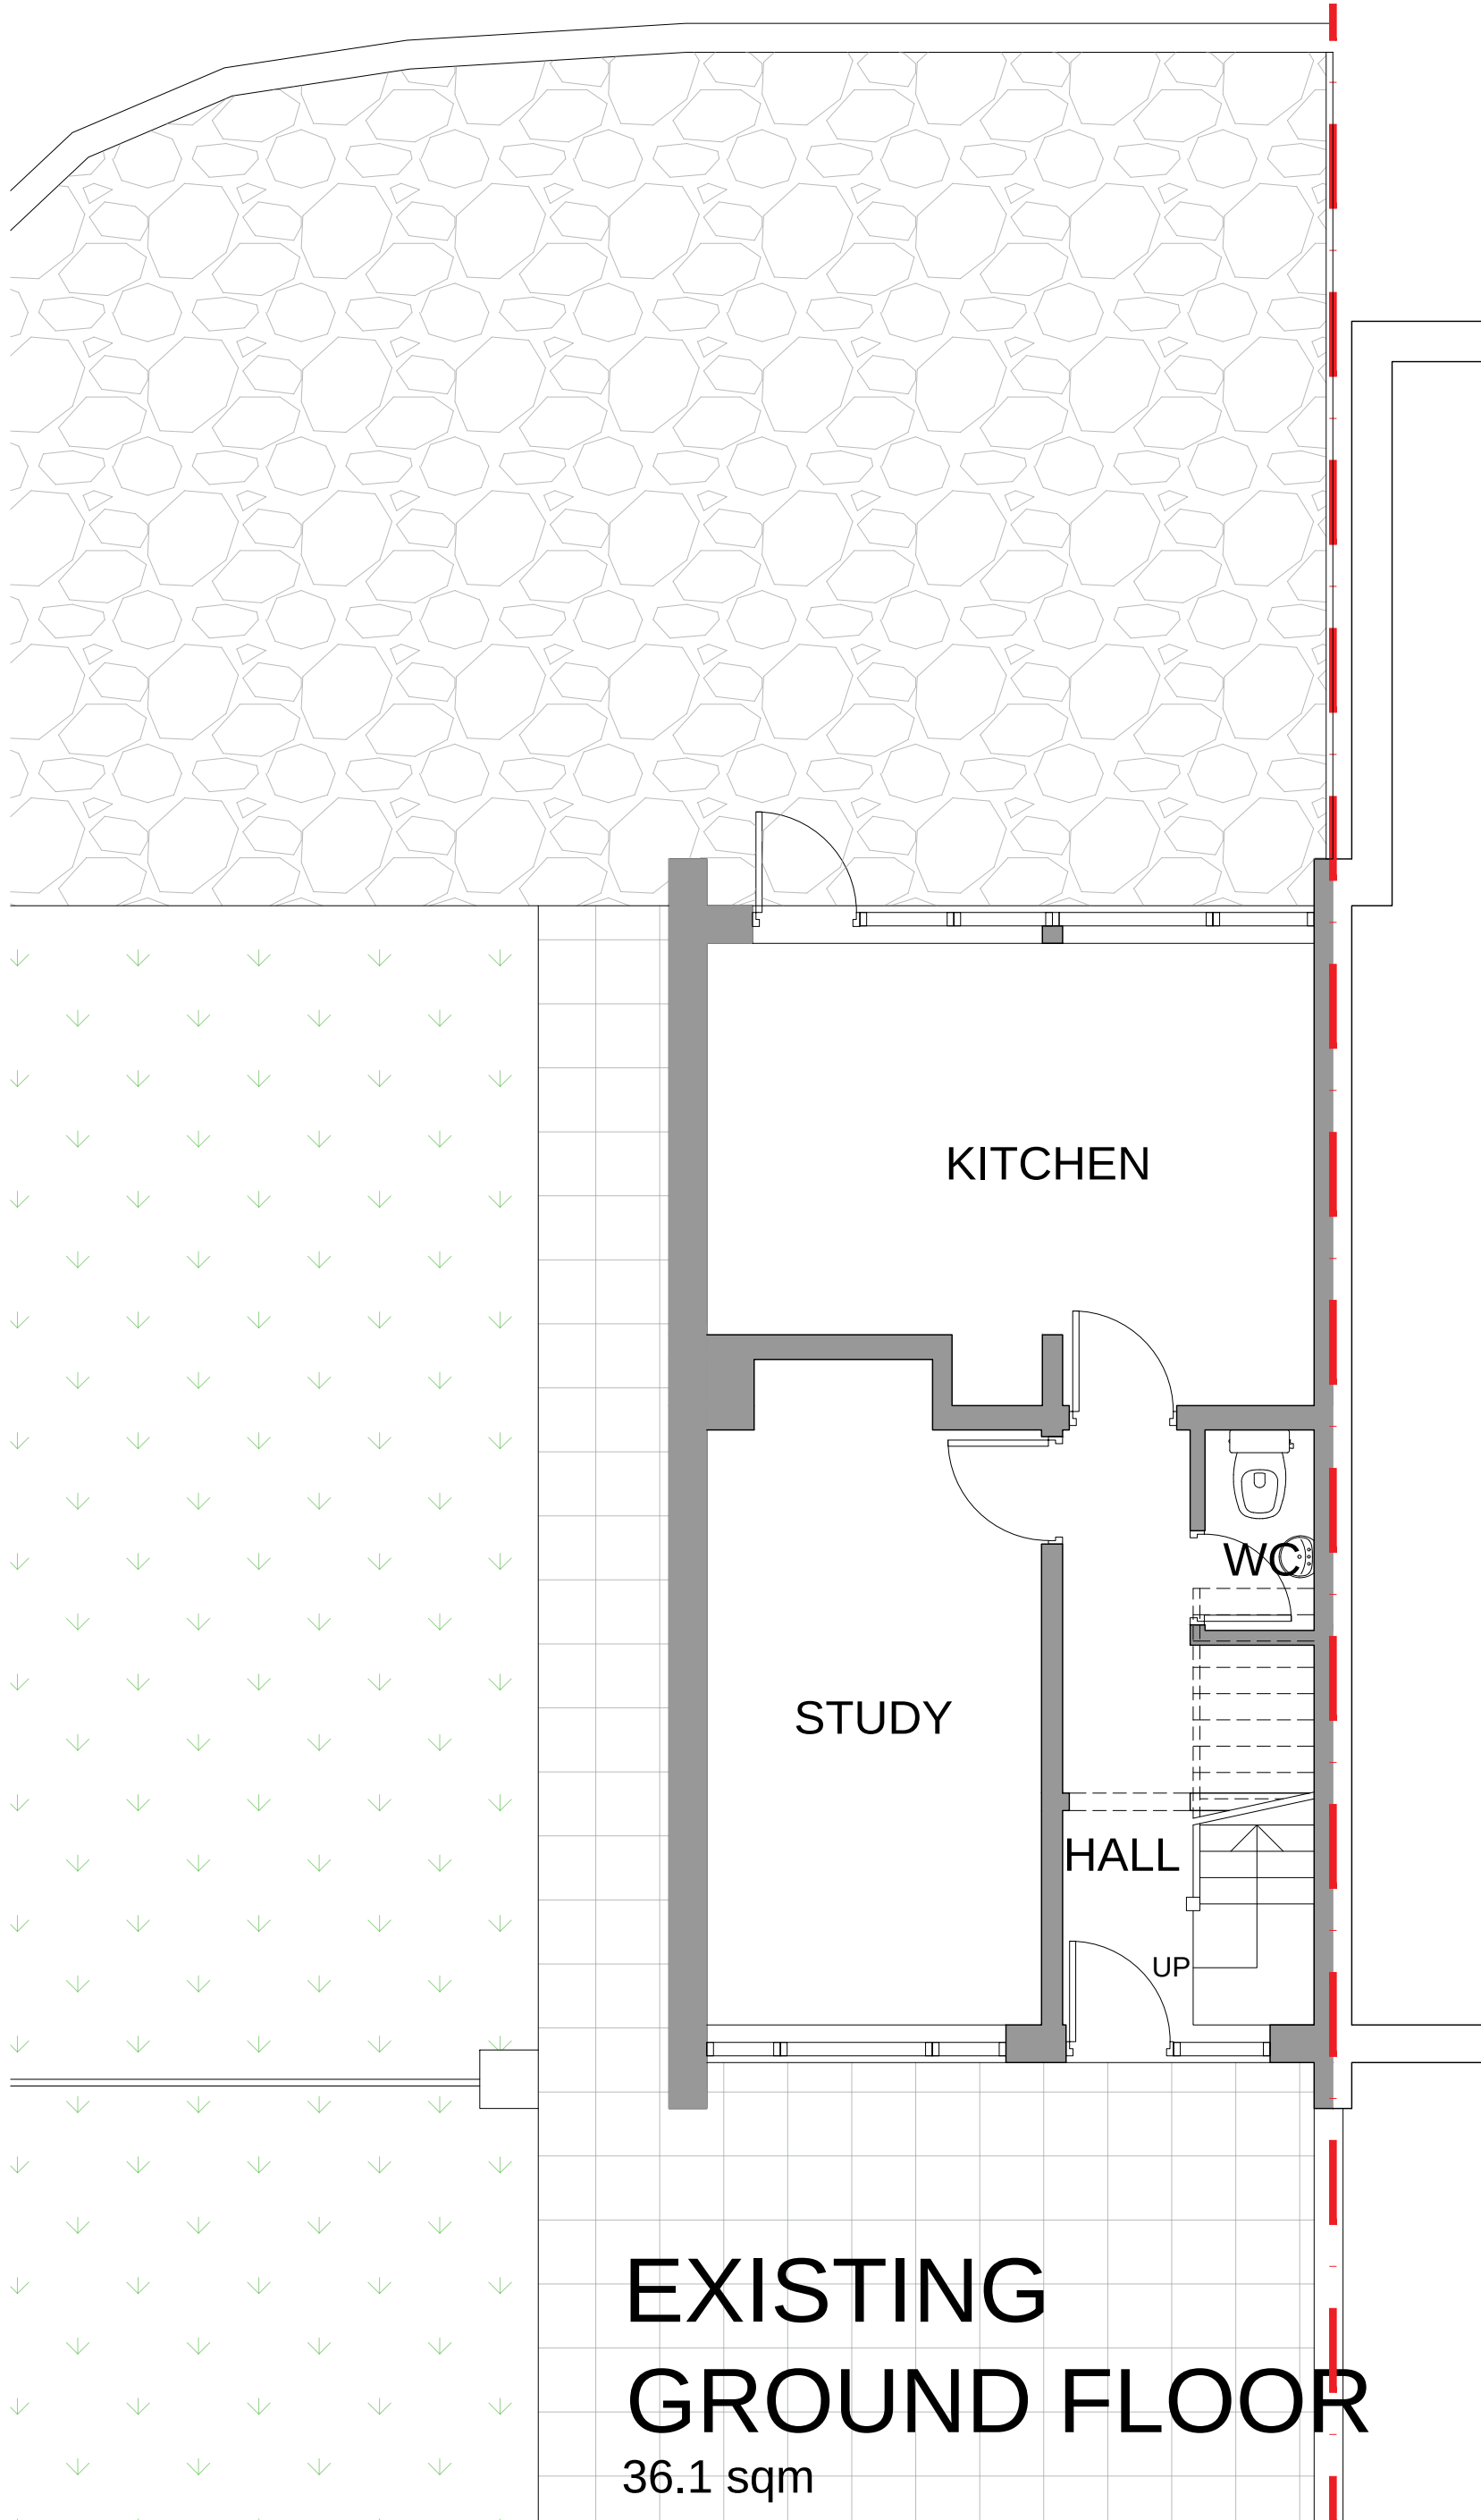

36.1 sqm

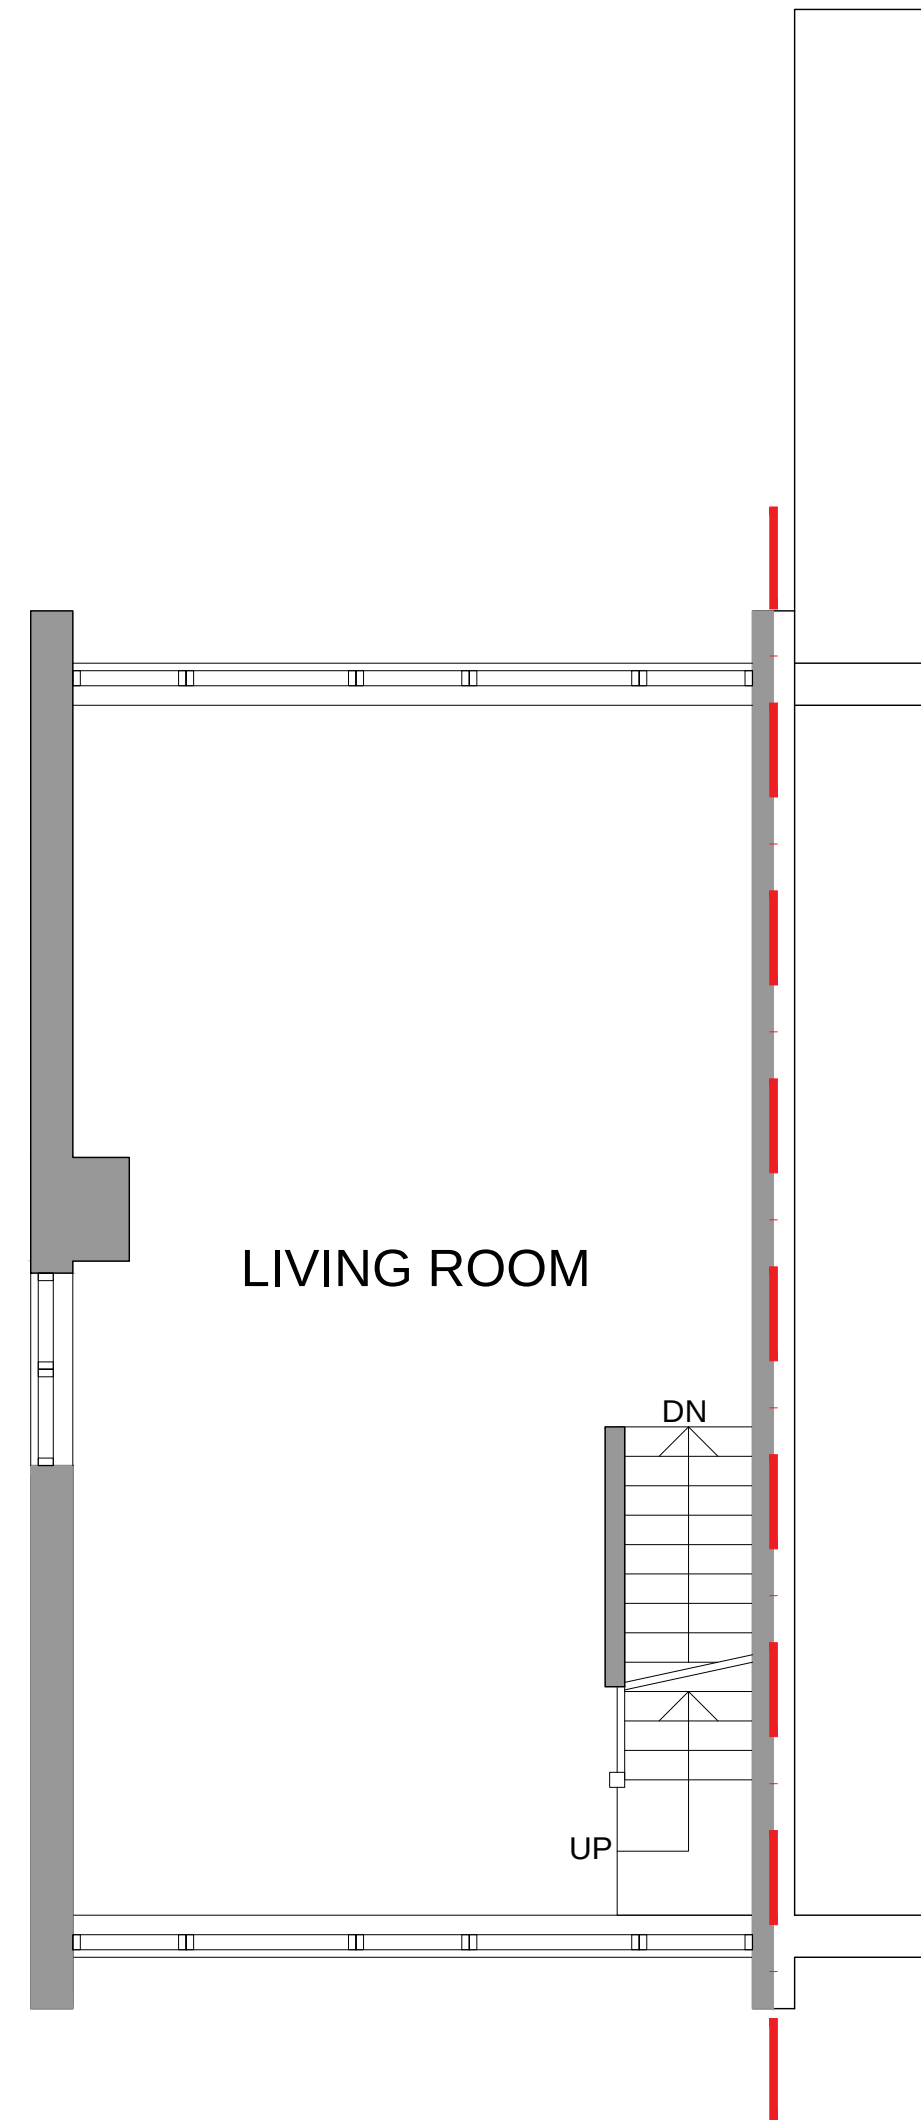

36.1 sqm

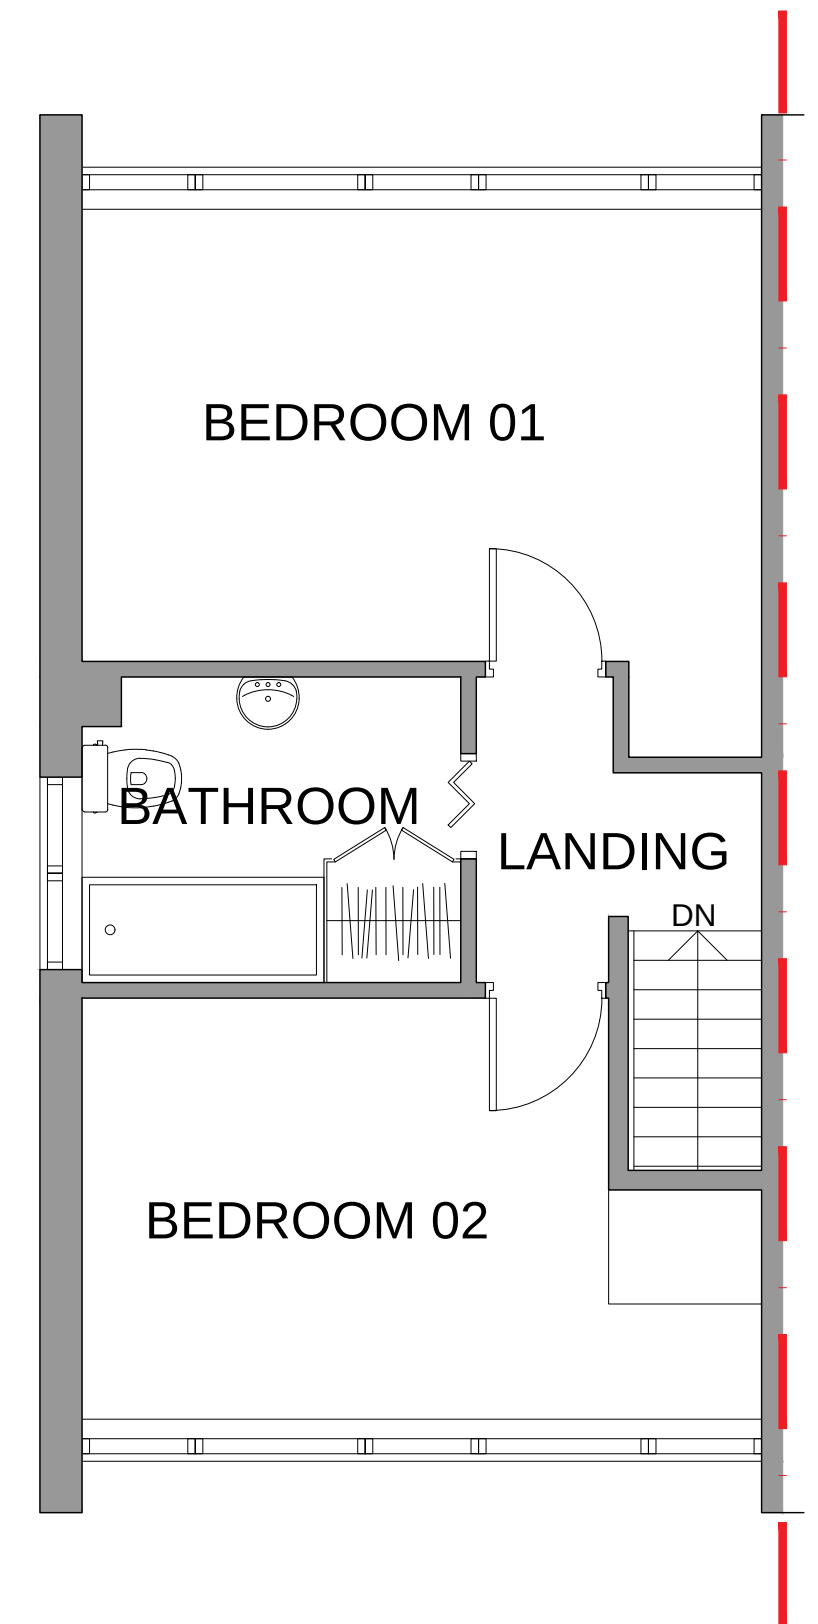

36.25 sqm

P R Architecture Ltd.
Chartered Architect

120, Pinner Road, Harrow, HA1 4JD.
Tel: 0208 357 2304