


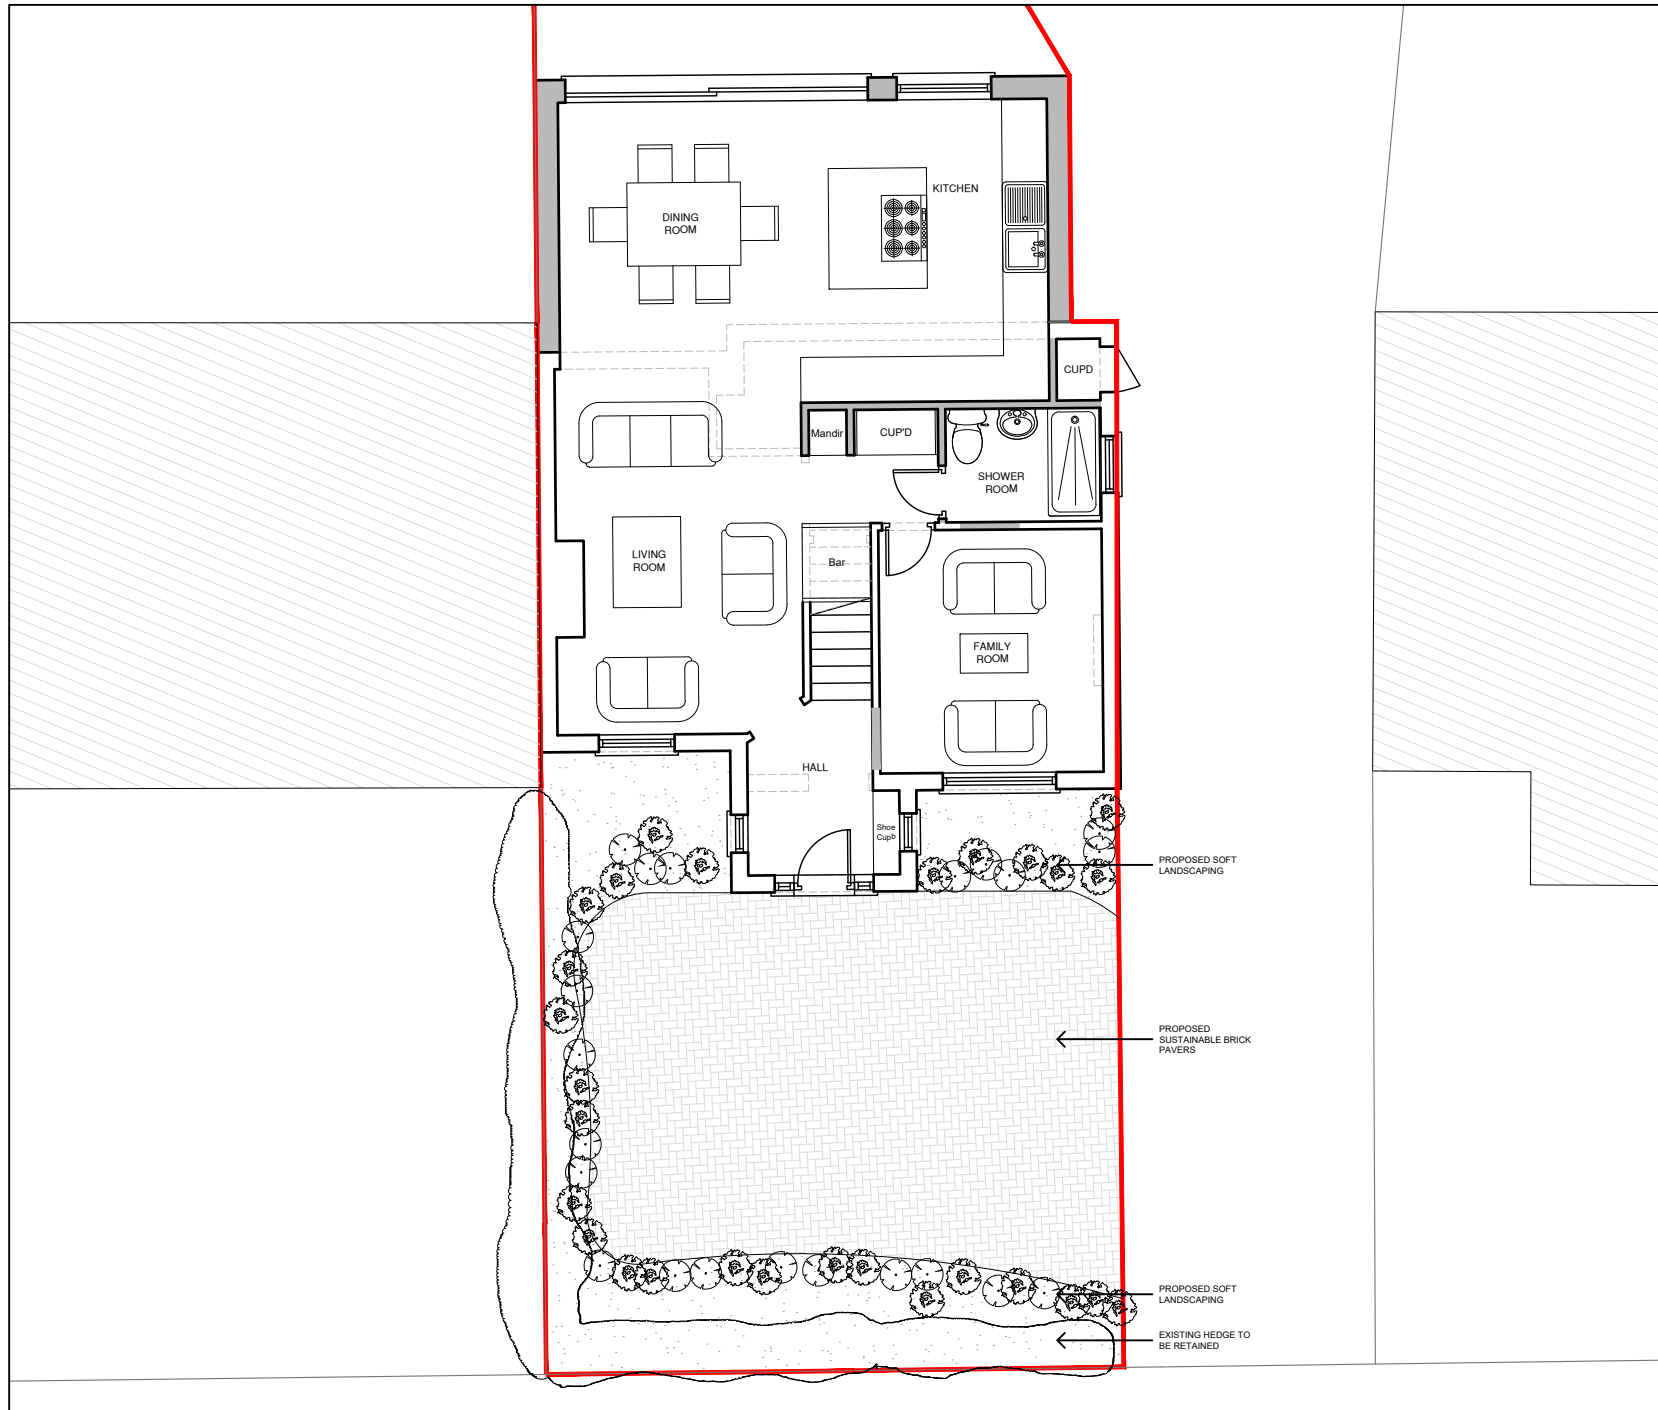

PROPOSED BLOCK PLAN

Rev.	Date	Description	Init.
-	-	-	-

Client

MRS A CHAUDHARY

Project Title
**PROPOSED EXTENSIONS & ALTERATIONS TO
 EXISTING DWELLING**
 74 ADDISON WAY, NORTHWOOD, HA6 1SZ

Drawing Title

PROPOSED BLOCK PLAN

Cad File	Sheet Size	Scale
P101	A4	1:100
Drawn by	Drawing Date	Approved by
BR	AUG.2020	-
Project No.	Drawing No.	Revision
0190	P103	-

//BR ARCHITECTURE

This drawing is property of BR Architecture © and must not be copied or otherwise reproduced. All dimensions must be checked on site before commencing work. No dimensions to be scaled from this drawing. This drawing was produced using AutoCad 2010.

PLANNING ISSUE