


THIS DRAWING MUST NOT BE USED FOR PURPOSES OTHER THAN THAT FOR WHICH IT IS PROVIDED.
IT IS SUPPLIED WITHOUT LIABILITY FOR ANY ERRORS OR OMISSIONS
~~DO NOT SCALE FROM THIS DRAWING.~~ ALL DIMENSIONS TO BE CHECKED ON SITE. ALL DRAWINGS SUBJECT TO STATUTORY AUTHORITY APPROVAL
THIS DRAWING IS PROTECTED UNDER COPYRIGHT AND AT NO TIME SHOULD ANY PORTION OF THIS DRAWING BE REPRODUCED OR COPIED WITHOUT THE PERMISSION OF ARCHITECT (DESIGN COPYRIGHT ACT 1968)

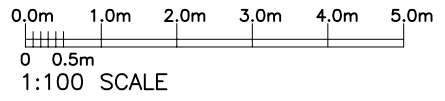


THIS DRAWING TO BE READ IN CONJUNCTION WITH NOTES AND DETAILS ON DRG. BHA/N/P1, P2

57 BURNHAM AVENUE,
ICKENHAM, UB10 8RT
GROUND, FIRST & ROOF PLANS,
AND SIDE & REAR ELEVATION OF
EXISTING FAMILY DWELLING
for
Mr & Mrs N. NAYAR


Magan D.Solanki,
magansolanki@hotmail.com
Tel:- 07903 157 689

SCALE	1:100 @A3	Dwg.No. (A3)	A
DATE	OCT 2019	BhA/N/P1	


REV	DATE	DETAILS
A	04.11.	SITE BOUNDARY CLARIFIED

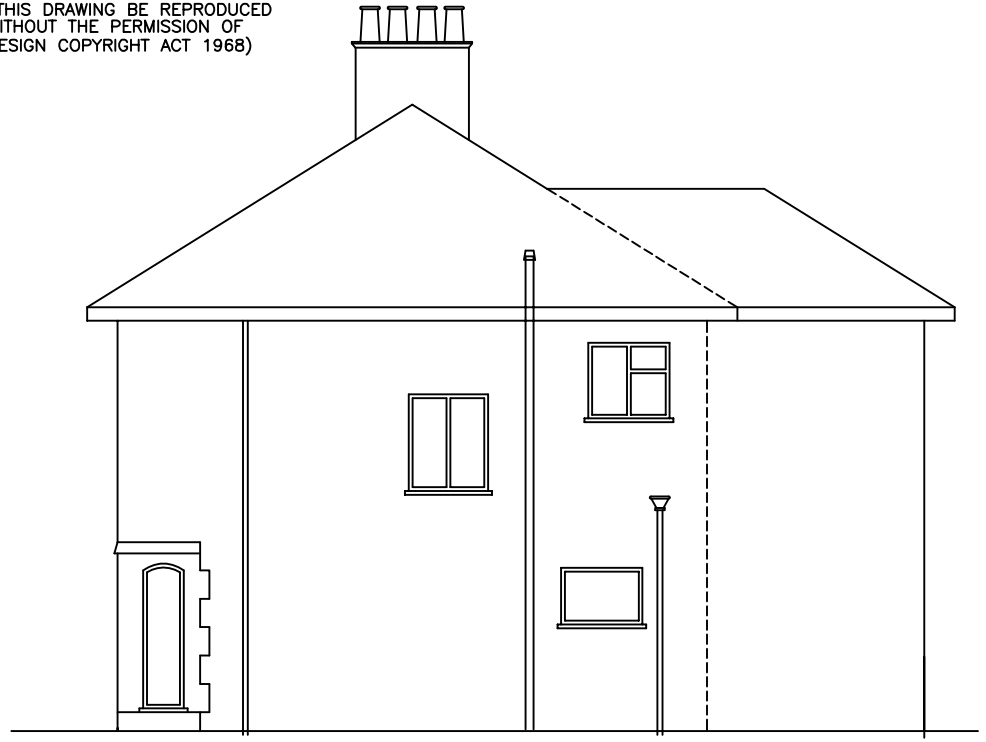


SIDE ELEVATION

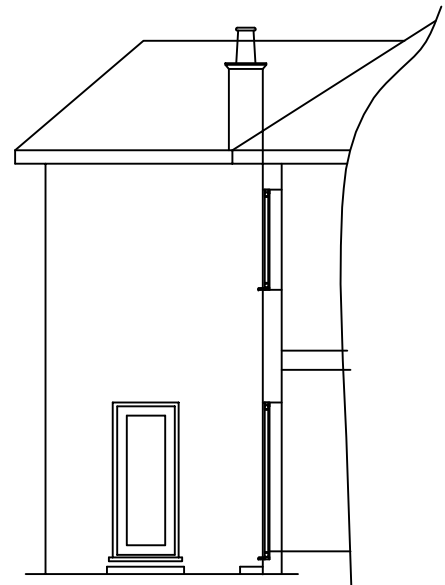


SIDE VIEW S-S

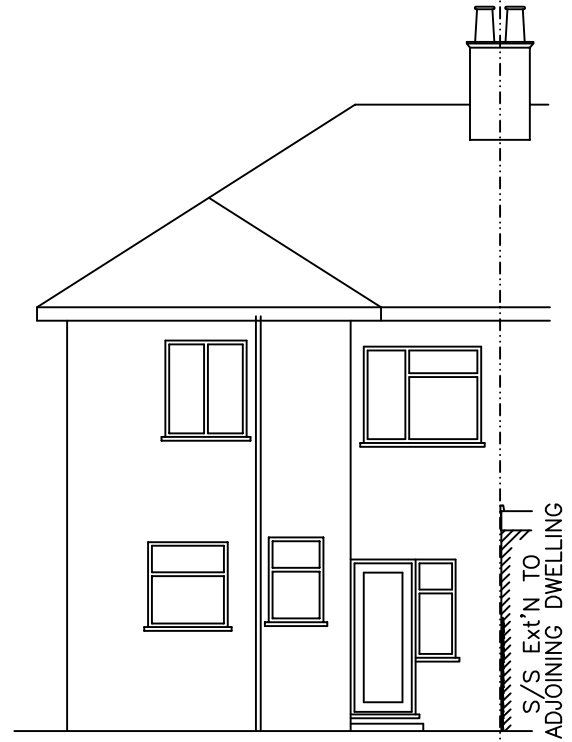


REAR ELEVATION

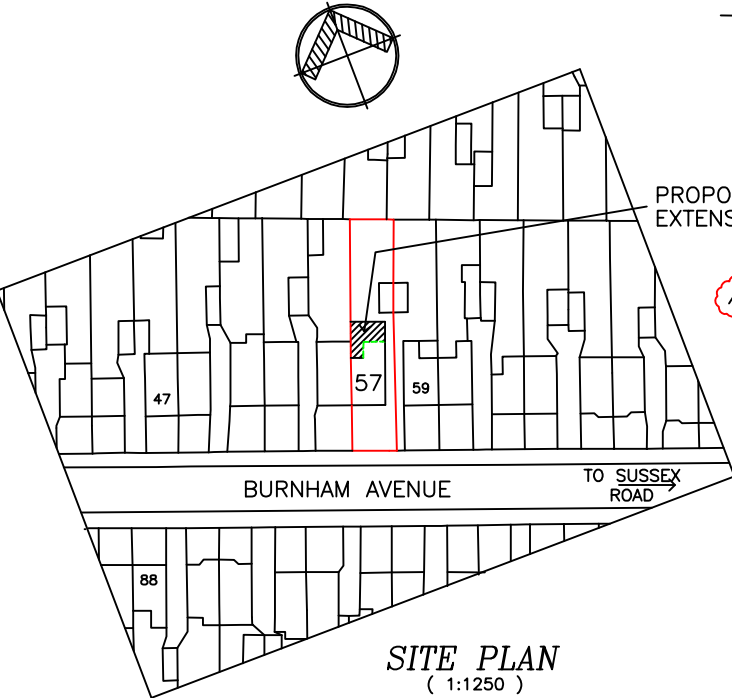


SITE PLAN
(1:1250)

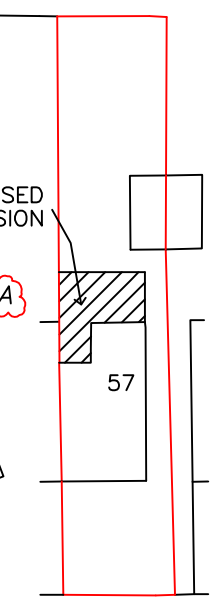


BLOCK PLAN
(1:500)

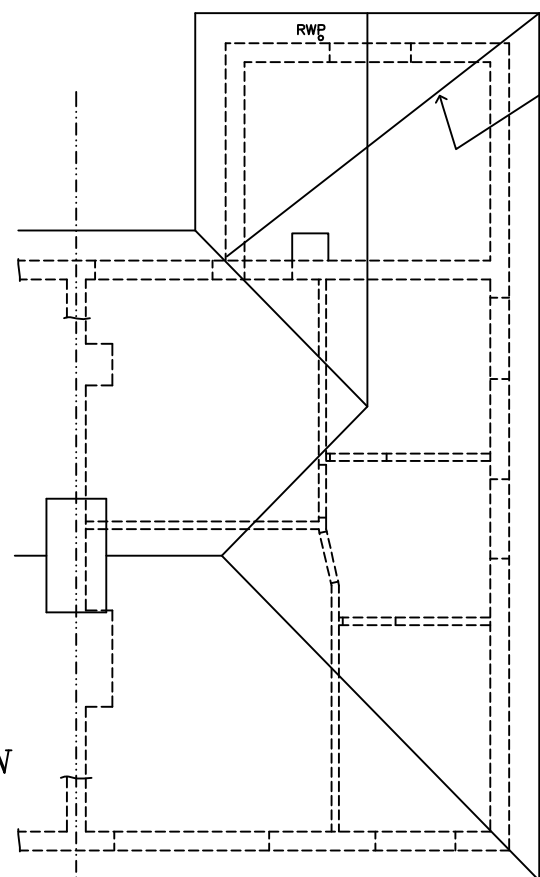

ROOF PLAN

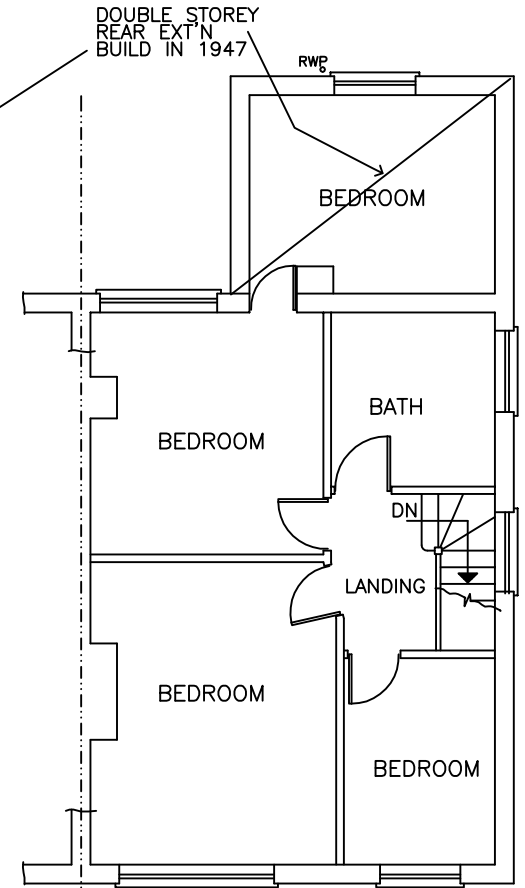

FIRST FLOOR PLAN

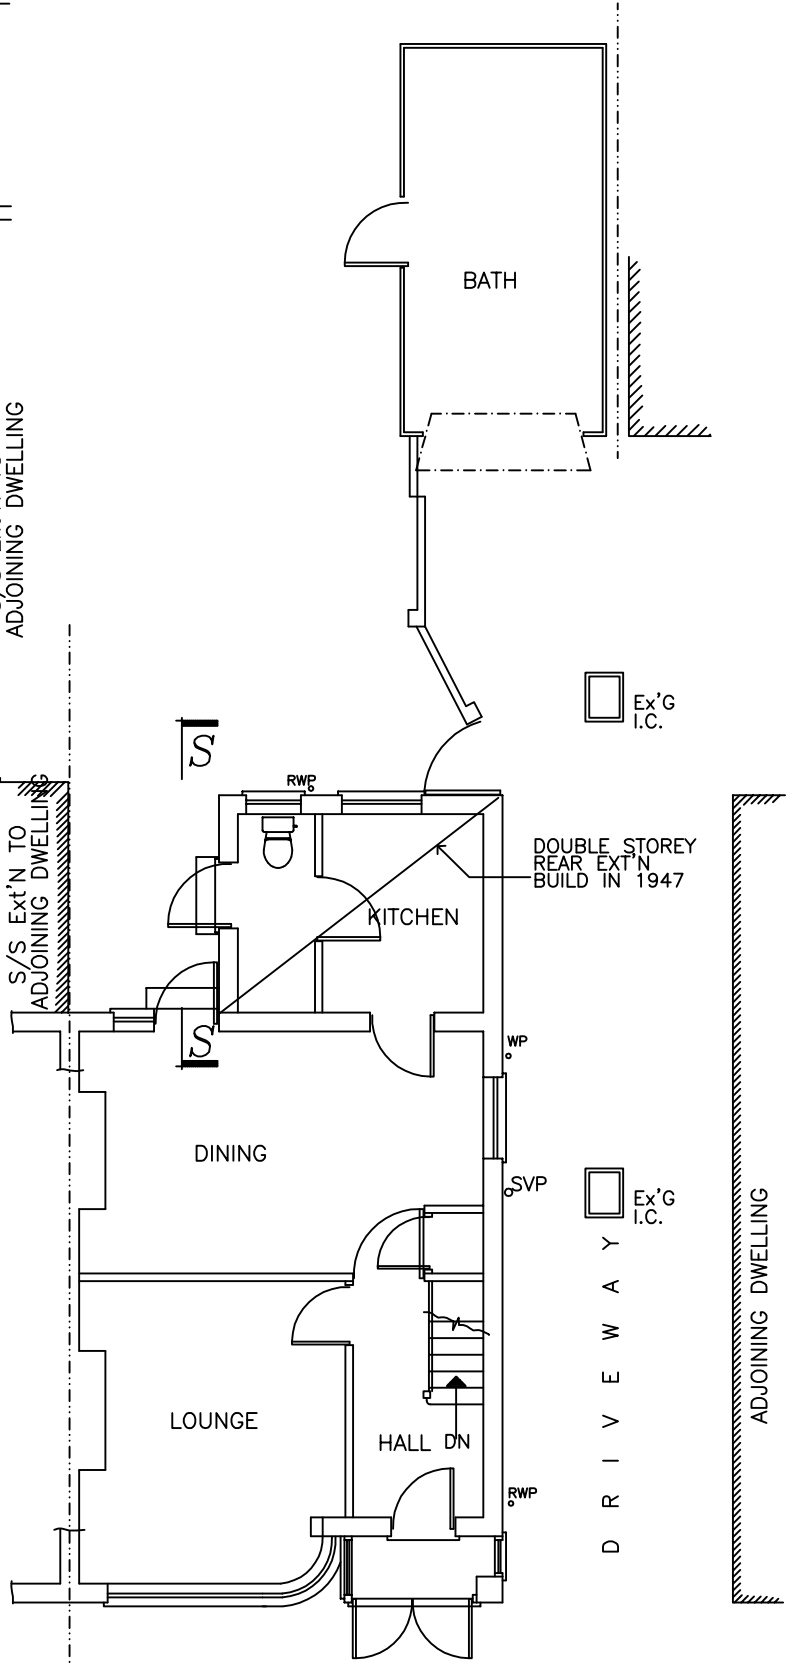

GROUND FLOOR PLAN

