


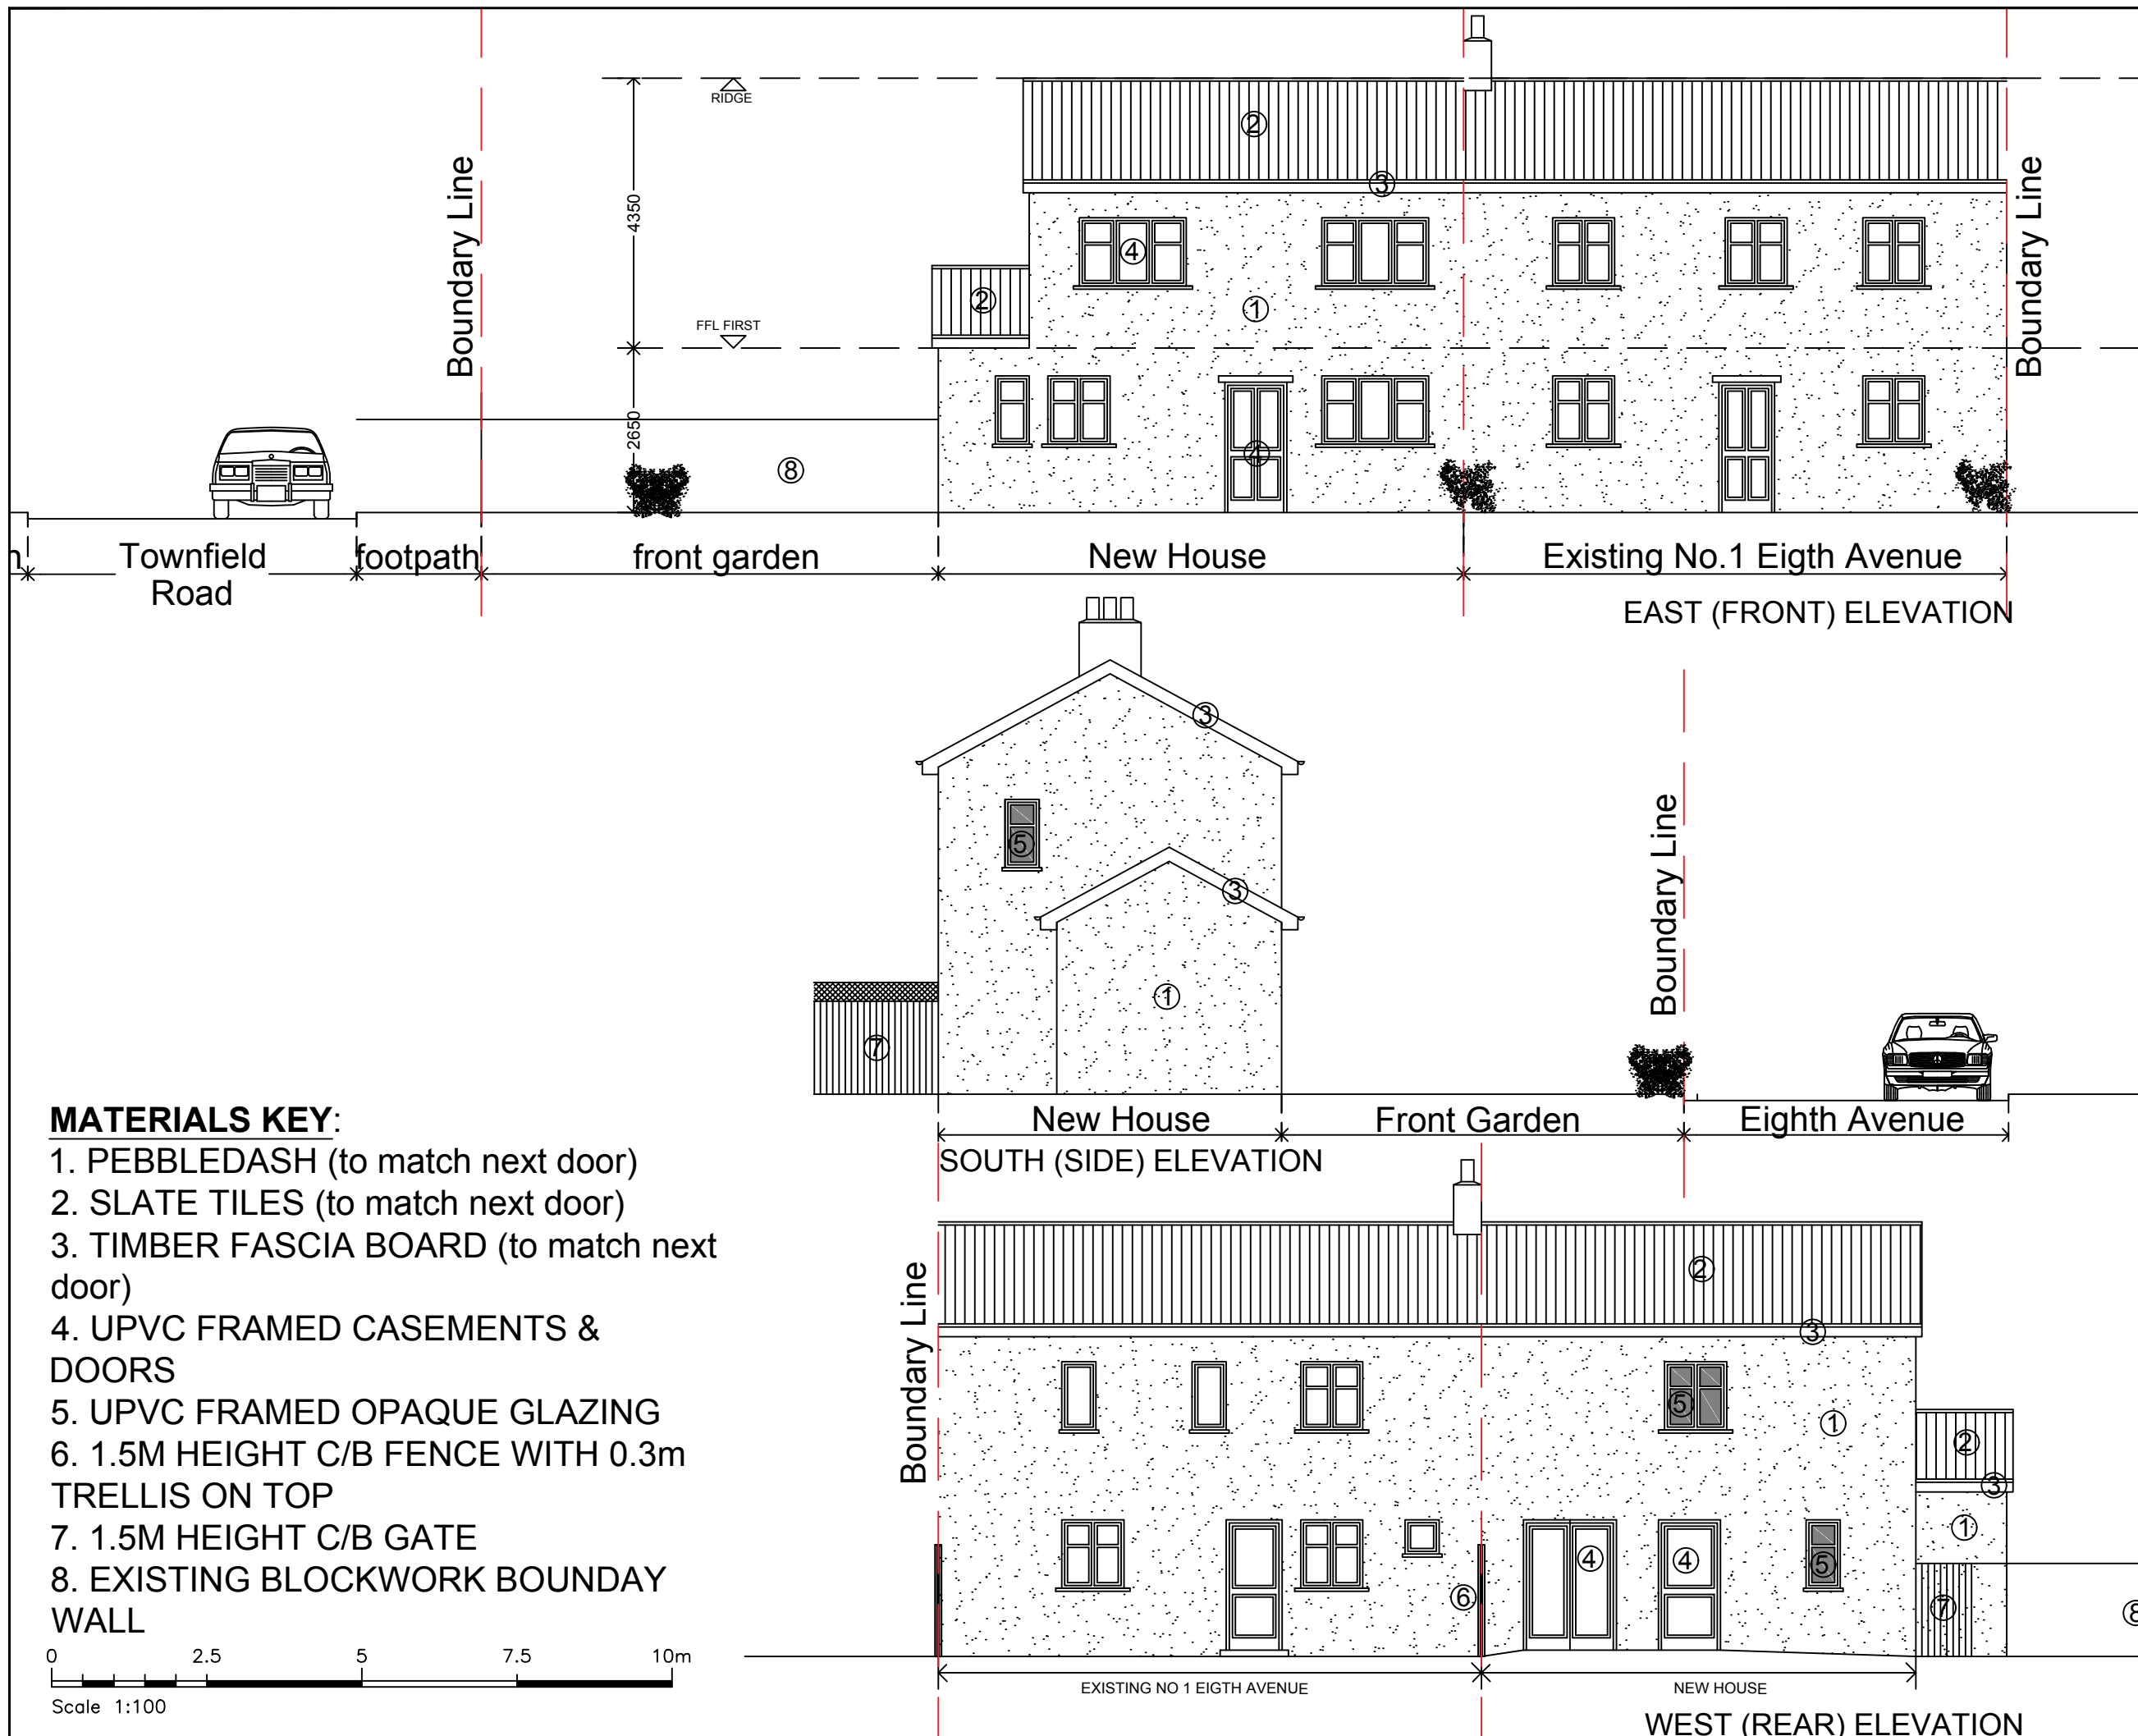

NOTES			
The Contractor must verify all dimensions at the site before setting out, commencing work, or making any shop drawings. Any discrepancies must be reported to the Contract Administrator before proceeding.			
DO NOT SCALE FROM THIS DRAWING			
Rev	Revision notes	Initials	Date
 RESIDENTS SERVICES CAPITAL PROGRAMME WORKS SERVICE 2E/10, CIVIC CENTRE, UXBRIDGE, UB8 1UW Tel: 01895 250 111 Fax: 01895 277 224			
PROJECT 1 EIGHTH AVENUE, HAYES, UB3 2EU			
DESCRIPTION PROPOSED ELEVATIONS			
SCALE 1:100 @ A3	DRAWN BY ST	CHECKED BY SV	DATE OCT 2019
DRAWING No. 2019/D292/P/05			REV.