


LOCATION PLAN - 1:1250

1:1250

25m 0 25m 50m 75m 100m 125m

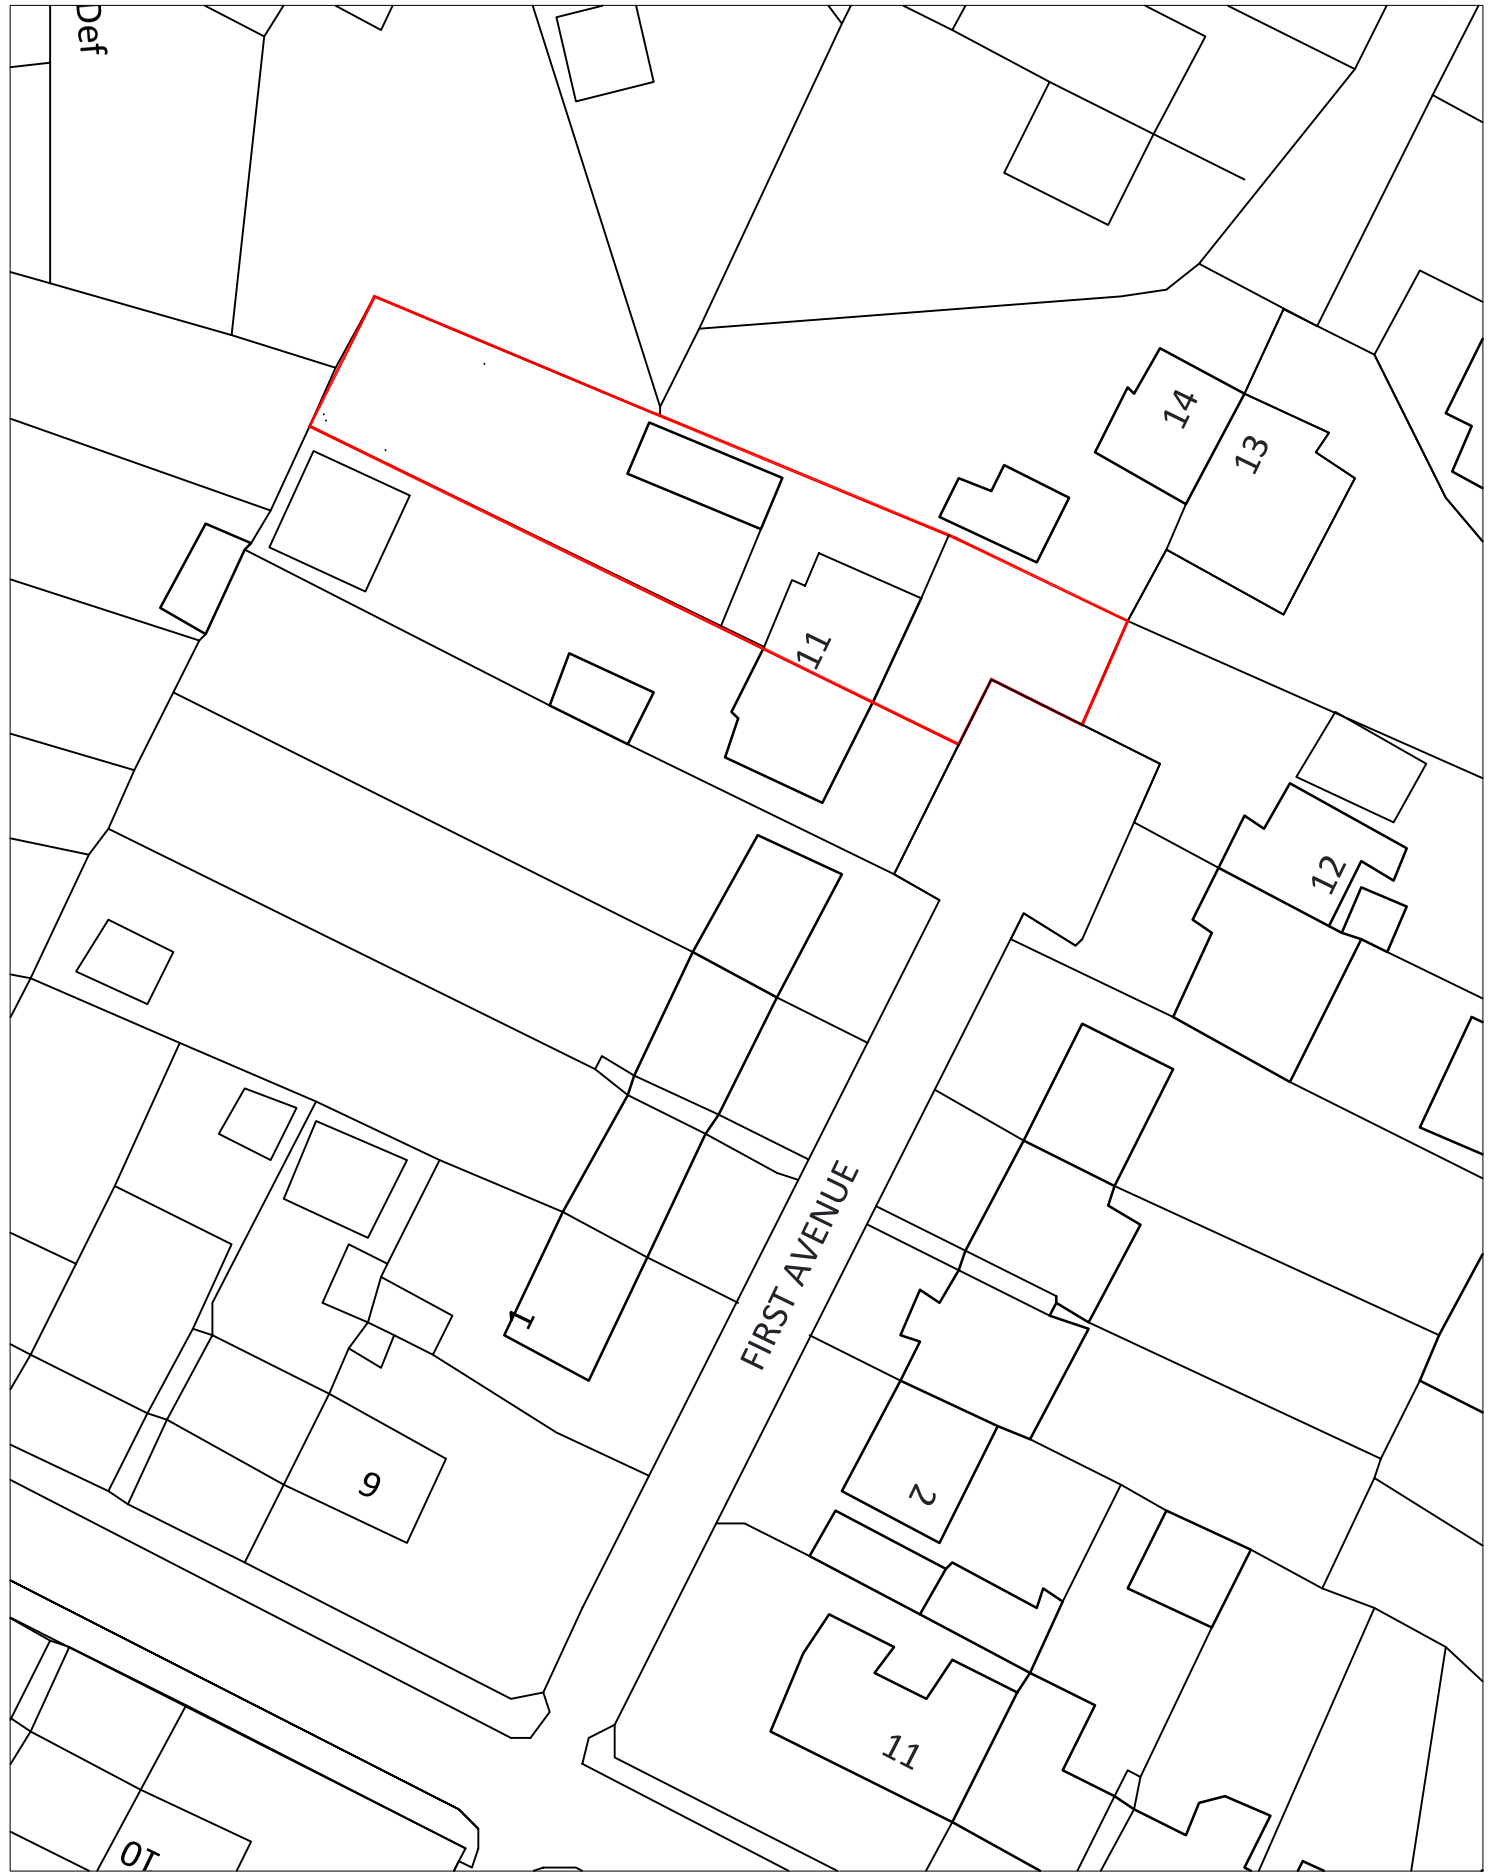

BLOCK PLAN - 1:500

1:500

10m 0 10m 20m 30m 40m 50m

GENERAL NOTES

All work to comply with current building regulations and codes of practice

Do not scale from drawings

All dimensions to be checked on site before the start of any work

Proposed External Finish Materials to match Existing External Finish Materials

PROJECT : 11 FIRST AVENUE UB3 2EQ

SB DESIGN STUDIO

SHINGINI BISWAS

sbdstudiolondon@gmail.com

07521505399

DWG NAME : LOCATION PLAN AND BLOCK PLAN

SCALE : 1:1250 1:500@A3

DWG NO/REV : 11LP001

DATE : 29/09/26