


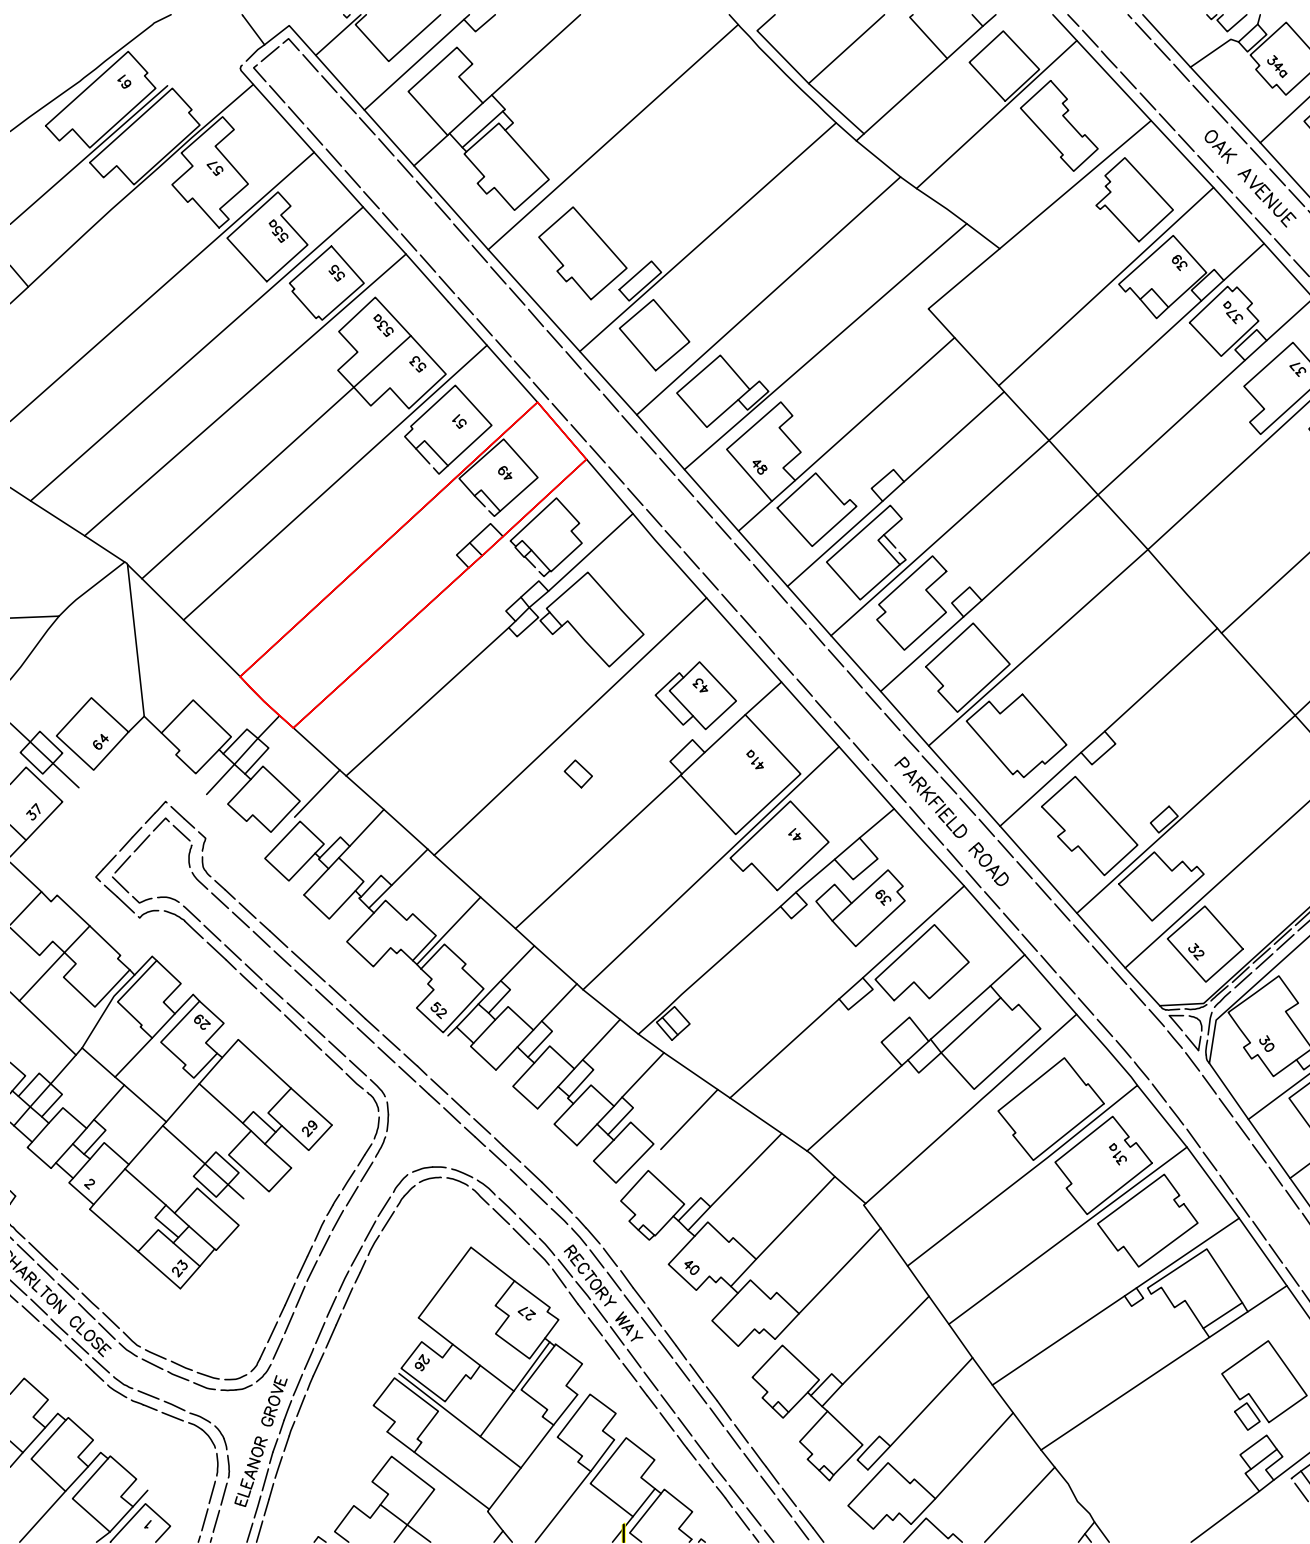

ABA Chartered Surveyors

49 The Green, Southall UB2 4AR

email: aba@aujla.co.uk

Tel: 020 8574 3535

scale 1:1250 @A4

date 19/07/19

title

Location plan

drg no

1927-os-01

rev

site

49 Parkfield Road, Ickenham.