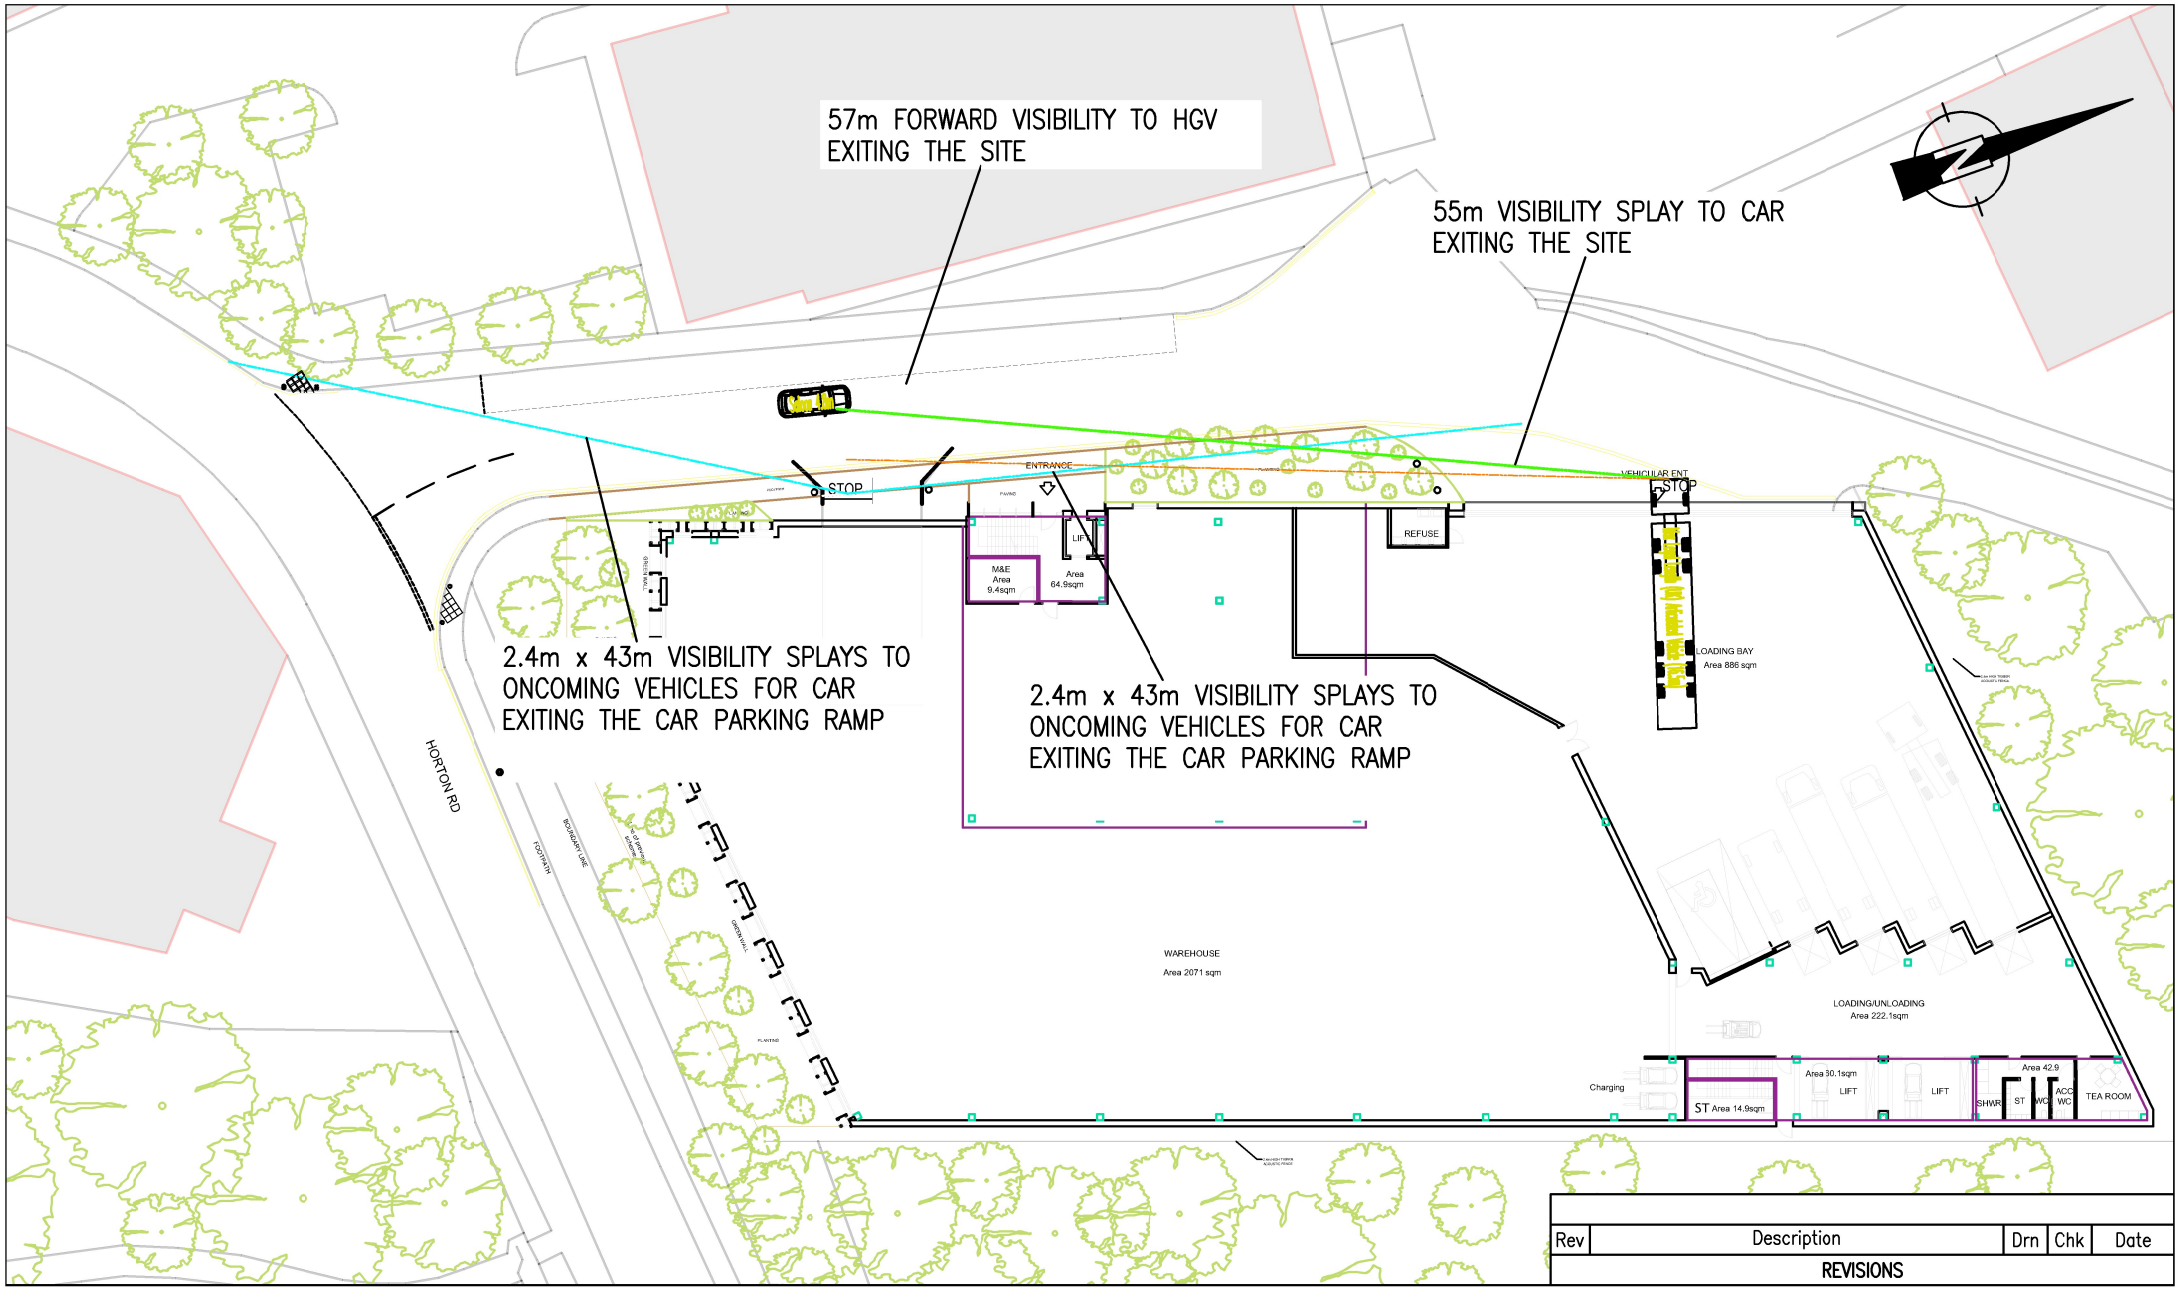

Rev	Description	Drn	Chk	Date

REVISIONS

STUART MICHAEL ASSOCIATES
CONSULTING ENGINEERS

Stuart Michael Associates Ltd
Coombe House, Coombe Square, Thatcham, Berkshire RG19 4JF
T: 01635 867 711 e: mail@stuartmichael.co.uk
F: 01635 861 715 w: www.stuartmichael.co.uk

JOB TITLE

BEACHES YARD, HORTON ROAD, WEST DRAYTON

DRAWING TITLE

PROPOSED ACCESS ARRANGEMENTS

.

DATE	DRAWN	CHECKED	ISSUE CHECKBOX
FEB 23	RD	JGP	

DRAWING No.	REV.	SCALE	
6969.012	C	1:500	@ A4

© This drawing is the copyright of Stuart Michael Associates Limited. It may not be reproduced or amended without the written approval of Stuart Michael Associates