


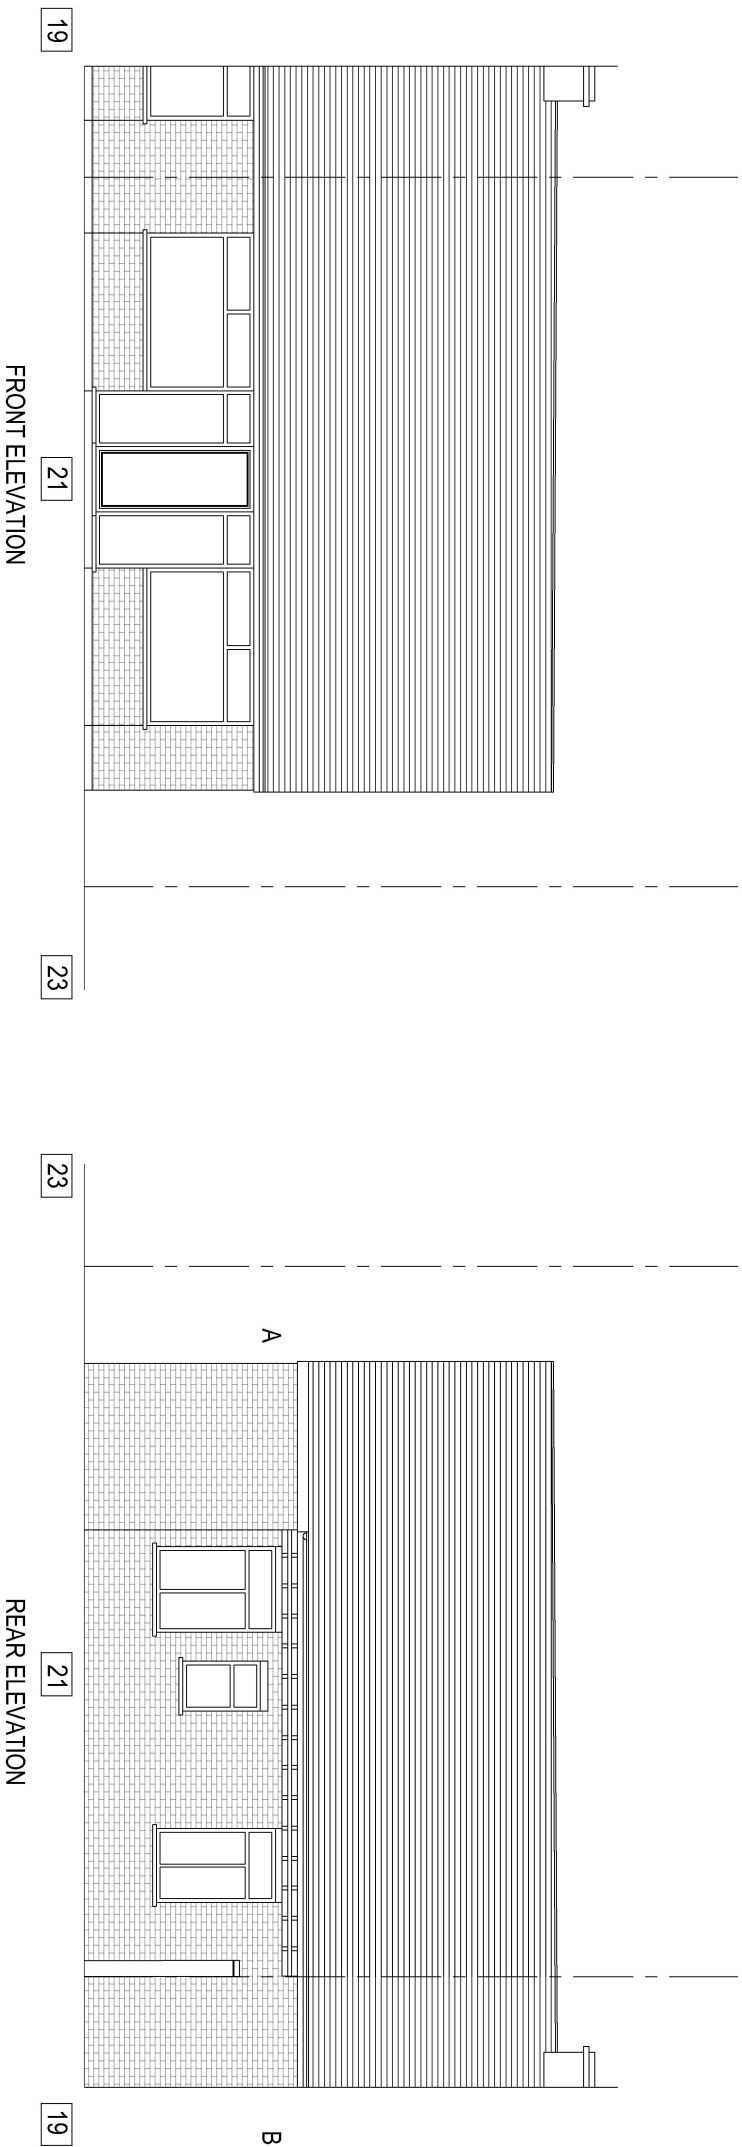


FRONT ELEVATION

REAR ELEVATION

SIDE ELEVATION 'B'

SIDE ELEVATION 'A'

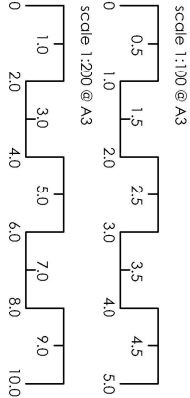

REVISION

Project: 21 PIELD HEATH AVENUE, UXBRIDGE, UB8 3PB

EXISTING ELEVATIONS

Client: MR ALAHAKOON PRASATH

Scale @ A3: 1 : 100 Date: AUG 19 Drw No: 21P/P/03

THE CONTRACTOR SHOULD CHECK ALL DIMENSIONS ON SITE.
NO DIMENSIONS TO BE SCALED FROM THIS DRAWING (EXPECT FOR PLANNING PURPOSES),
NO PART OF THE DRAWING IS TO BE COPIED OR REPRODUCED WITHOUT CONSENT OF THE ARCHITECT.
IT IS THE CONTRACTORS RESPONSIBILITY TO ENSURE COMPLIANCE WITH BUILDING REGULATIONS & CDM.

bd
DESIGNS

NOT FOR CONSTRUCTION

31 KNOLL CRESCENT, NORTHWOOD, HA6 1HH T: 0759 053 1795 E: MAIL@: bd.designsttd@outlook.com