


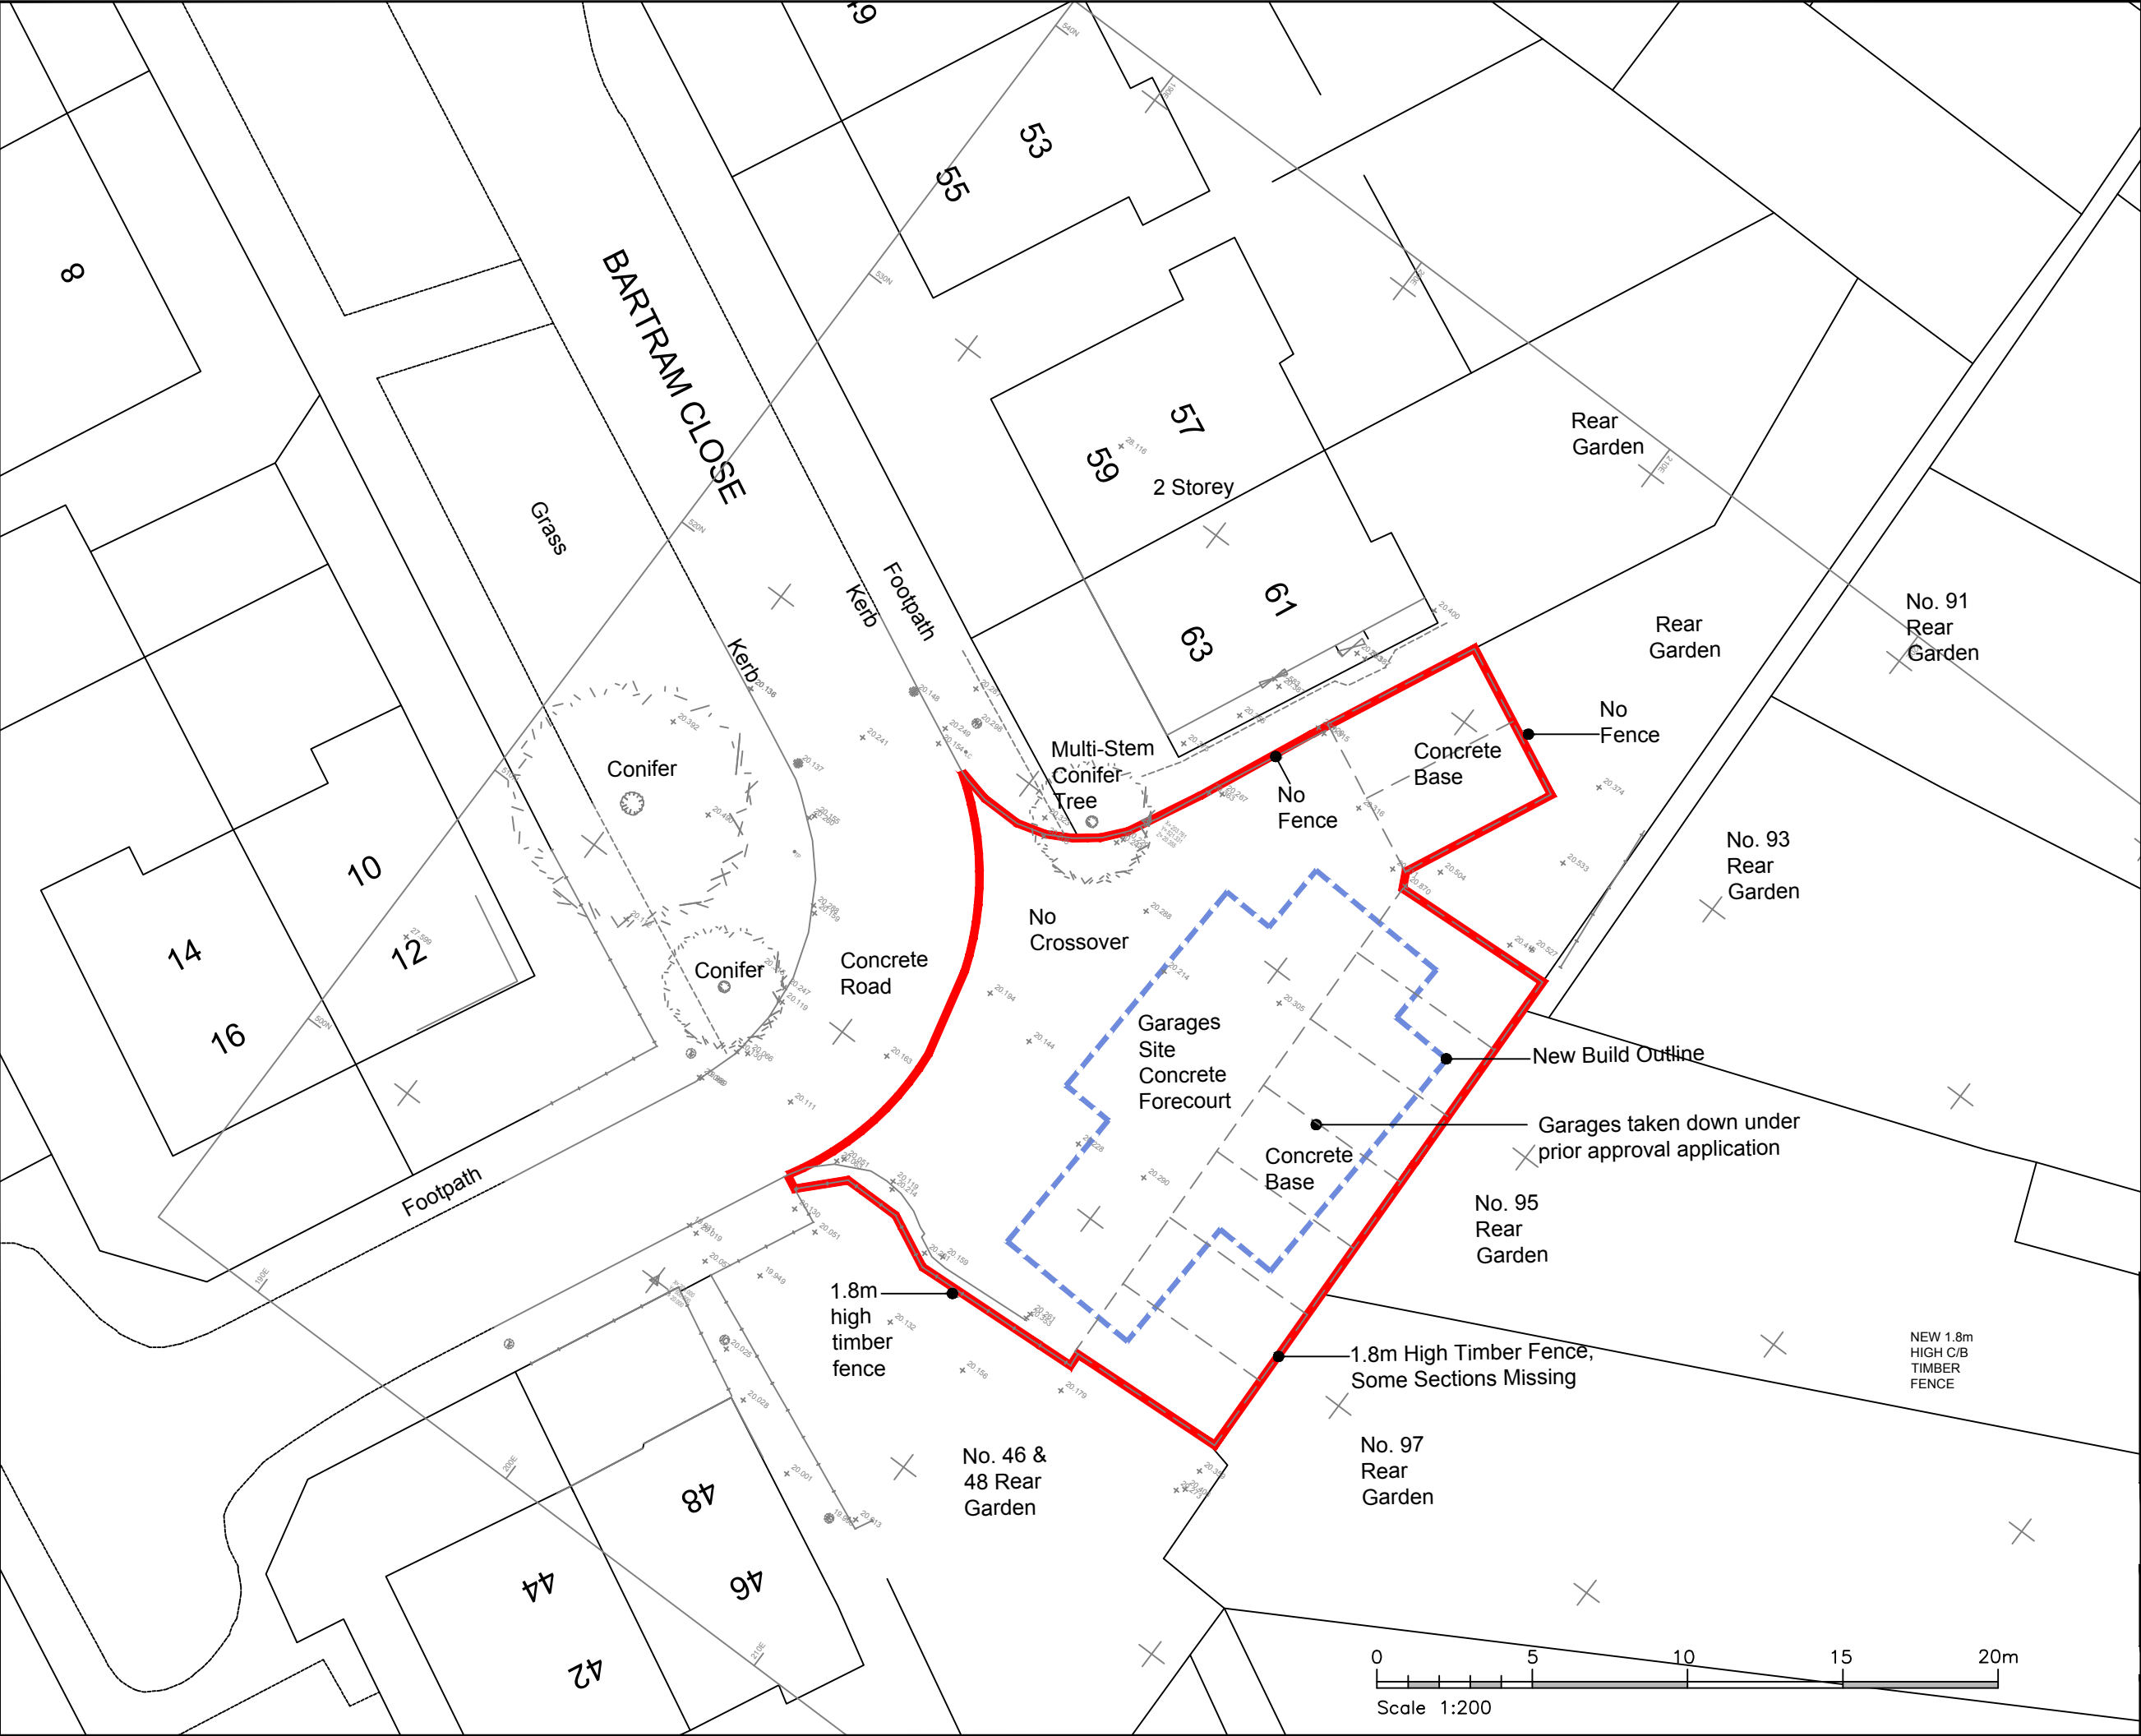

NOTES

The Contractor must verify all dimensions at the site before setting out, commencing work, or making any shop drawings. Any discrepancies must be reported to the Contract Administrator before proceeding.

DO NOT SCALE FROM THIS DRAWING

Site Area 0.03ha

Rev	Revision notes	Initials	Date

RESIDENTS SERVICES
CORPORATE PROPERTY & CONSTRUCTION GROUP
2E/10, CIVIC CENTRE, UXBRIDGE, MIDDLESEX, UB8 1UW
Tel: 01895 250 111 Fax: 01895 277 224

PROJECT
BARTRAM CLOSE, GARAGE SITE
UXBRIDGE, UB8 3AX

DESCRIPTION
SITE LOCATION PLAN SHOWING
TOPOGRAPHICAL & TREE SURVEY

SCALE 1:200 @ A3	DRAWN BY ST	CHECKED BY SV	DATE NOV 2019
DRAWING No. 2019/D167/P/02			REV. -