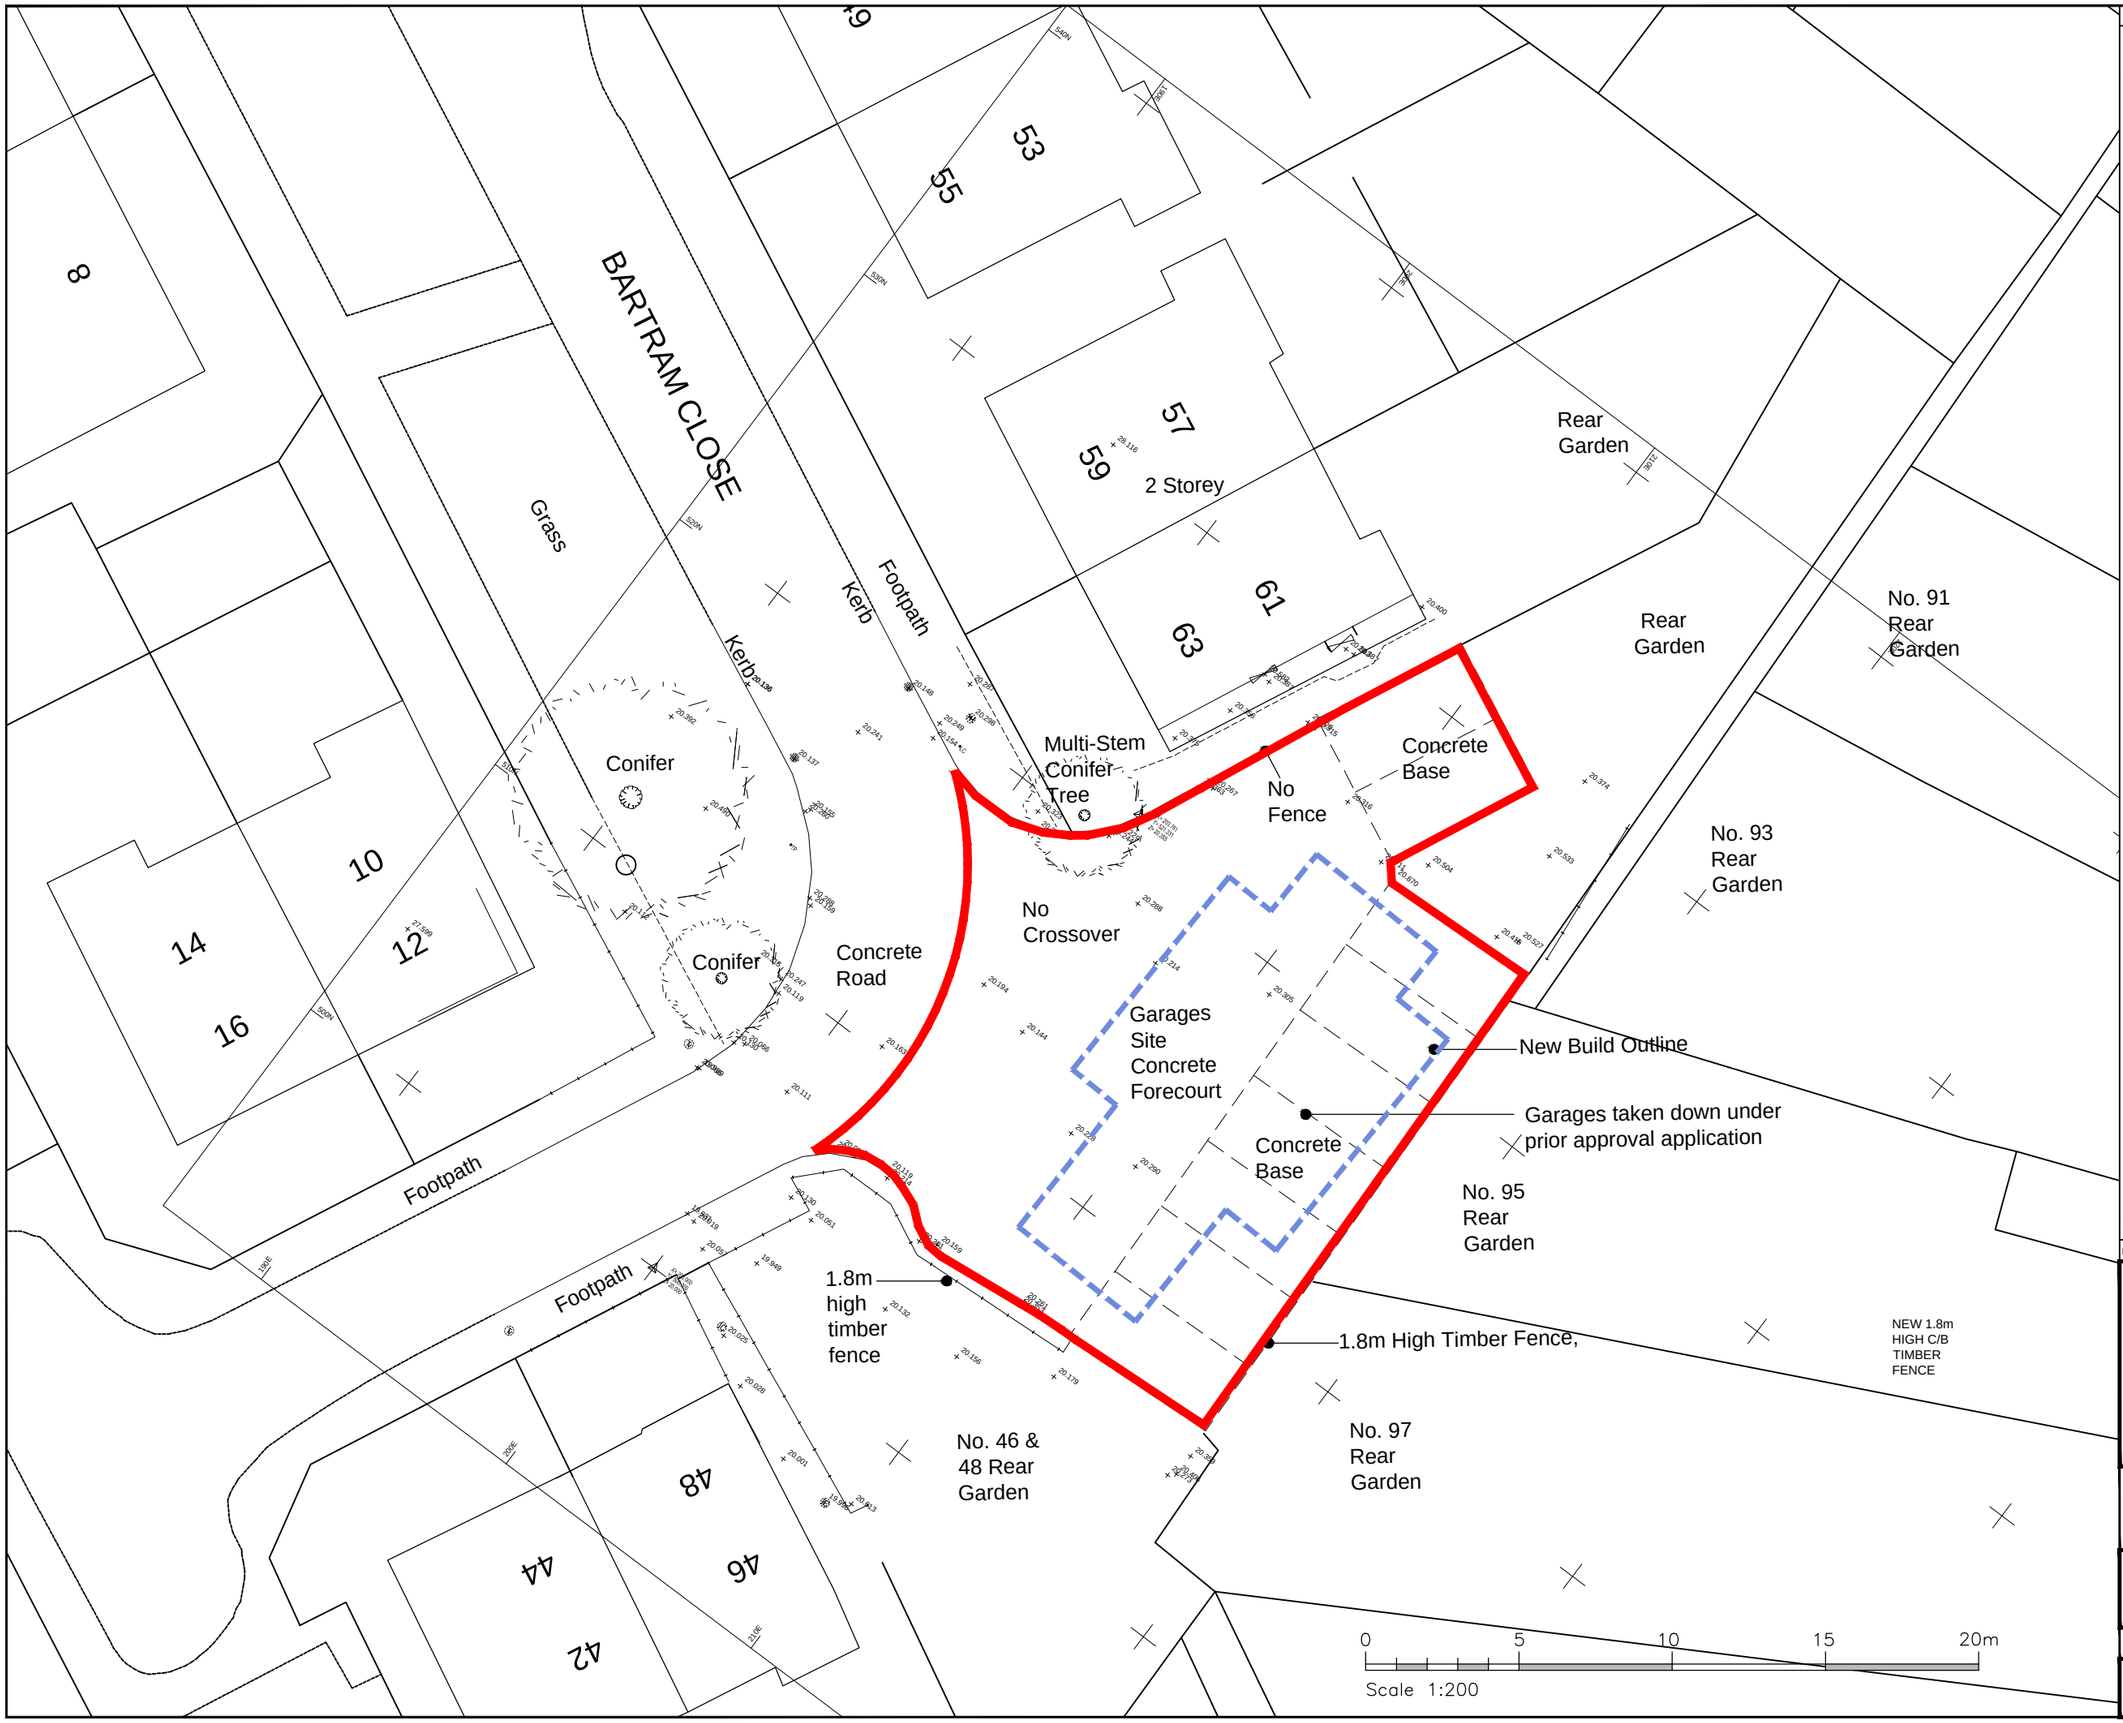

NOTES

Site Area 0.03ha

Rev	Revision notes	Initials	Date

HILLINGDON LONDON

RESIDENTS SERVICES
CAPITAL PROGRAMME WORKS SERVICE
2E/10, CIVIC CENTRE, UXBRIDGE, MIDDLESEX, UB8 1UW
Tel: 01895 250 111 www.hillingdon.gov.uk

PROJECT
BARTRAM CLOSE, GARAGE SITE
UXBRIDGE, UB8 3AX

DESCRIPTION
SITE LOCATION PLAN SHOWING
TOPOGRAPHICAL & TREE SURVEY

SCALE	DRAWN BY	CHECKED BY	DATE
1:200 @ A3	ST	SV	DEC 2021

DRAWING No.	REV.
2021/D167/P/02	-