





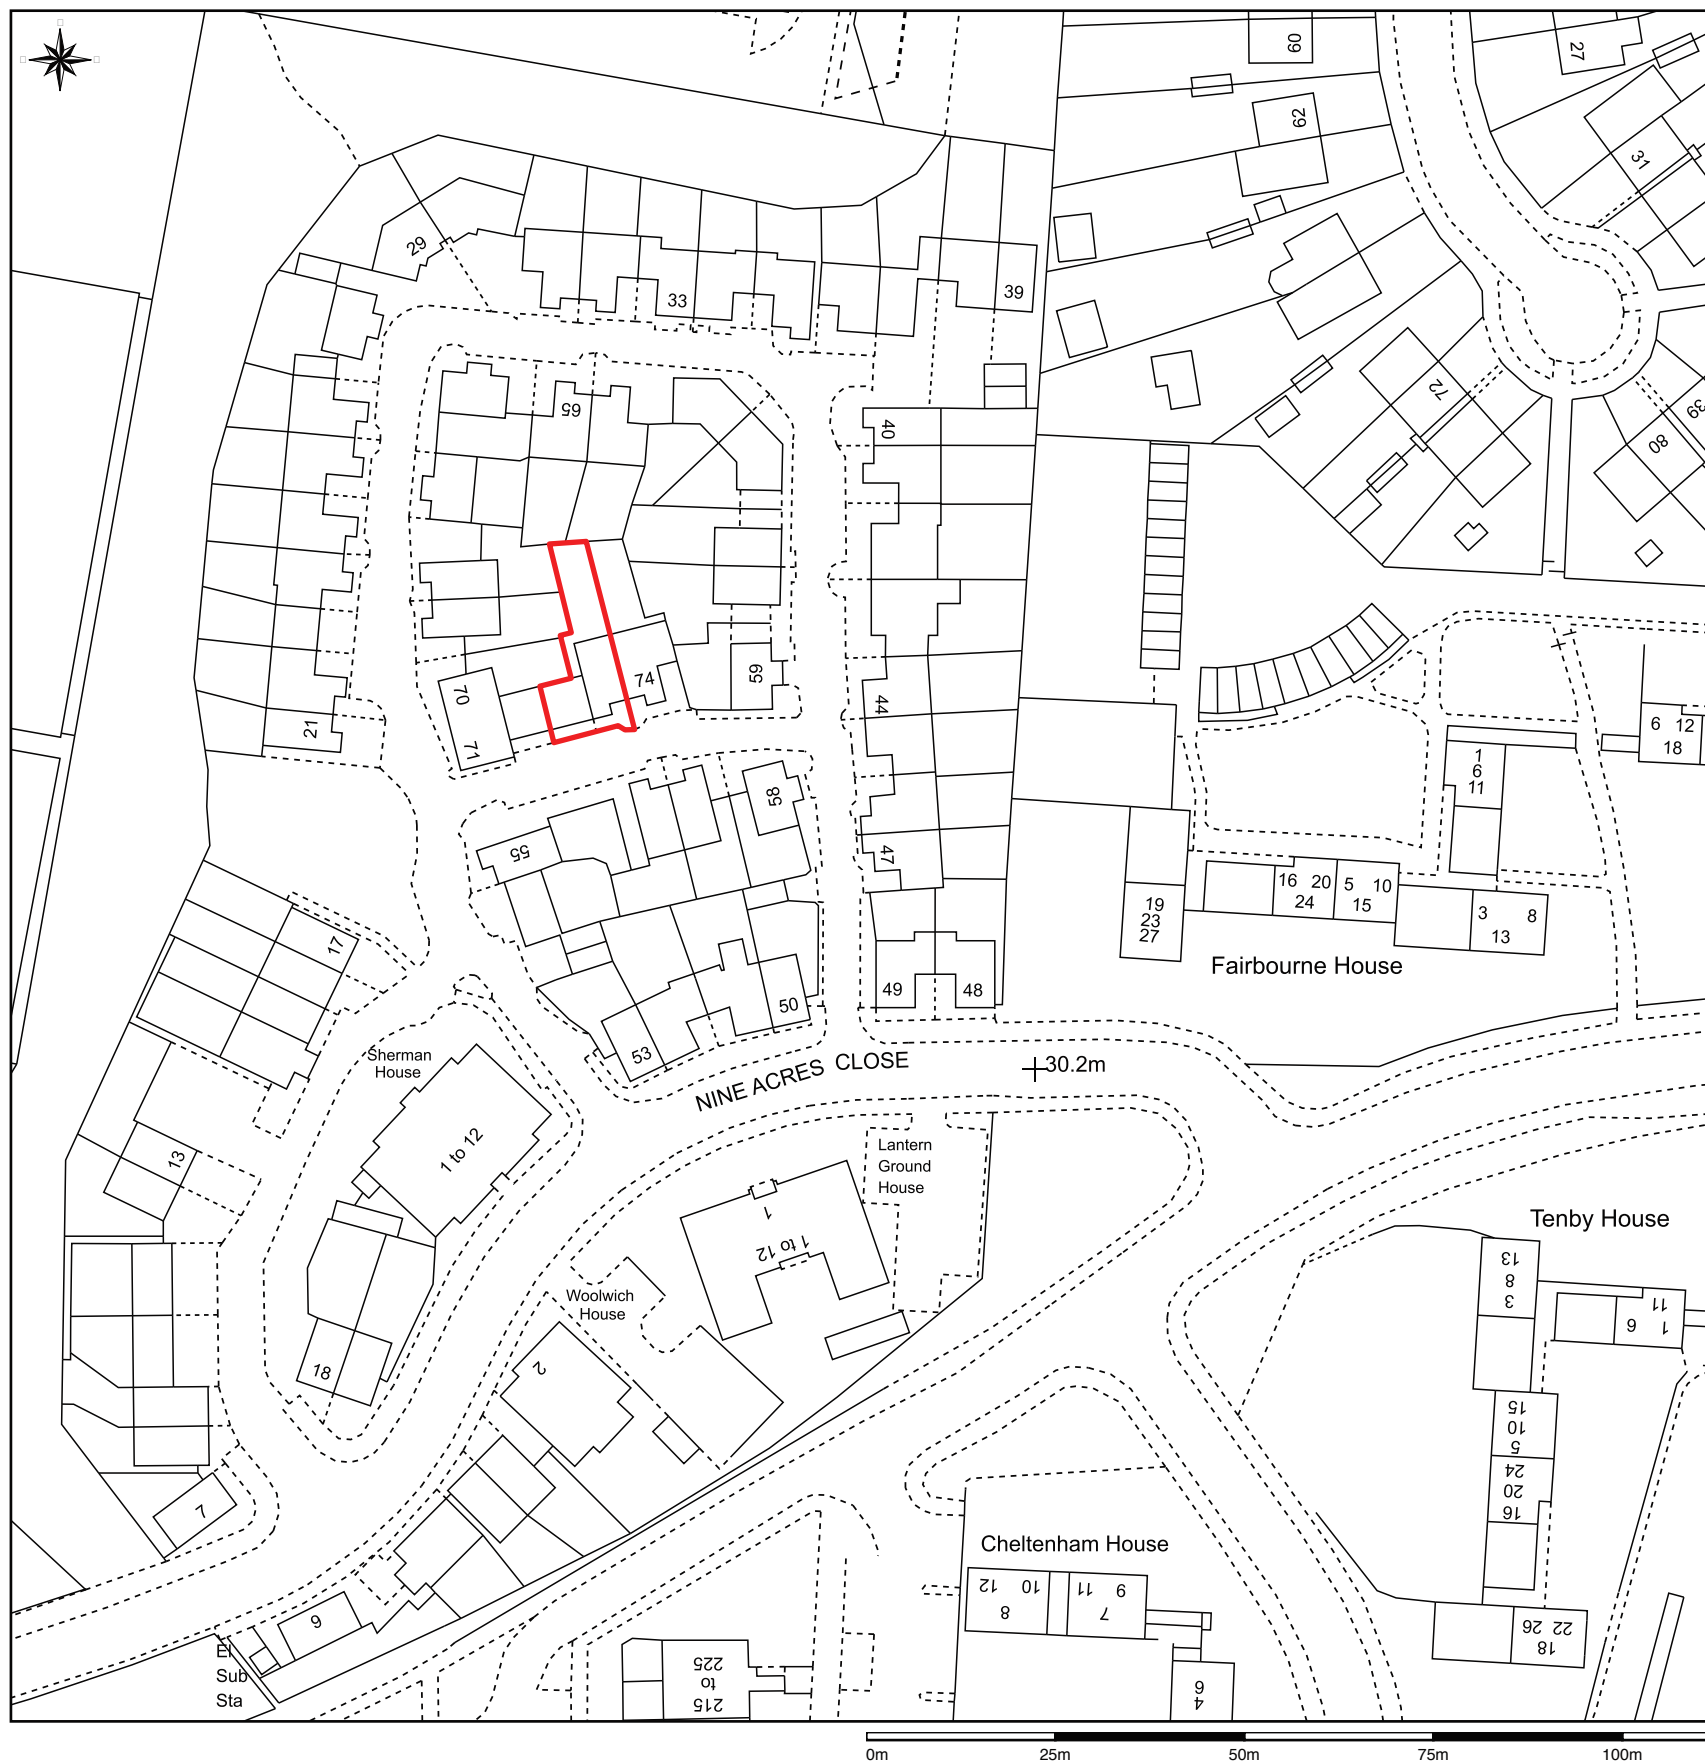


73 Nine Acres Close - plot boundary

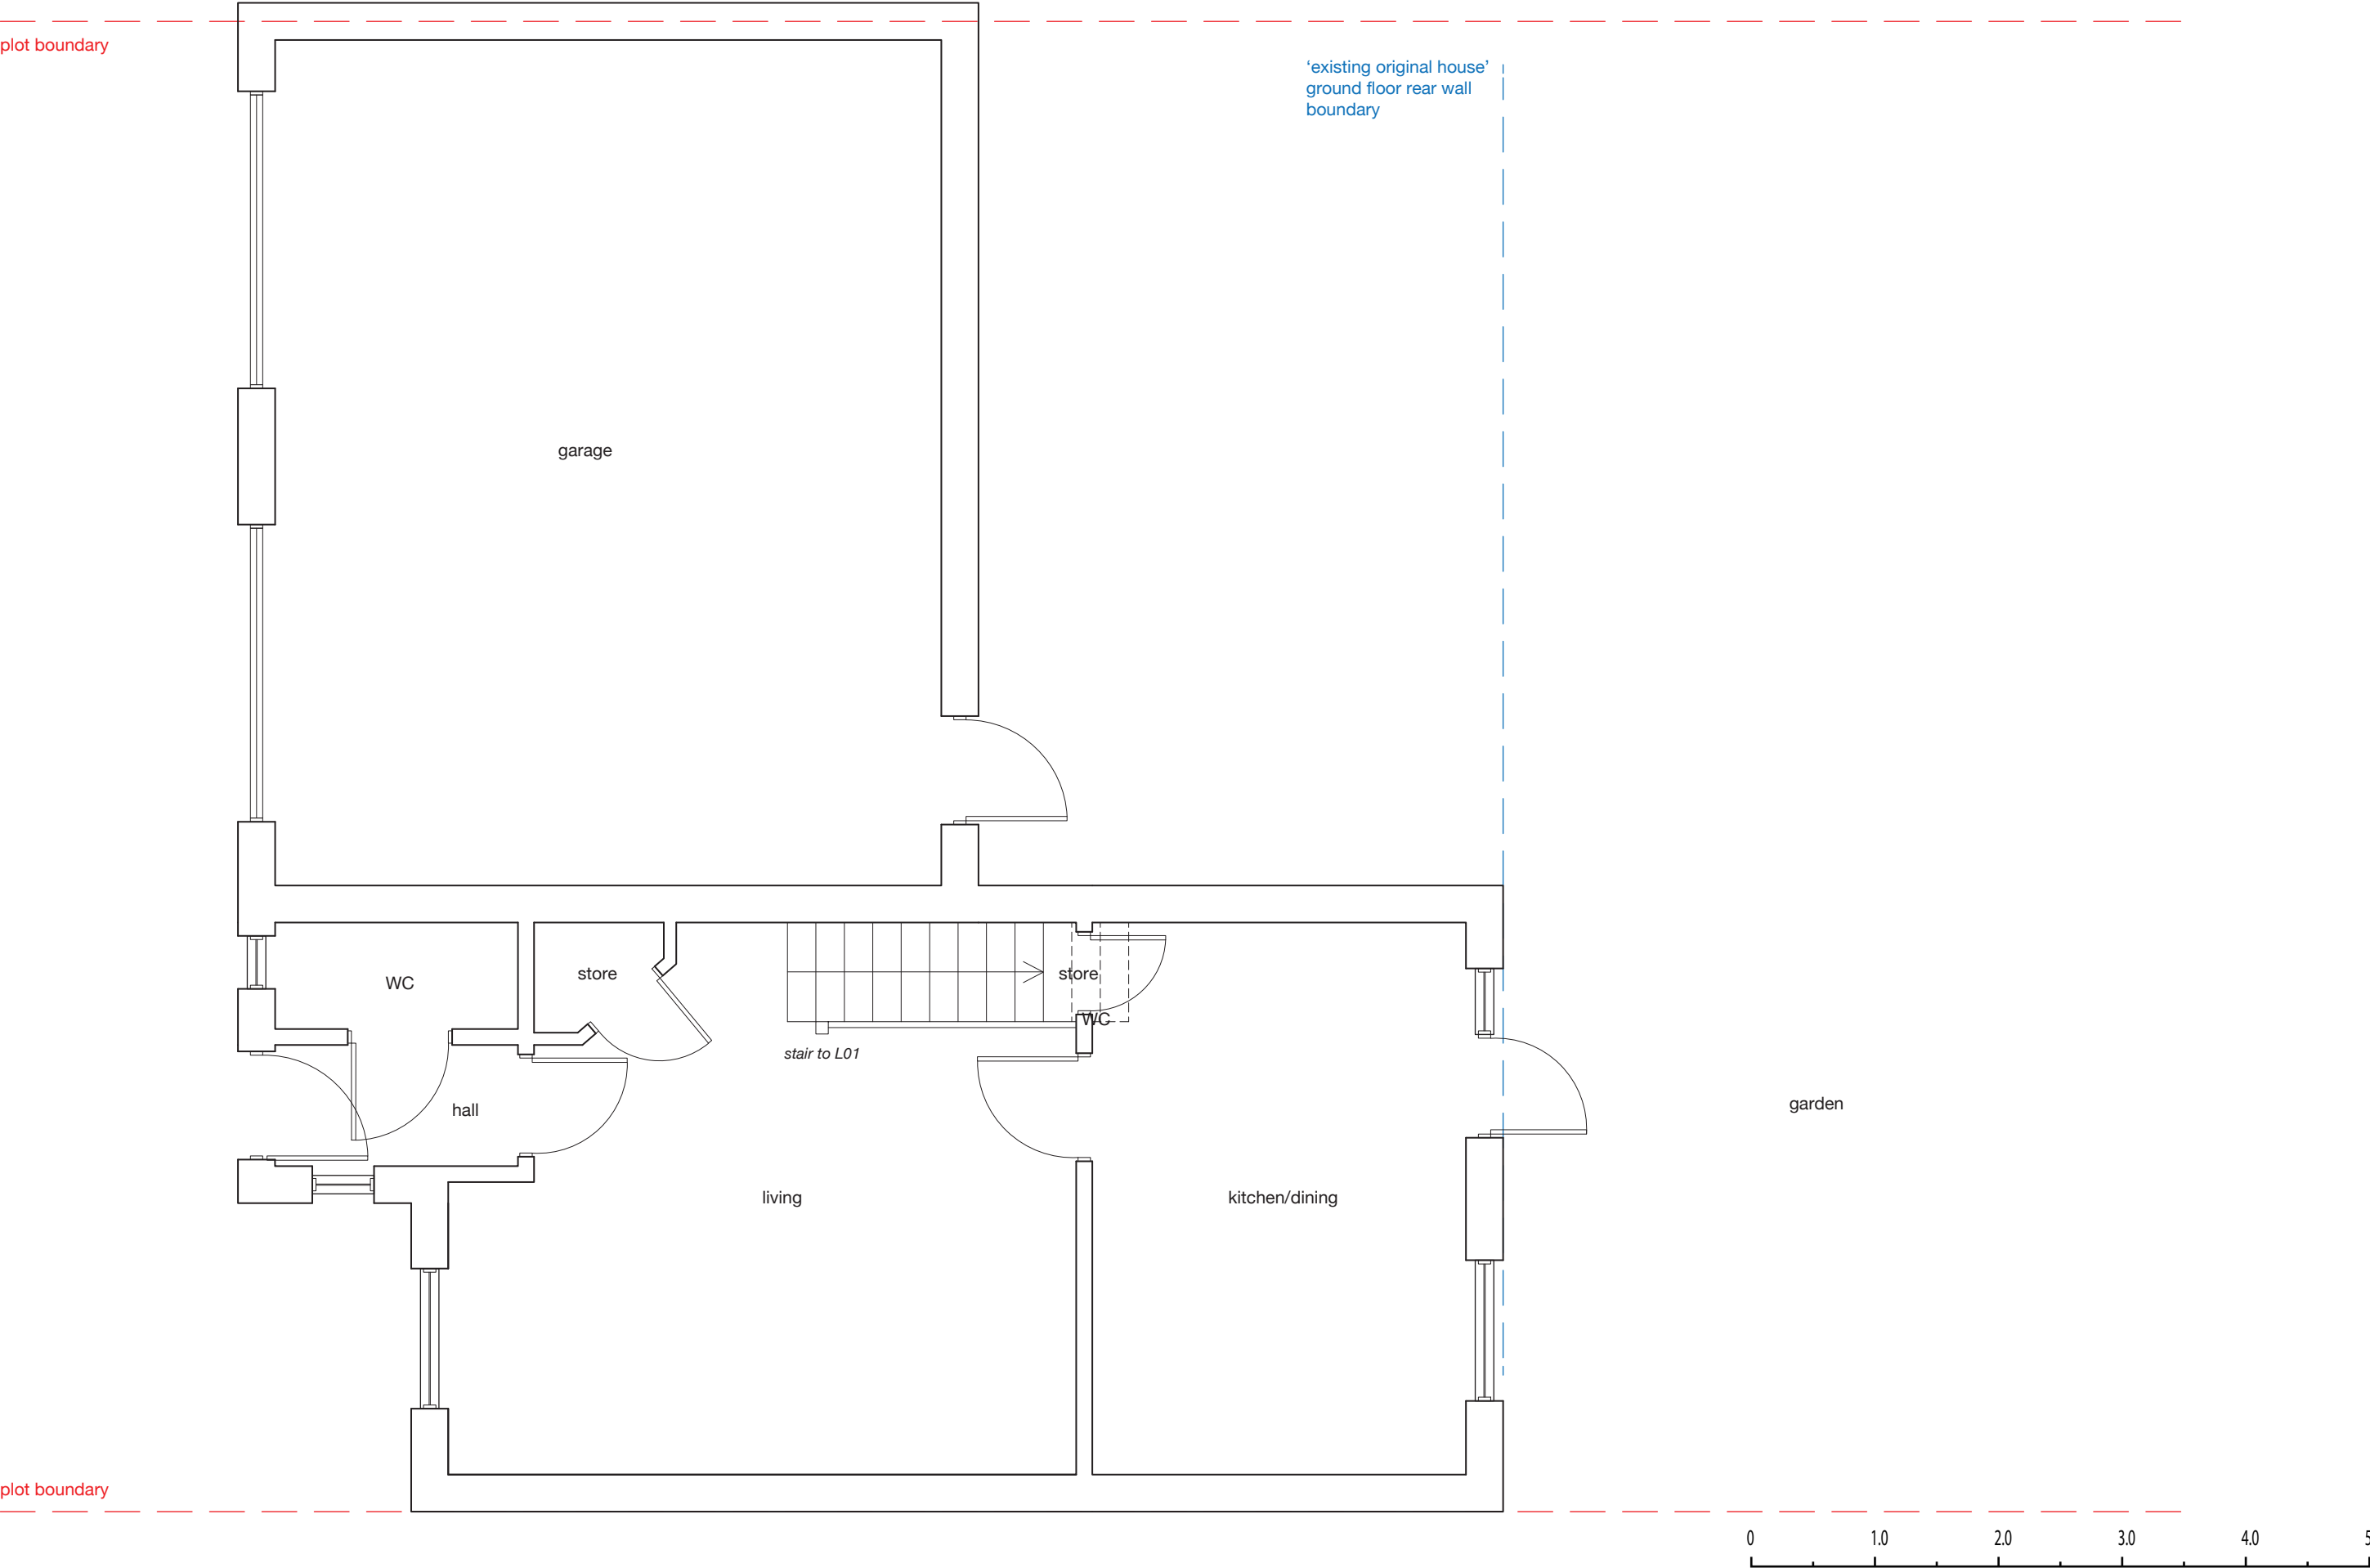

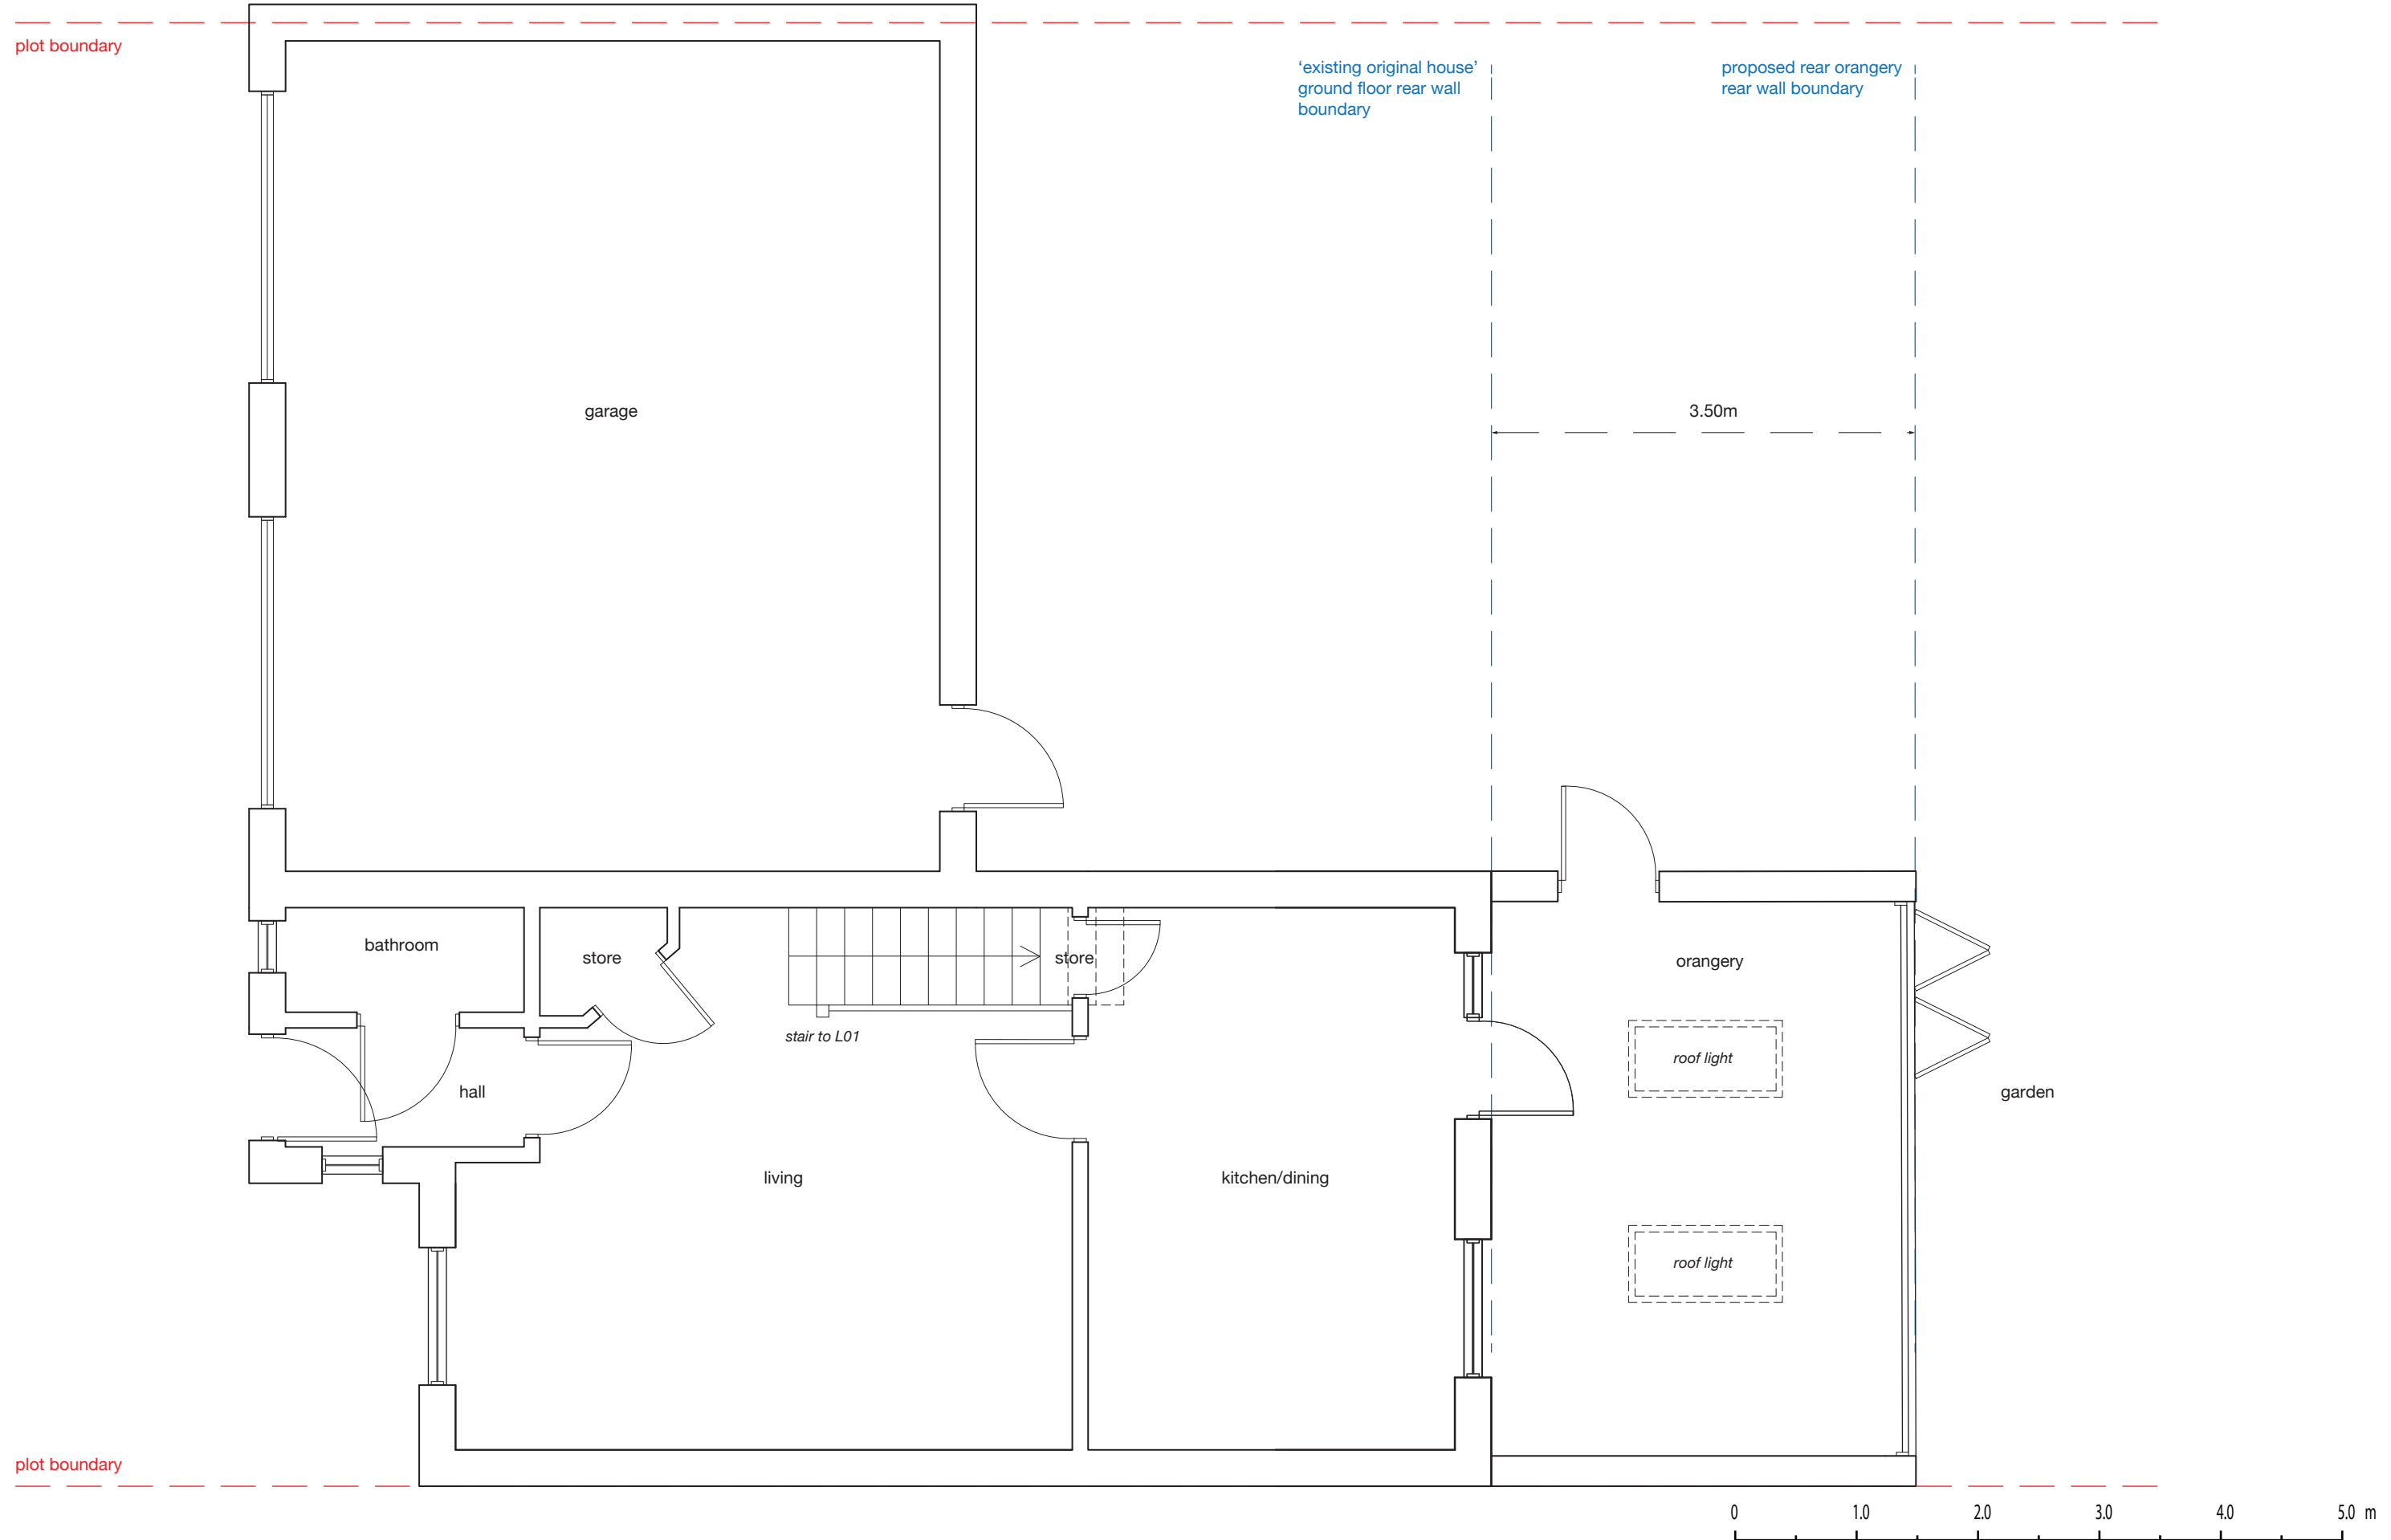


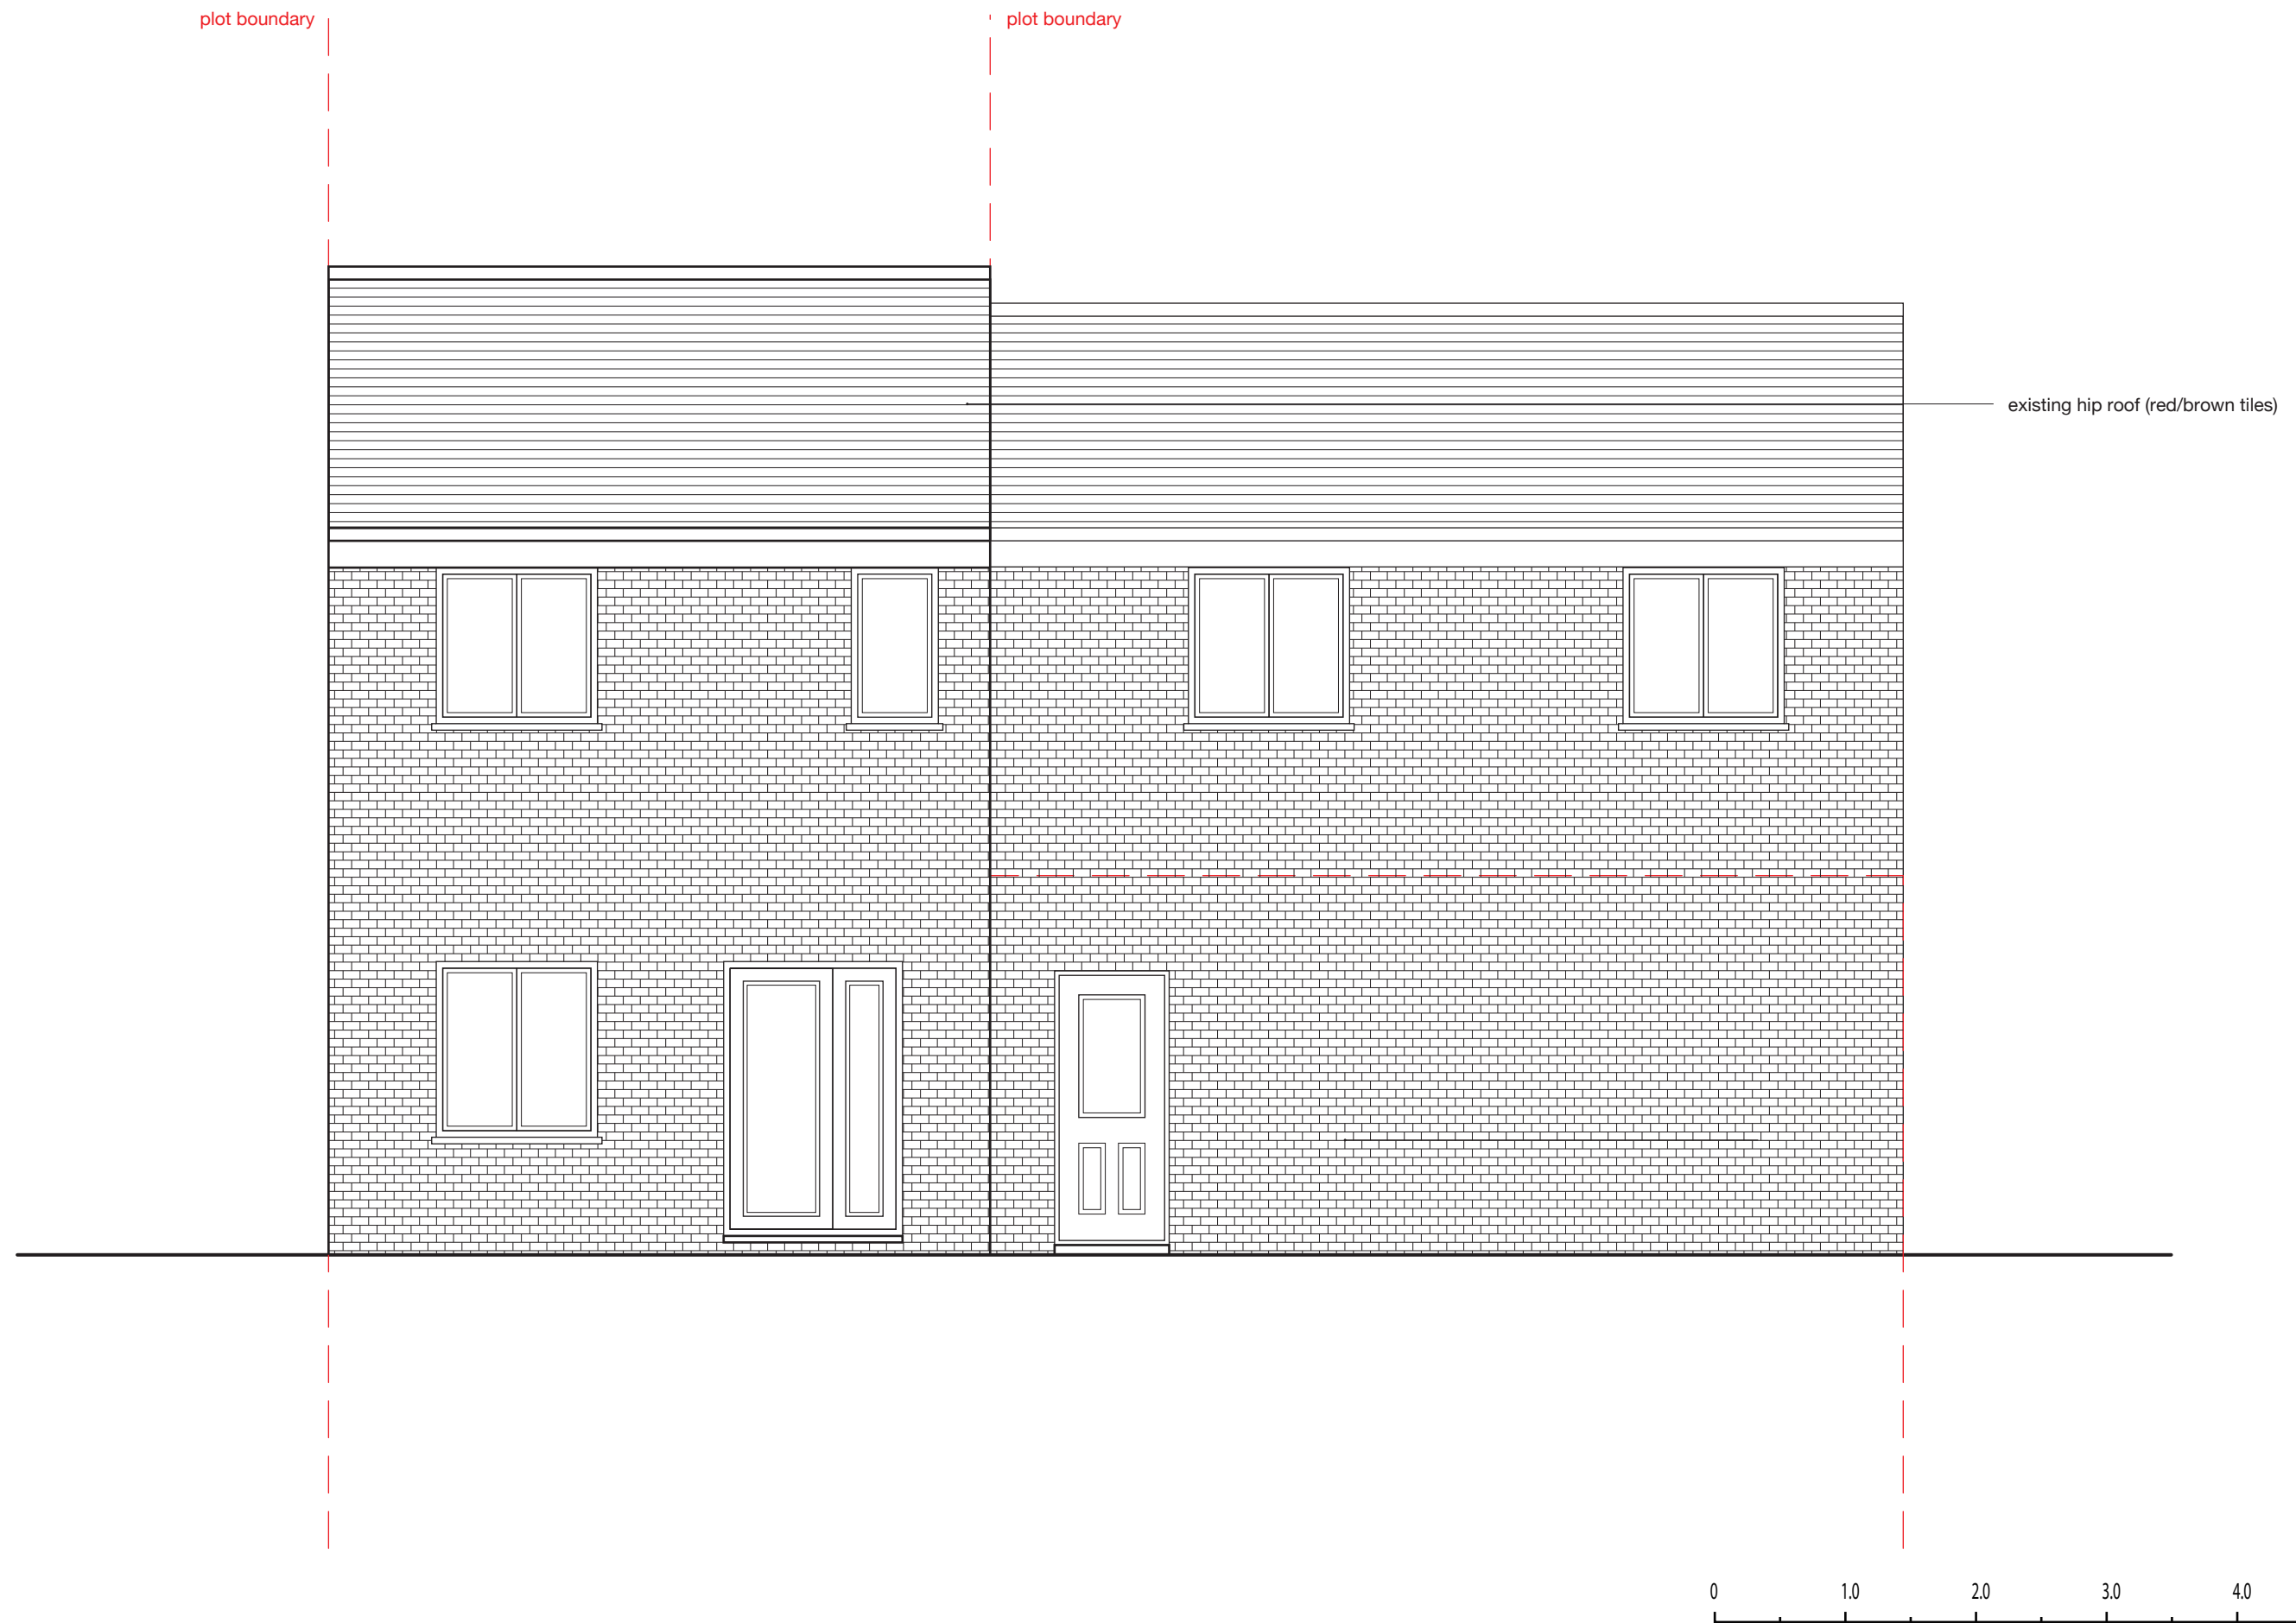

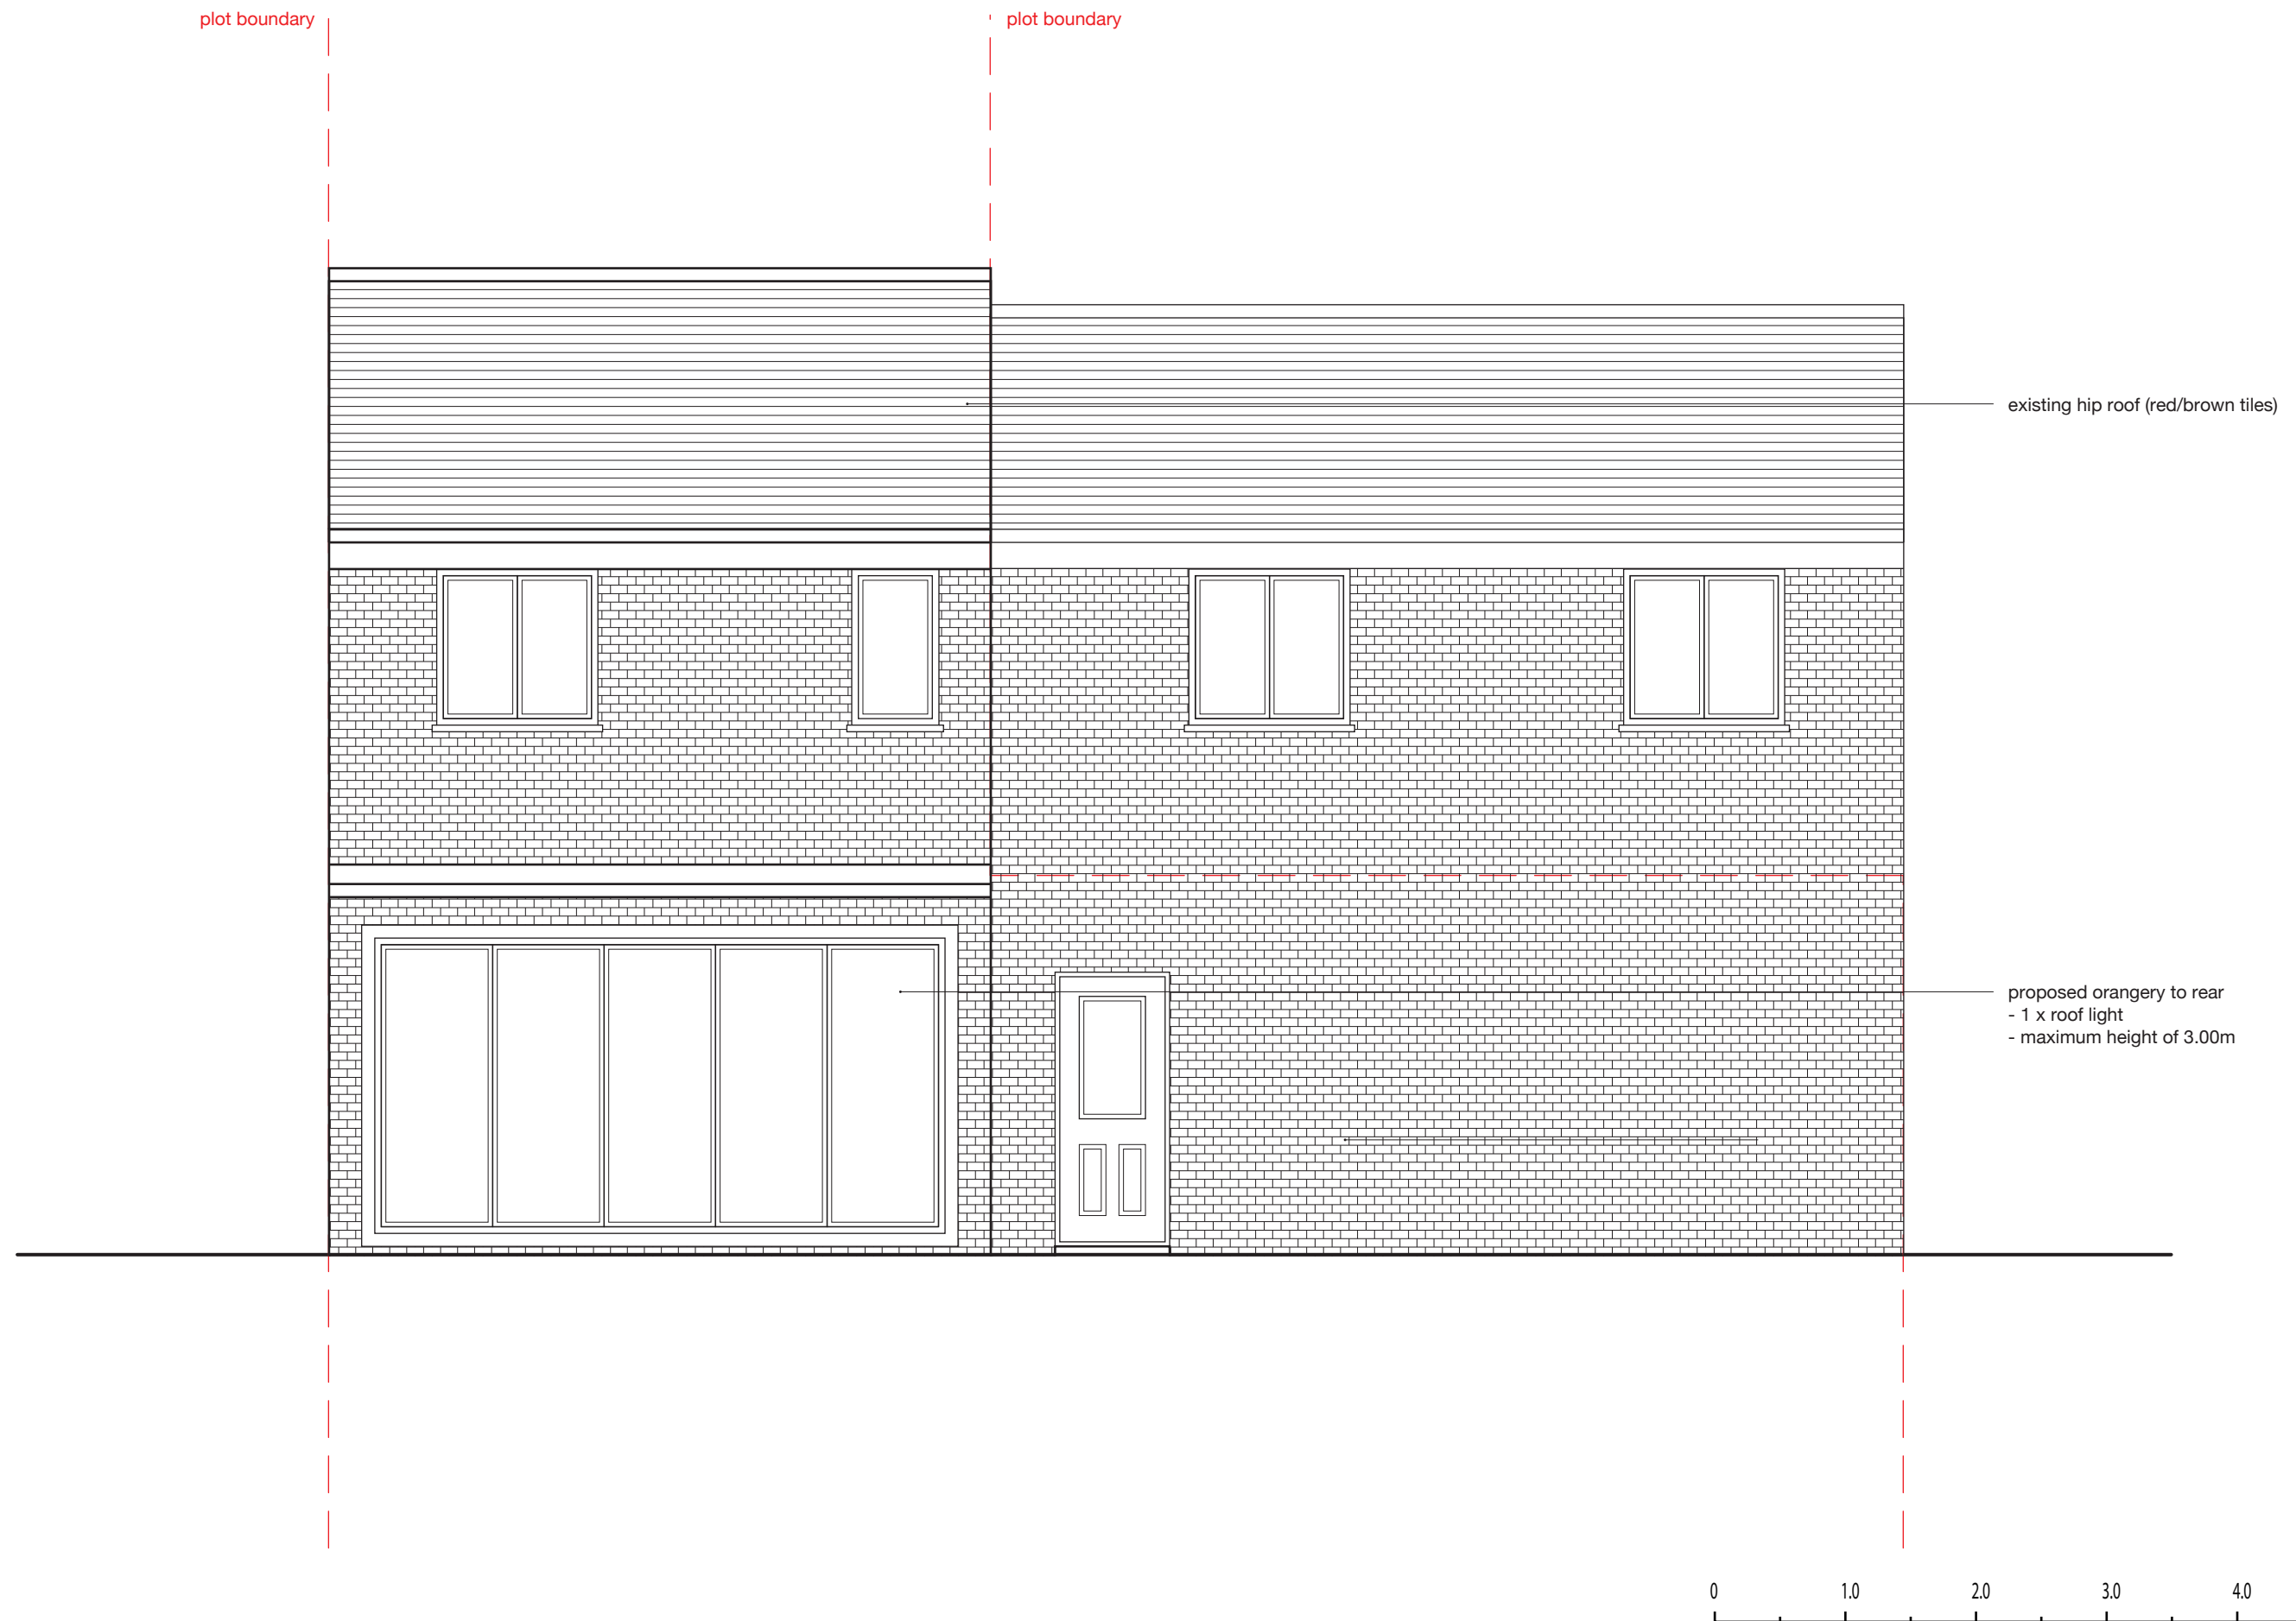

'existing original house'
rear wall boundary

existing hip roof (red/brown tiles)

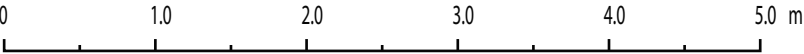

proposed rear orangery
rear wall boundary

'existing original house'
rear wall boundary

3.50m

existing hip roof (red/brown tiles)

proposed orangery to rear
- 1 x roof light
- maximum height of 3.00m

0 1.0 2.0 3.0 4.0 5.0 m

1:50 @ A3
NAC1/ELE/006
Mr. Hardeep Kainth

73 Nine Acres Close, HAYES
Garage Conversion/Rear Extension - Proposed Side Elevation 1
September 2019

drawn by
Devan Mistry *PG DipArch ARB RIBA*
Chartered Architect

